
1:500

10m 0 10m 20m 30m 40m 50m

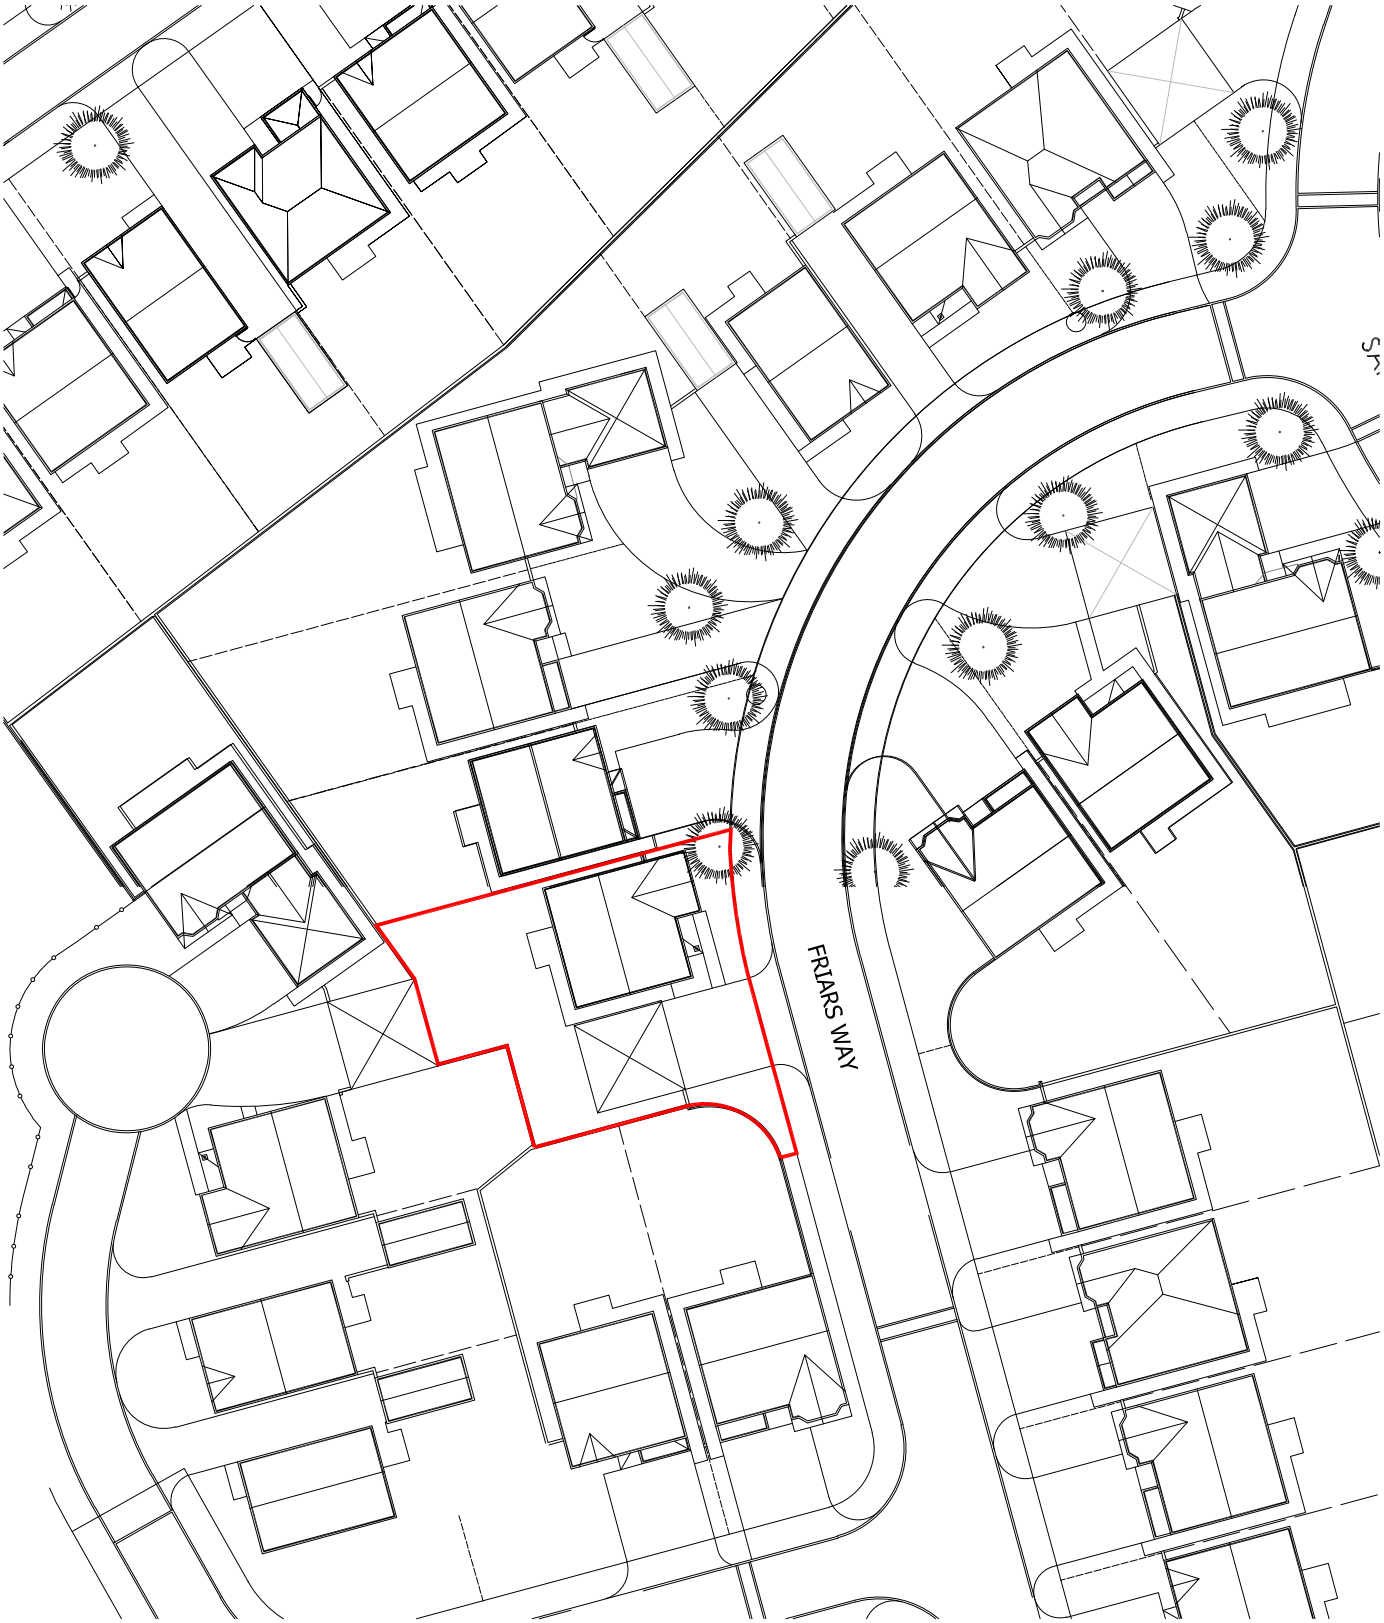

PLANNING ISSUE

Scale 1:100 & 1:500	Paper Size A3	Date July 2021	Drawn AD	Revision -

Project Description
Proposed Single Storey Side Extension & Detached Garage Conversion

Site Address
14 Frlars Way
Knowsley
L14 7AU

Drawing No.
FW/PD/01

Note
All dimensions/levels are to be checked on site and any discrepancies to be referred back to Architect prior to proceeding.
All specifications, materials and workmanship to be in accordance with current Building Regulations.
All component sizes and references are to be checked prior to materials order. The position of existing drain runs are to be checked and confirmed on site prior to proceeding with the works. All relevant boundary positions are to be dimensionally checked prior to proceeding with the works.

Drawing Title
Site Location Plan

This drawing is the copyright © and shall not be altered, copied, photographed or reproduced in any way without the consent of the Architect.