
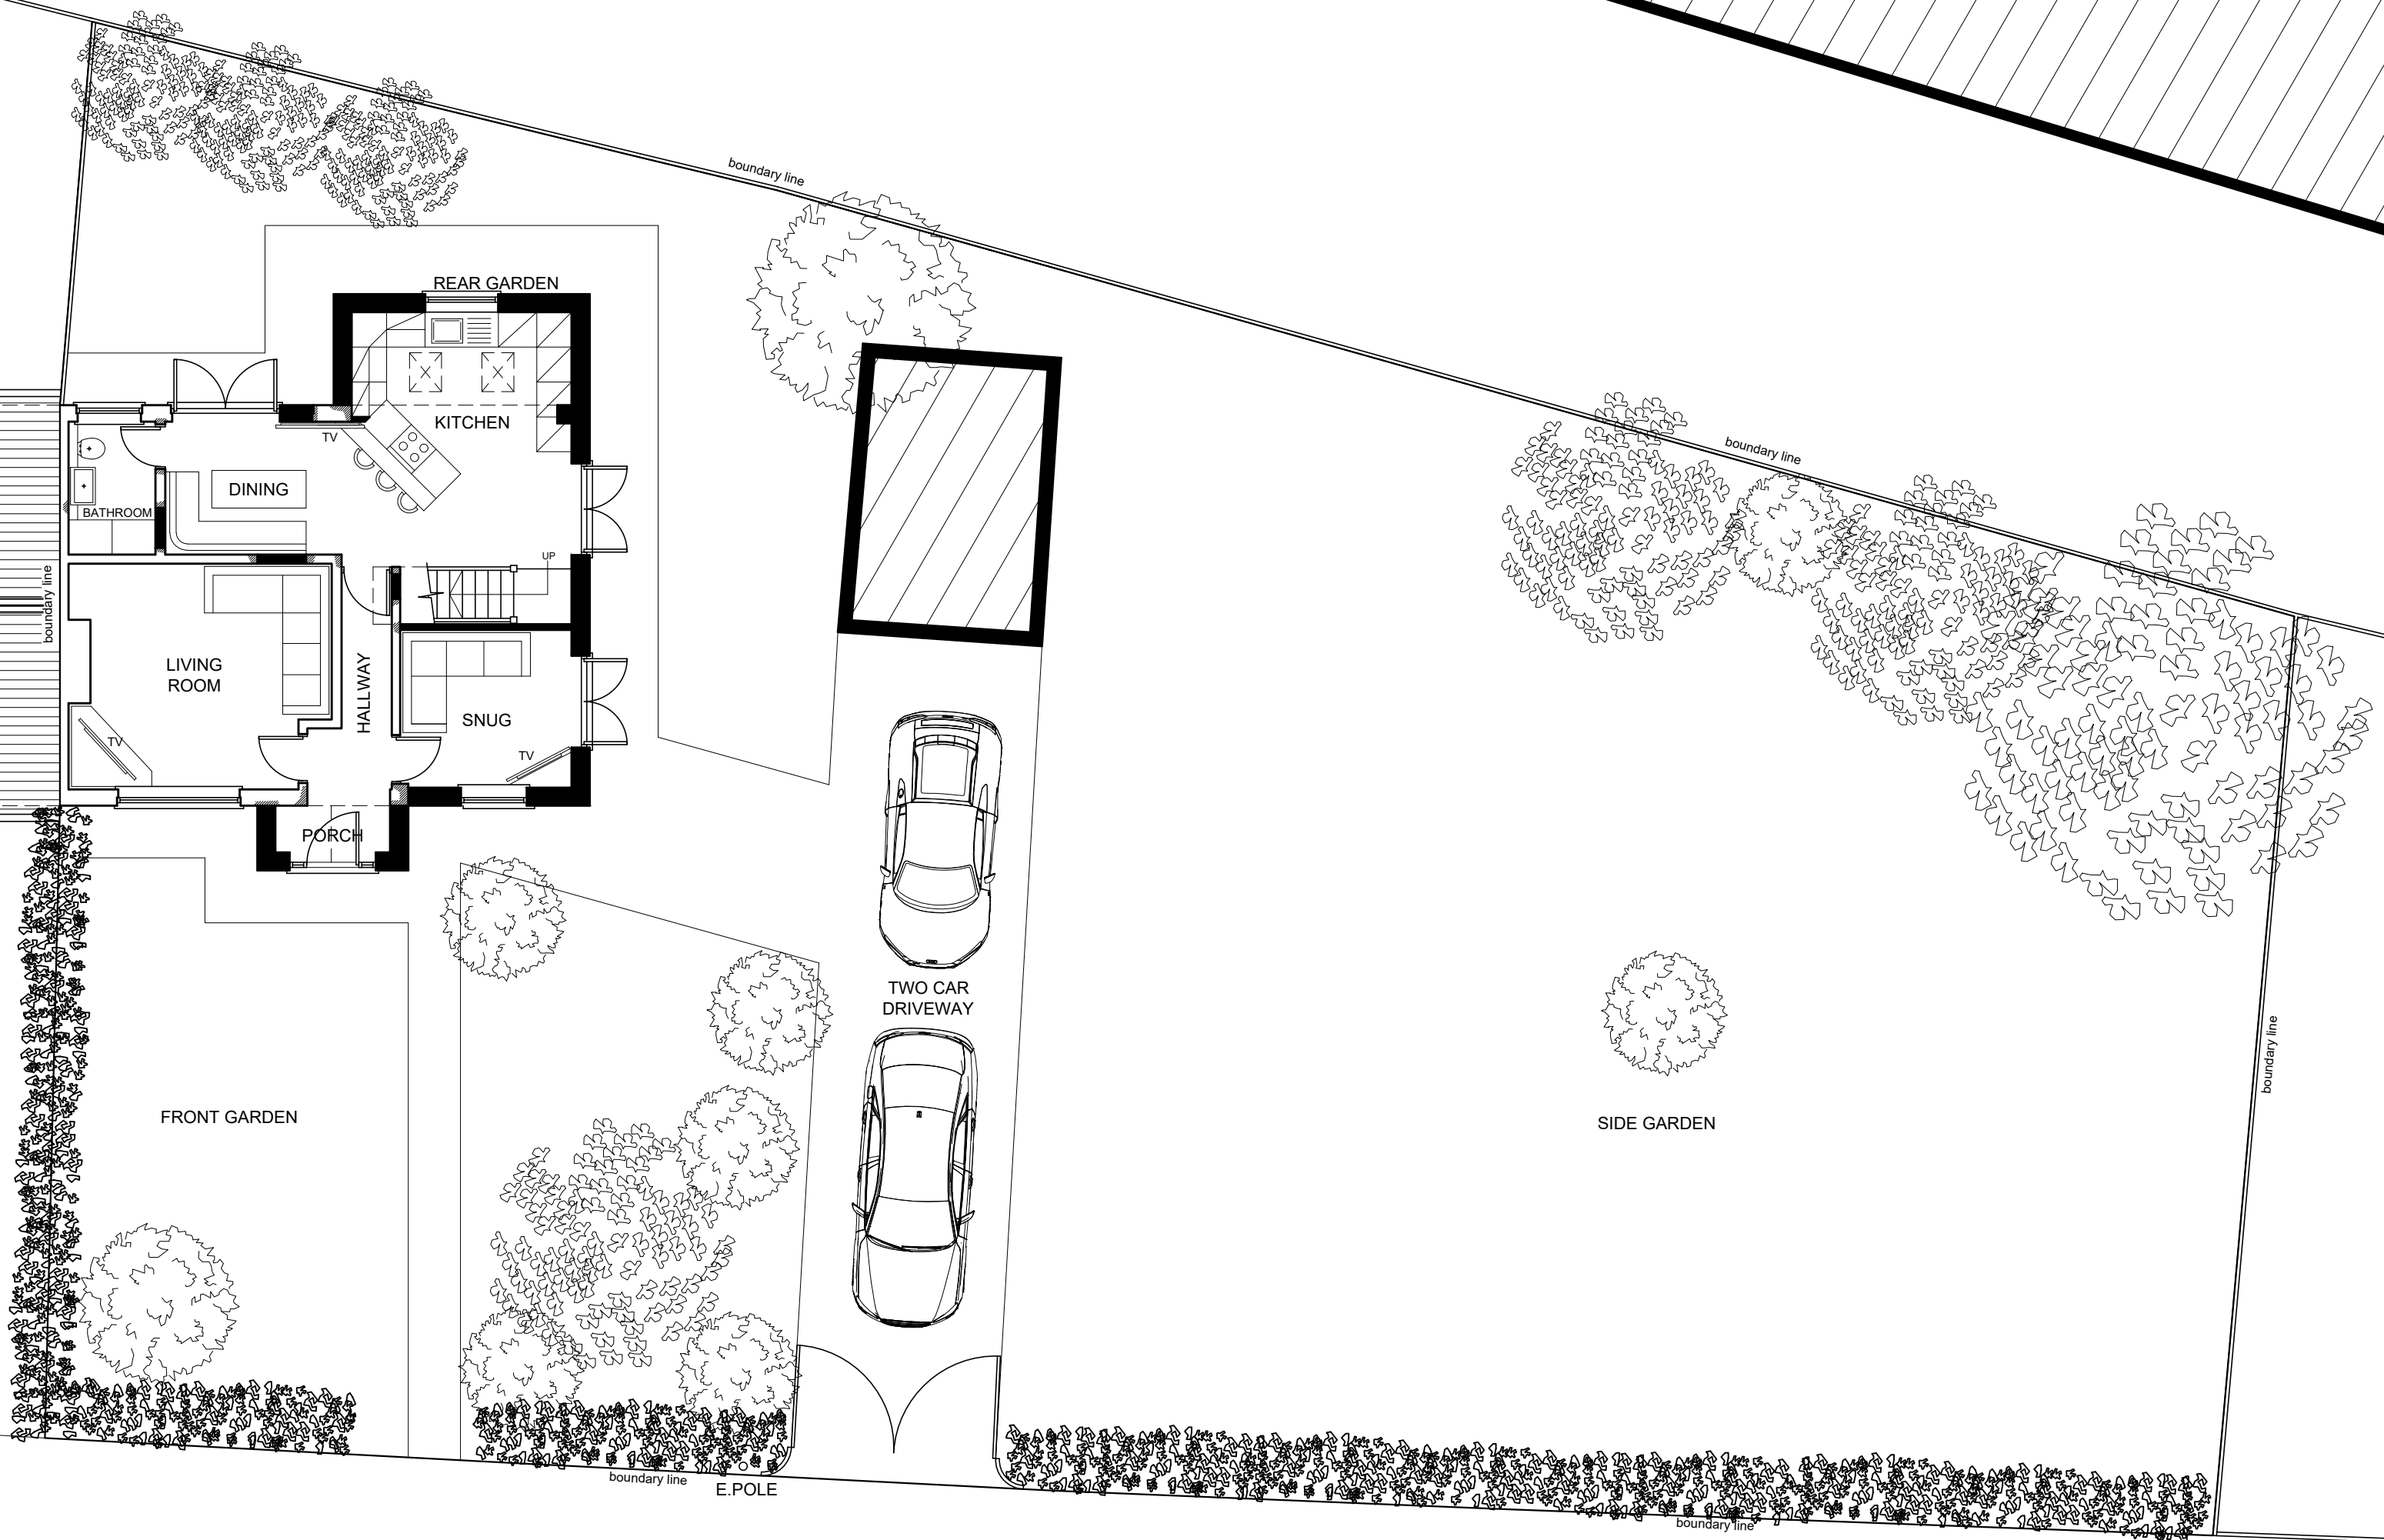
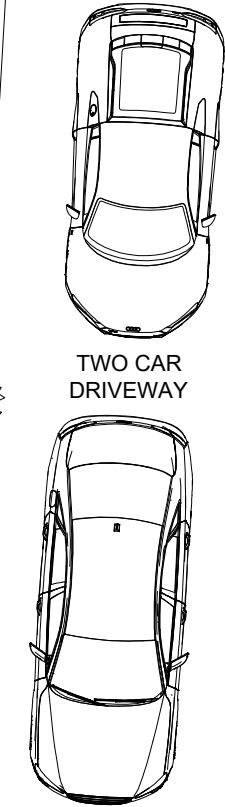


1 TO 3

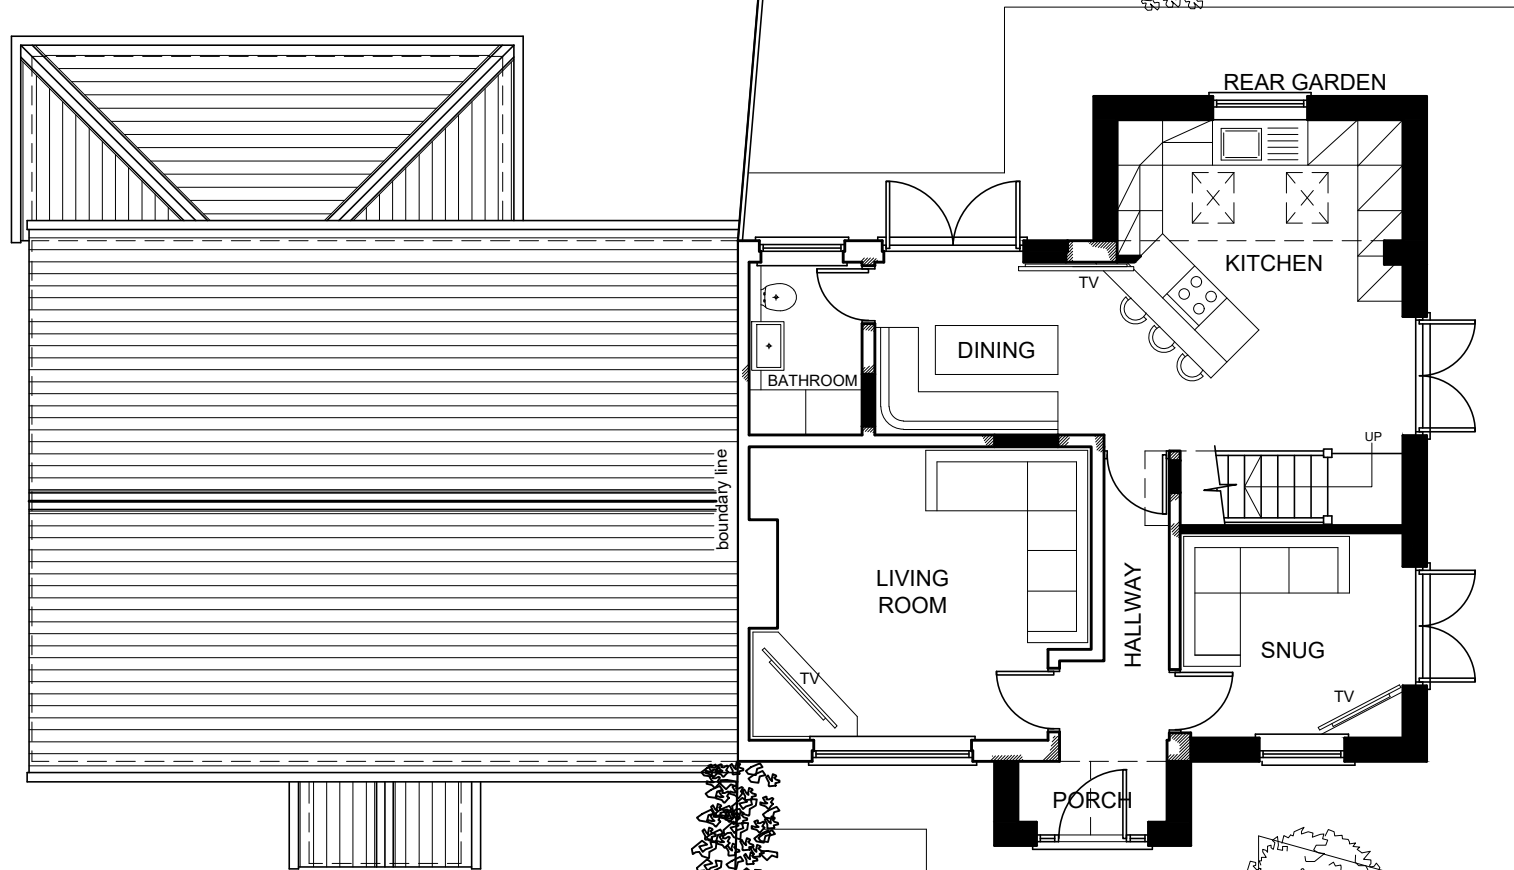

WHITEFIELD LANE

PROPOSED SITE LAYOUT PLAN

1:100 scale bar 0 1 2 3 4 5metres

RJG Architecture LTD For All Your Architectural Design Requirements Tel : 07544 419419 e-mail: rjg@rjgarchitects.com	Project 84 Whitefield Lane Tarbock Green Liverpool	
	Draw Title Proposed Site Location Plan	Rev
	Draw No 01471/SK/03	Date Aug '21
1. Please acknowledge to be followed in preference to work. 2. All drawings to be drawn to this scale. 3. The drawing remains the copyright of the architect and may not be copied without their consent.	Drawn by C.S	Scale 0A2 1:100