




Vehicle Tracking - Western Pump

Vehicle Tracking - Eastern Pumps

Vehicle Tracking - Trailing Bay Access

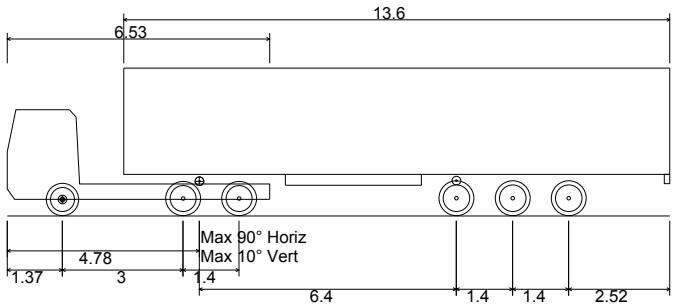

Max Legal Length (UK) Articulated Vehicle (16.5m)
Overall Length 16.500m
Overall Width 2.550m
Overall Body Height 3.681m
Min Body Ground Clearance 0.411m
Max Track Width 2.500m
Lock to lock time 6.00s
Kerb to Kerb Turning Radius 6.530m

FOR DISCUSSION ONLY

REVISIONS:

REV	DESCRIPTION	DATE	CHK	APP
A	INITIAL ISSUE	25/10/18	PS	APP

NOTES:

1. ALL DIMENSIONS IN mm UNLESS OTHERWISE STATED

PROJECT:

SATURN PARK - CNG STATION

TITLE:

PROPOSED VEHICLE TRACKING

SCALE: 1:250 @ A1 DRAWN: P.S.
CHECKED: - CAD: - DATE: 25/10/2018
APPROVED: - SHEET: 1 OF 1

PROJECT No: 006

DRAWING No: 006/01/PS/108

REVISION: A



VIRGINIA HOUSE
56 WARWICK ROAD
OLTON
SOLIHULL
B92 7HX
TEL: 7971 541 000
WEB: www.cngfuels.com