


PLANNING ISSUE

REVISIONS:			
REV	DESCRIPTION	DATE	CHK APP
A	XXXXXXXXXX	XX-XX-21	XX XX

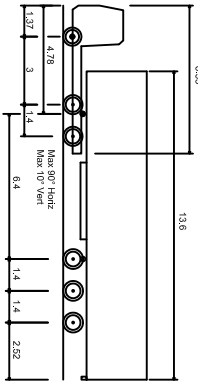

Max Legal Length (UK) Articulated Vehicle (16.5m)
Overall Length 16.500m
Overall Width 2.550m
Overall Body Height 3.681m
Min Body Ground Clearance 0.411m
Max Track Width 2.500m
Lock to lock time 6.00s
Kerb to Kerb Turning Radius 6.530m

CLIENT:

PROJECT:
SATURN PARK CNG STATION
KNOWSLEY


TITLE:
CNG STATION SITE VEHICLE TRACKING

SCALE: 1:500 @ A3 DRAWN: KJB
CHECKED: MS CAD: DATE: 29-10-2021
APPROVED: MS SHEET: 1 OF 1


PROJECT No: SATURN PARK

DRAWING No: SATURN PARK SITE VEHICLE TRACKING

REVISION: A

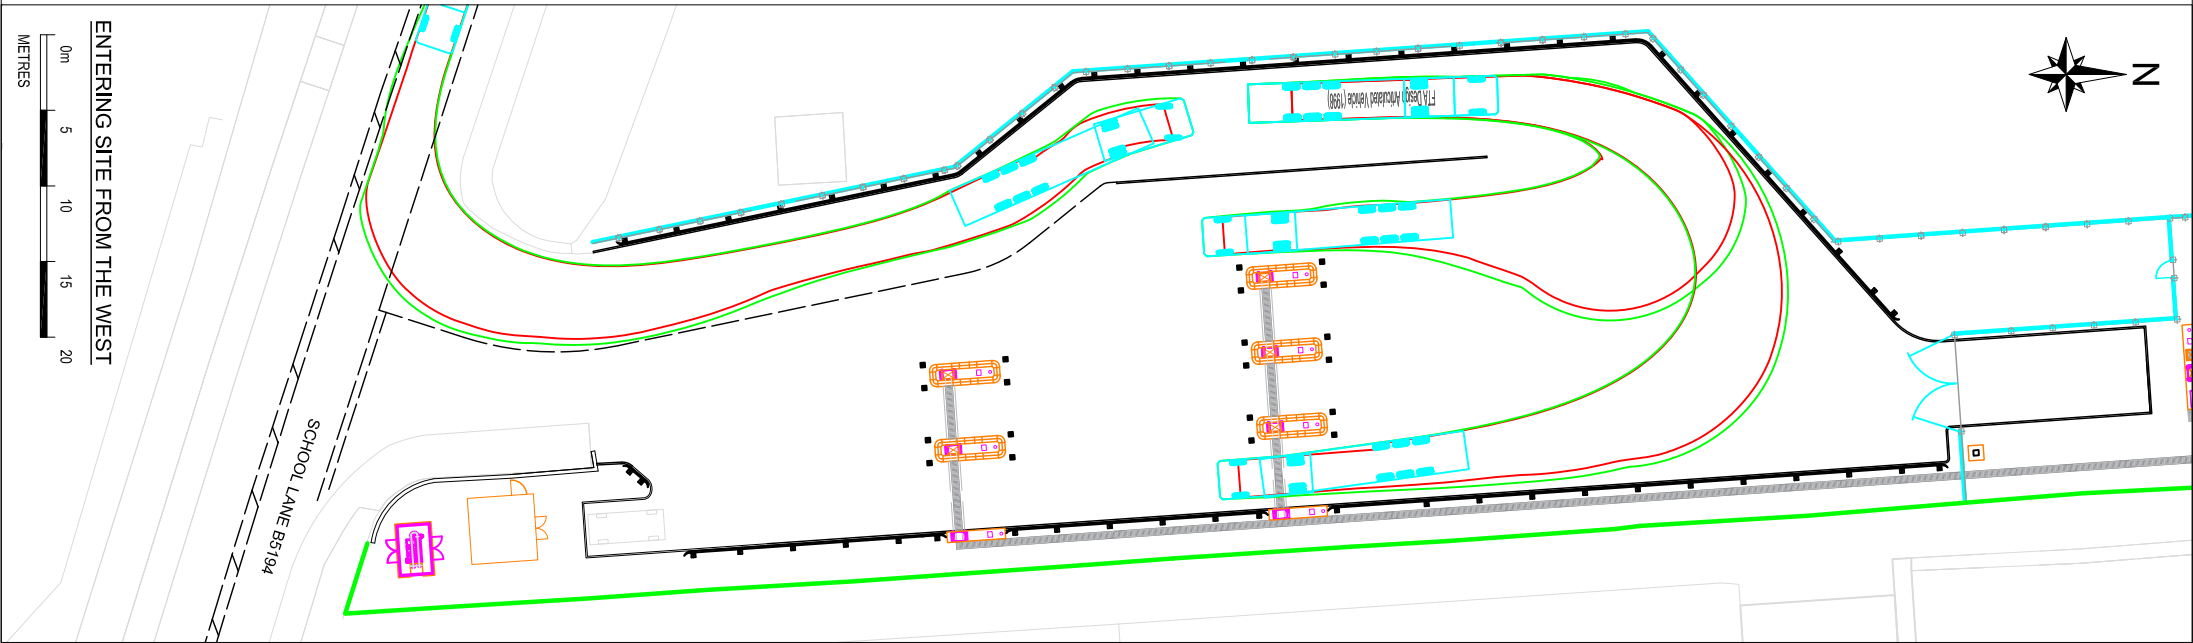

ENTERING SITE FROM THE EAST

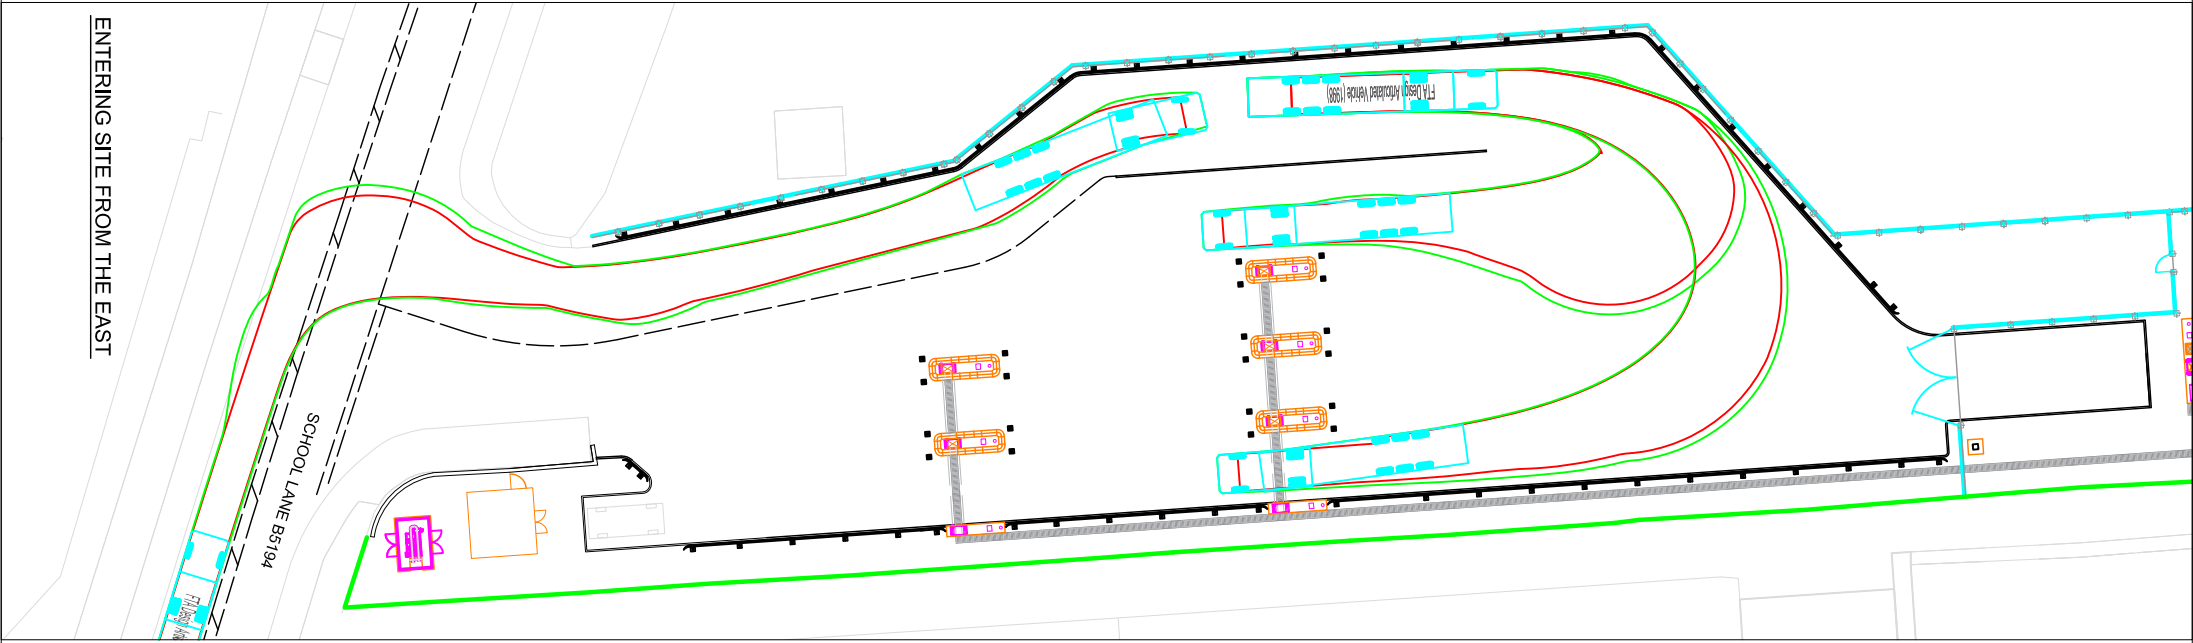

EXITING SITE TO THE WEST



EXITING SITE TO THE EAST

