



EG SBUX Earlsfield Park

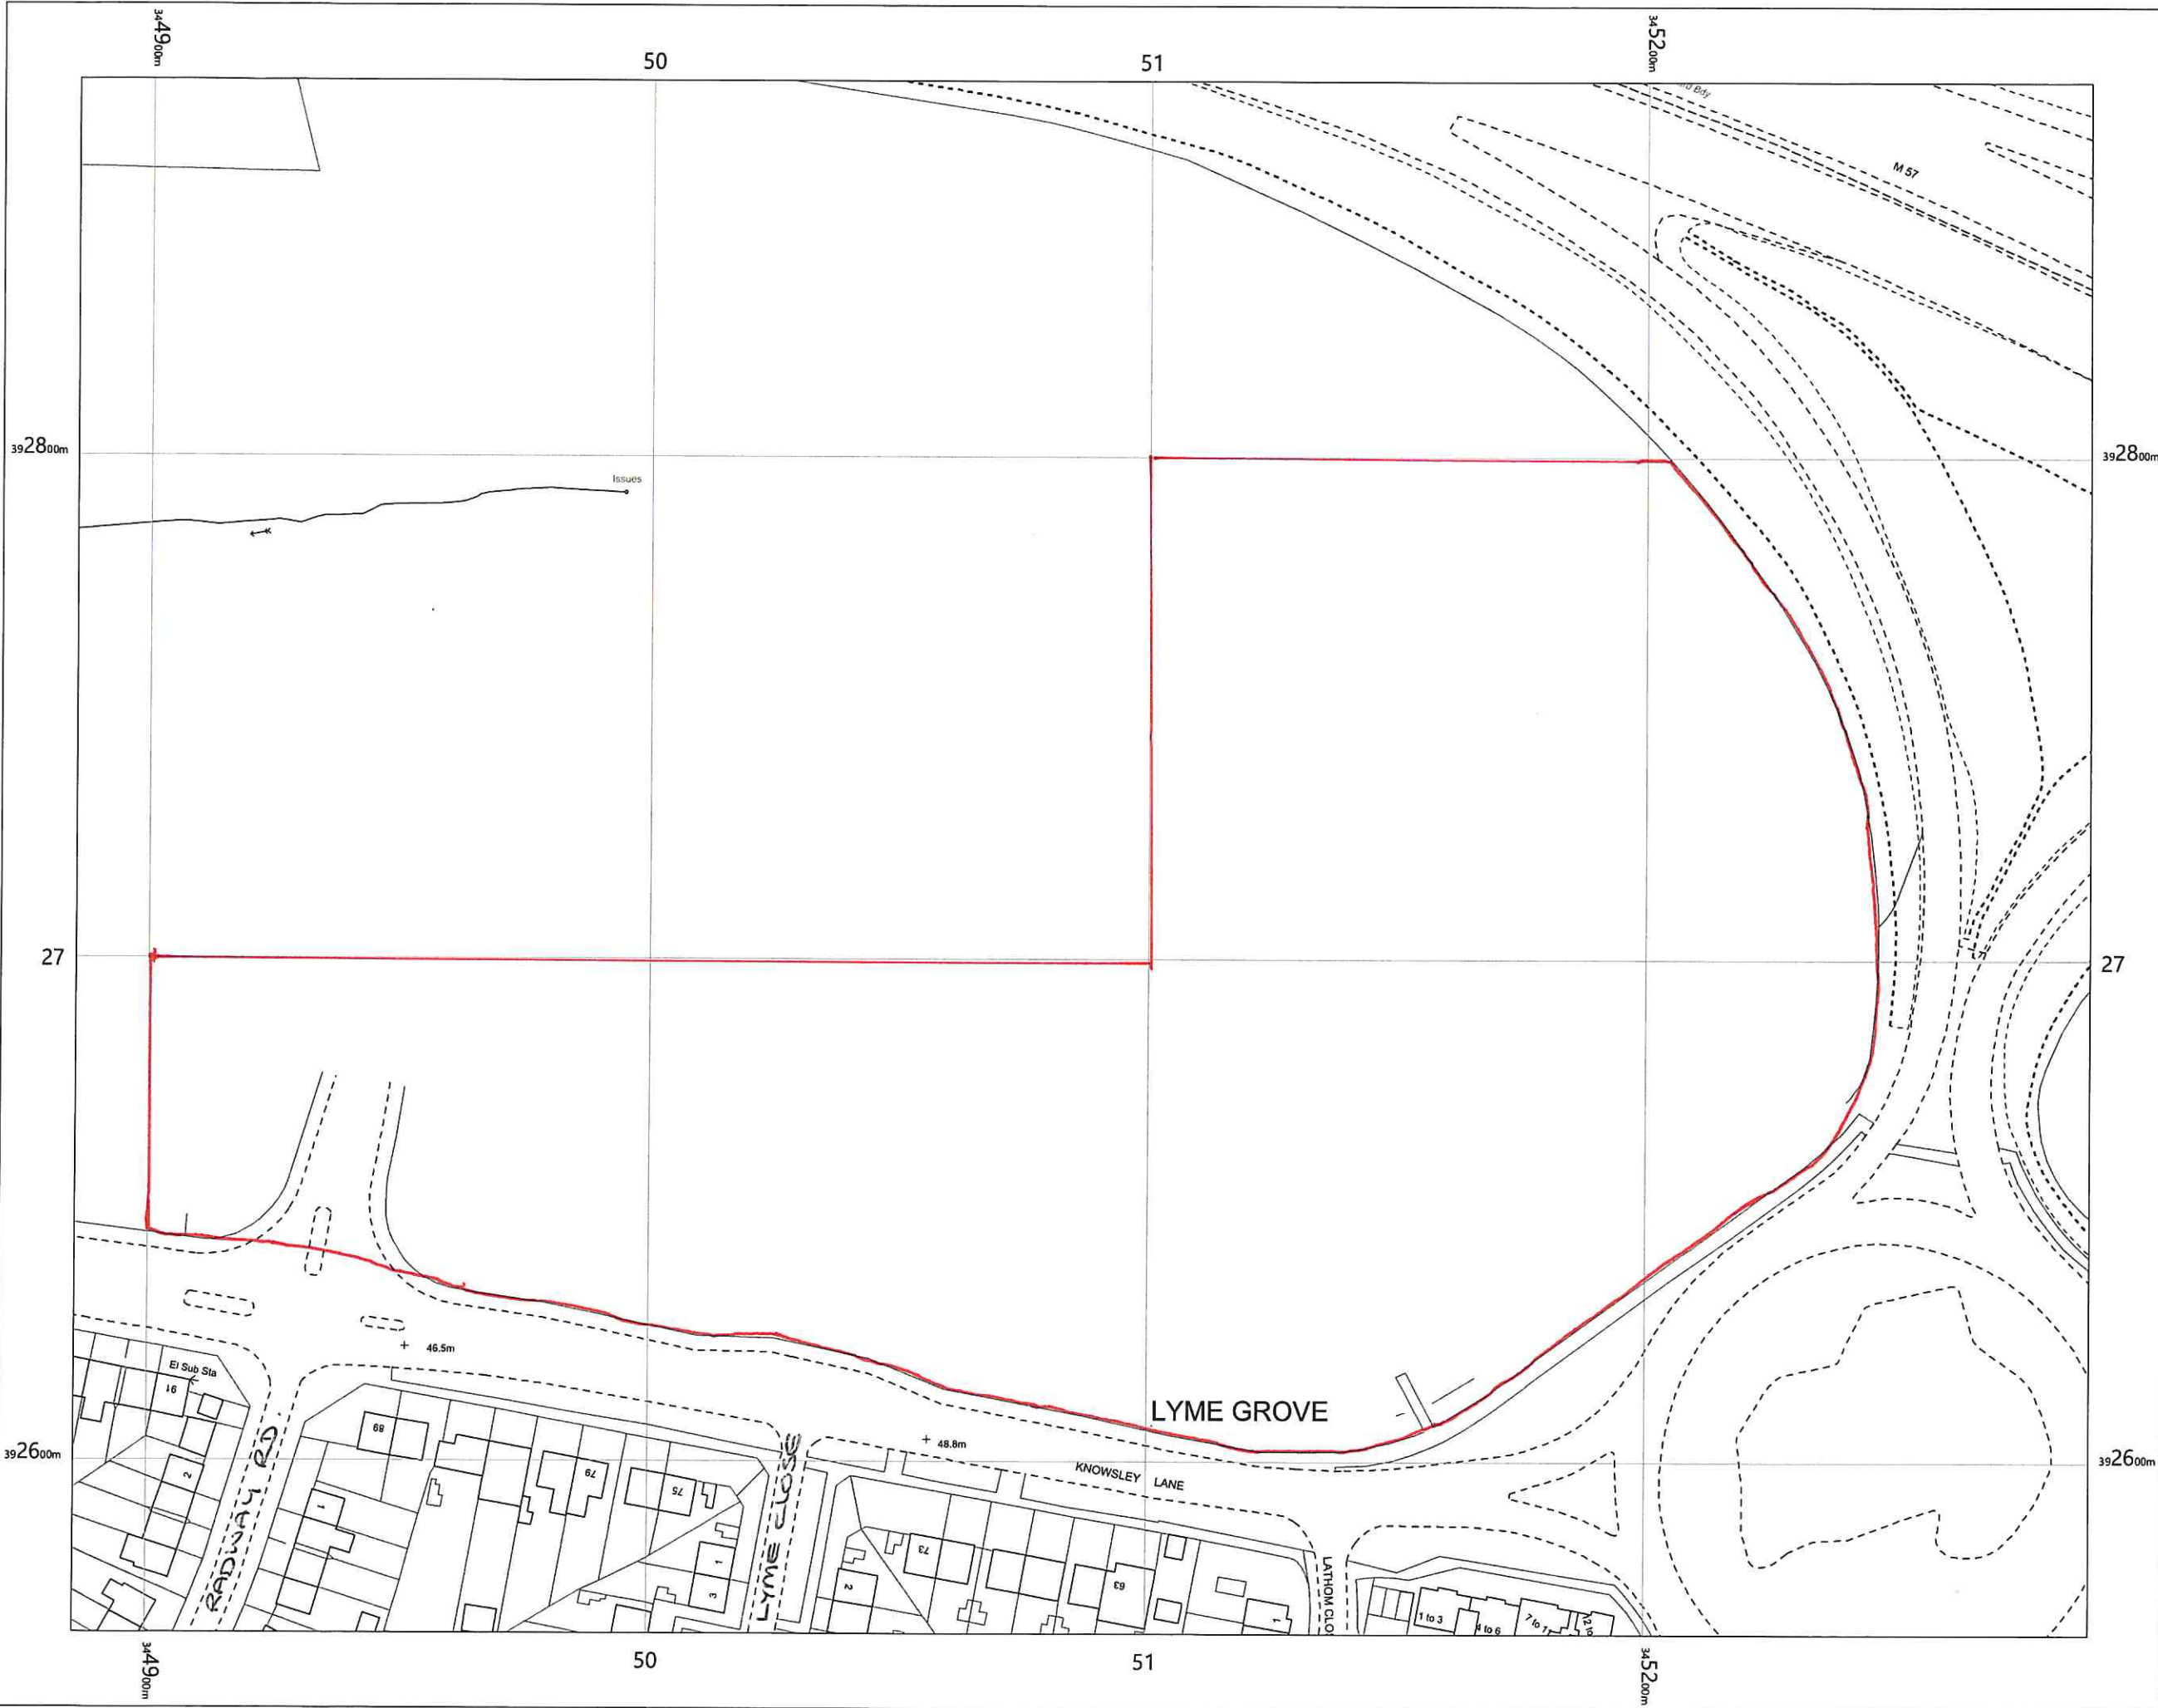

EG/SBUX
Knowsley Lane
Earlsfield Park
Huyton
Liverpool

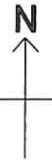

OS MasterMap 1250/2500/10000
scale
Friday, November 19, 2021, ID:
BW1-01003727
maps.blackwell.co.uk

1:1250 scale print at A3, Centre:
345087 E, 392720 N

©Crown Copyright Ordnance Survey.
Licence no. 100041041



BLACKWELL'S
MAPPING SERVICES
PERSONAL & PROFESSIONAL MAPPING
www.blackwellmapping.co.uk

TEL: 0800 151 2612
maps@blackwell.co.uk