


35 Greenes Road

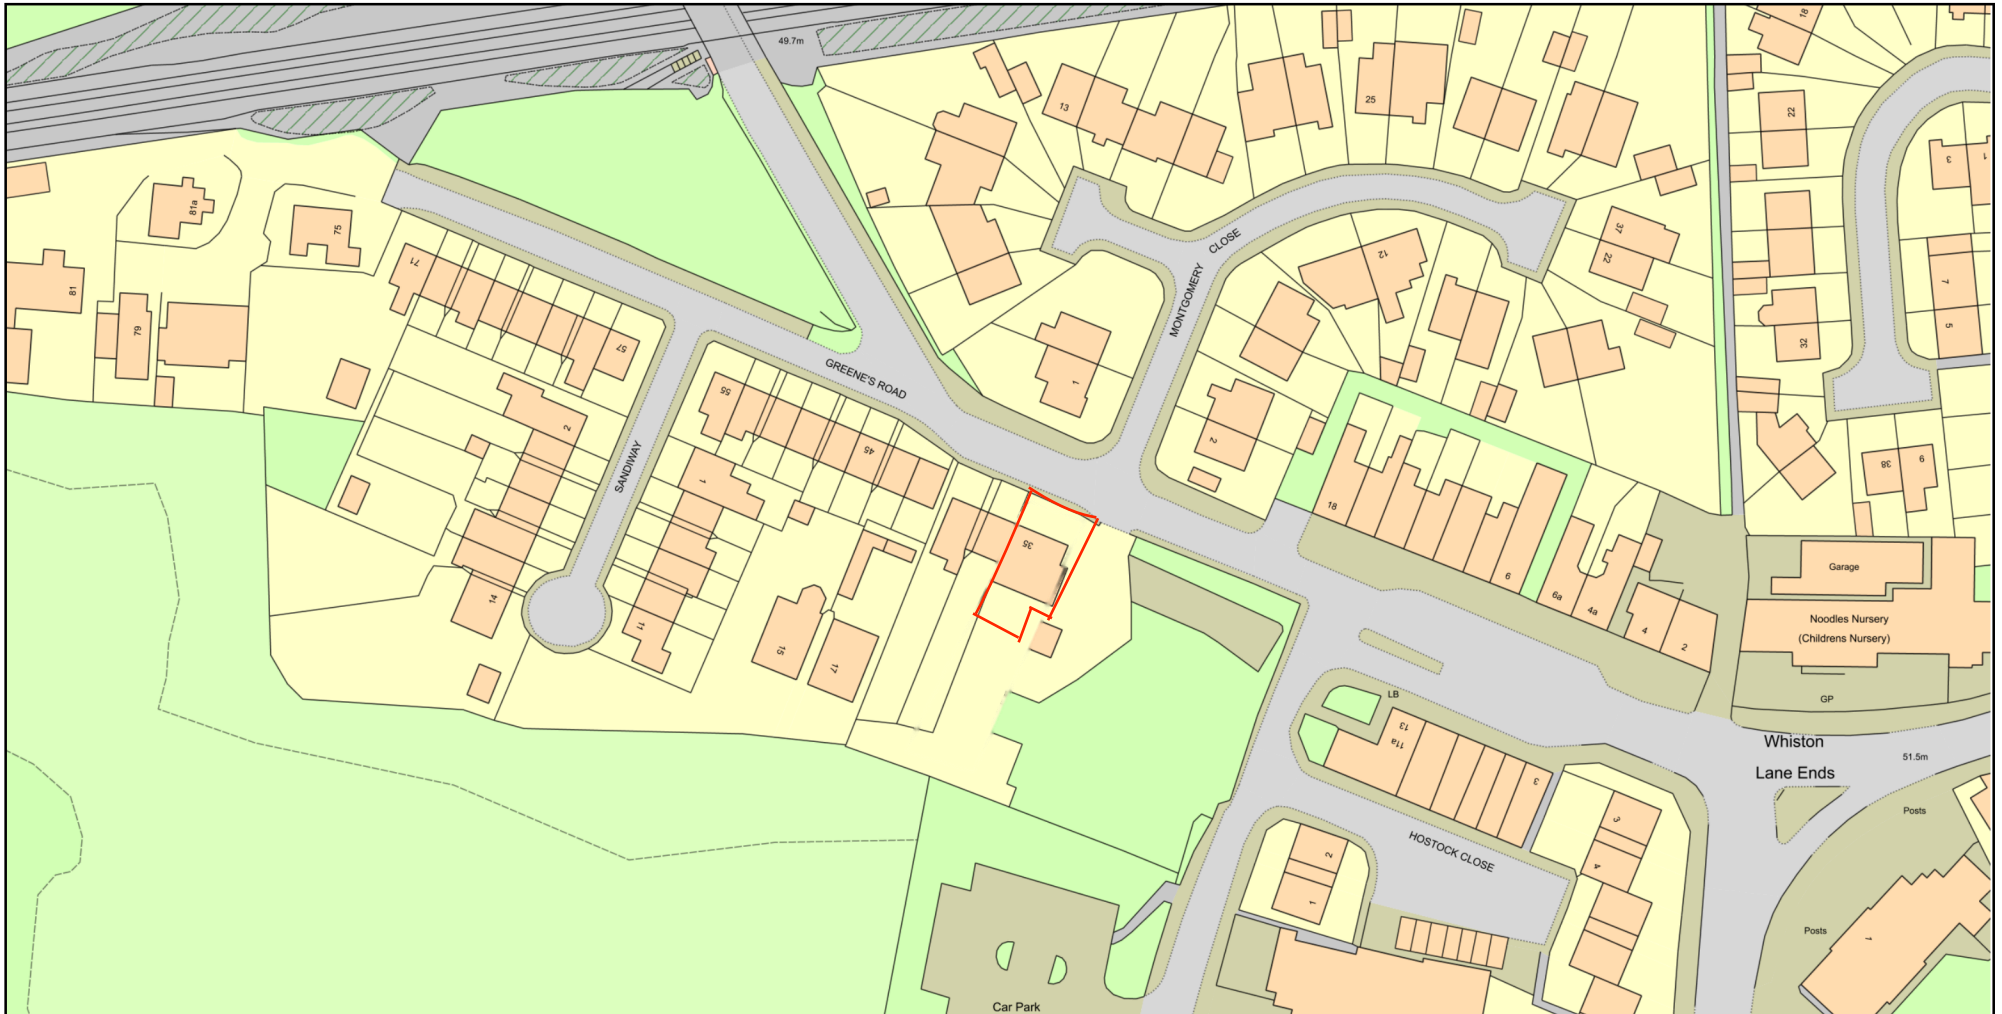

0 50
Metres



Plan Produced for: Planning Permission

Date Produced: 14 Apr 2026

Plan Reference Number: TQRQM26104150100219

Scale: 1:1250 @ A4

© Crown copyright and database rights 2025 OS 100042766

