



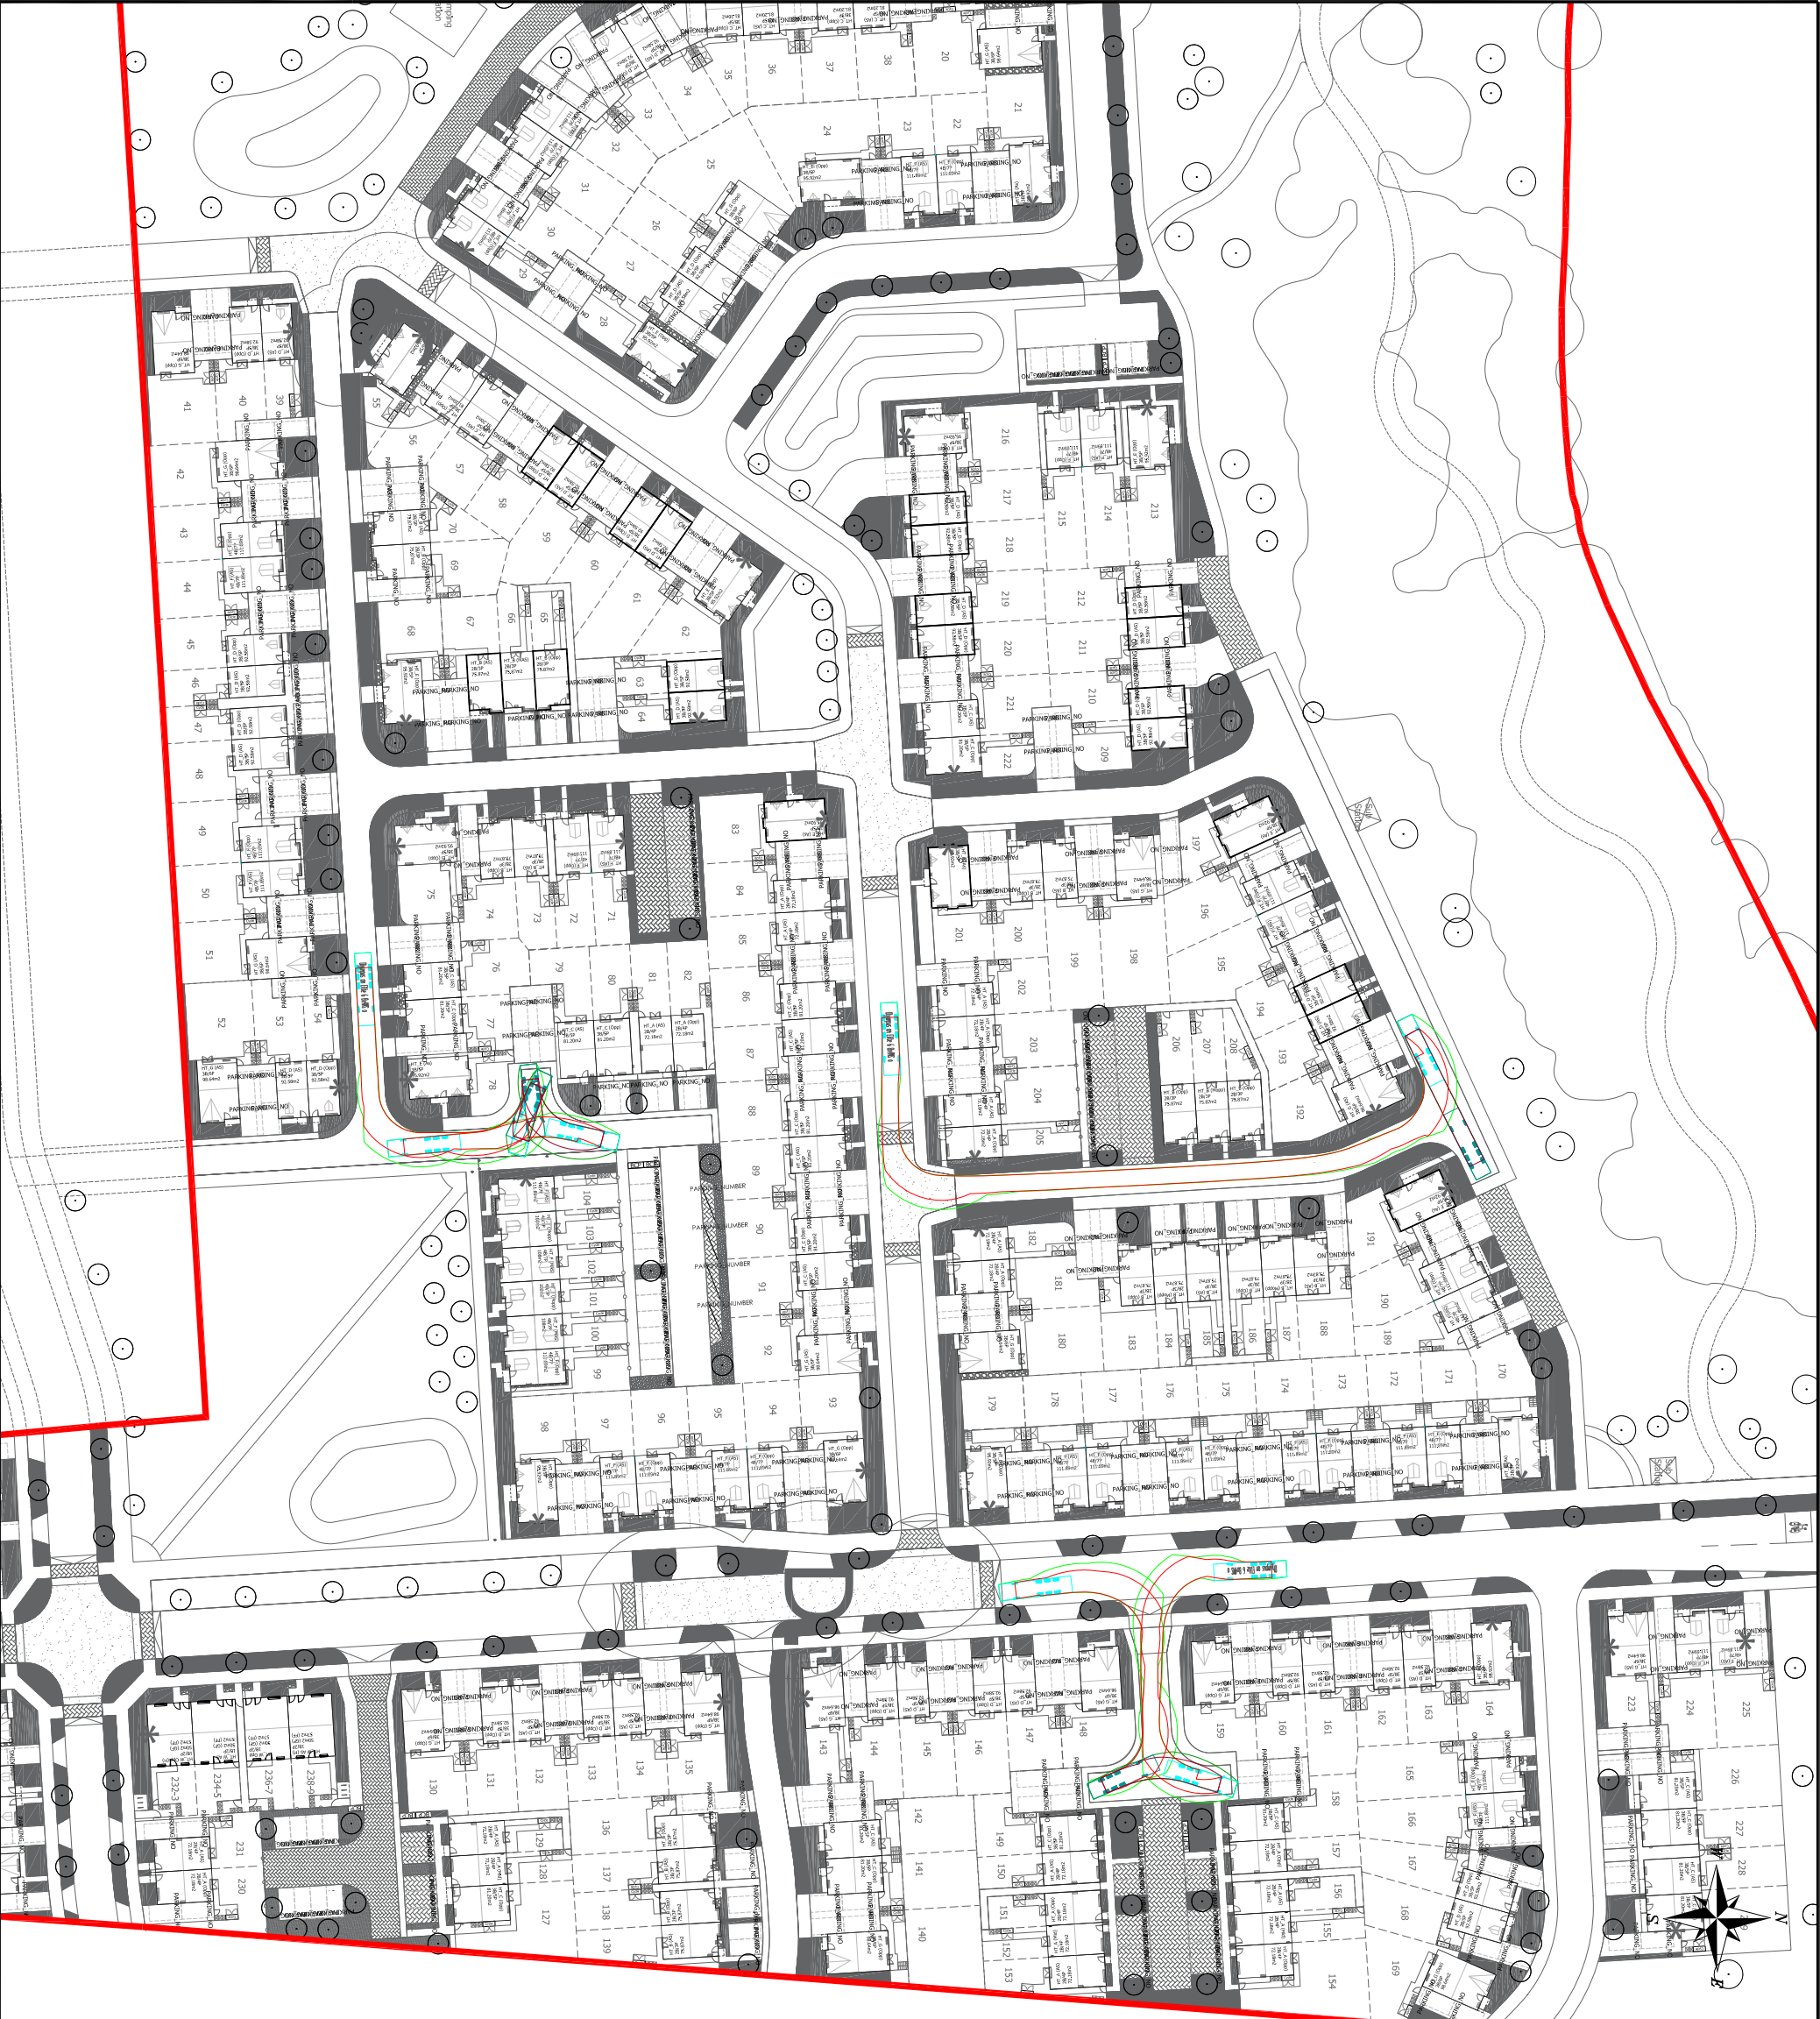

NOTES

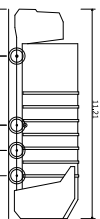

Onturns on Efte 6 Skans o
Overall Width
Overall Body Height
Track Width
Lock to lock time
11.210m
2.550m
3.750m
2.500m
6.500m
10.320m



REV	DETAILS	DRAWN	CHECKED	DATE

CLIENT:
NUVU DEVELOPMENTS
LTD

PROJECT:
LICKERS LANE, WHISTON

DRAWING TITLE:
SWEPT PATH ANALYSIS

SCALE:
1:1000 @ A3

DRAWN	LG	CHECKED	MTC	DATE

Eddisons
340 Deansgate
Manchester
M3 4LY
Email: info@eddisons.co.uk
Tel: 0161 837 7380
Web: www.eddisons.com/services/transport-planning

DRAWING NUMBER	3486-SP07	REVISION	-
----------------	-----------	----------	---

Eddisons