


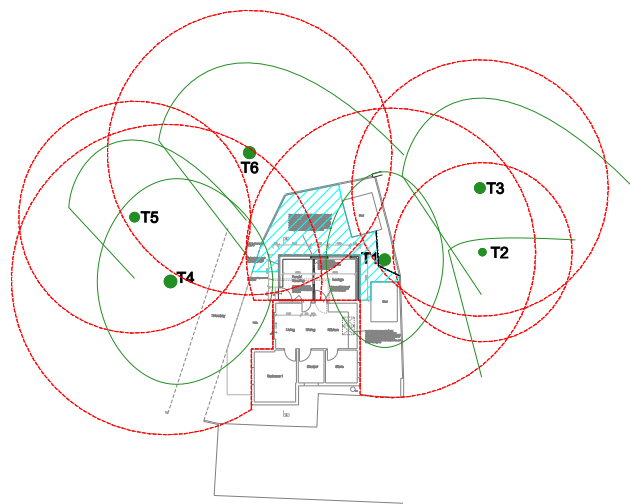

-  Existing Trees Retained
-  Existing Trees Removed
-  Root Protection Area
-  Ground Protection

Mulberry TMC
 Adamson House
 Towers Business Park
 Wilmslow Road
 Didsbury
 M20 2YU
 Tel: 0161 955 3828
 Email: info@mulberrytmc.co.uk



Site Address:
 Northcot
 Sharnons Lane
 Knowsley

Drawing Title:
 Method Statement Plan

Drawing No:
 NSLK/MS/01

Date: 09/10/2023 Scale: 1:200@A3 Drawn by: CS

Note: Dimensions are not to be scaled from this drawing.
 All written measurements are to be checked on site by
 the contractor. Copyright Mulberry TMC.
 Note: All rights described in Chapter IV of the Copyright,
 Design & Patents Act 1988 have generally been asserted.