


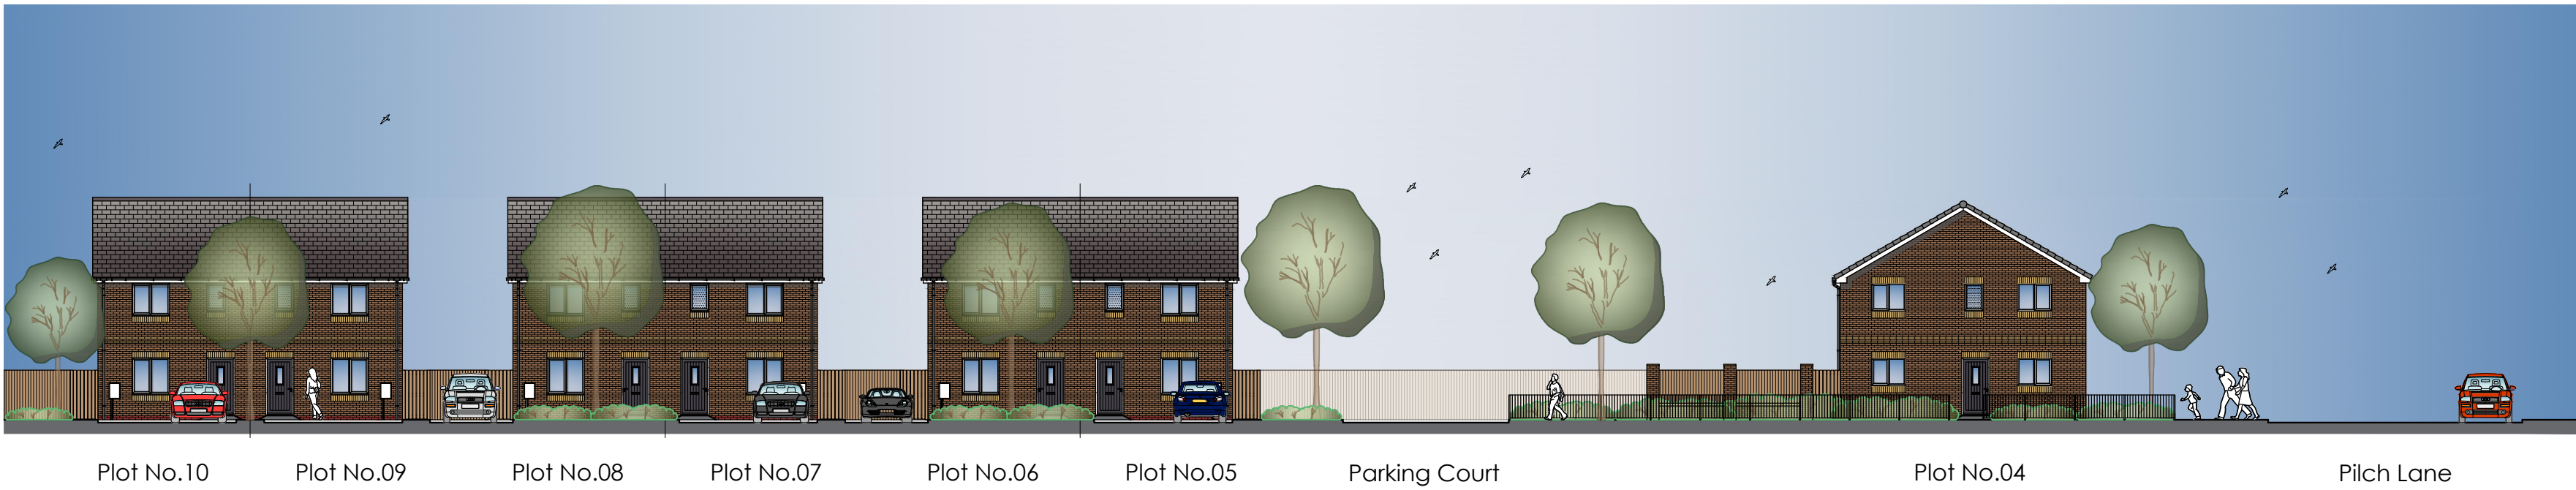

Street Scene Elevation A-A facing Pilch Lane
(Street Scene Elevations indicative only)



Street Scene Elevation B-B
(Street Scene Elevations indicative only)



Street Scene Elevation C-C
(Street Scene Elevations indicative only)



Site Location Plan 1:500

0510152025						
SCALE BAR						
A	JUNE 25	BHW	SCALE BAR ADDED			
REV	DATE	DRAWN	DESCRIPTION			
TITLE:						
STREET SCENE ELEVATIONS						
 Breck Homes 20 Scapetre Court Bamber Bridge Preston PR19 6AW tel: 01525 587 000 email: www.breck.co.uk/homes hello@breck.co.uk						
PROJECT:						
PILCH LANE, LIVERPOOL						
DATE:	SCALE:	JOB REF:	DRAWING NUMBER:	REV:		
APR 25	1:200 @ A1	-	P09 Pilch Lane / Street Scene Elevations	A		