



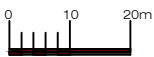

Proposed Site Layout Scale 1:200

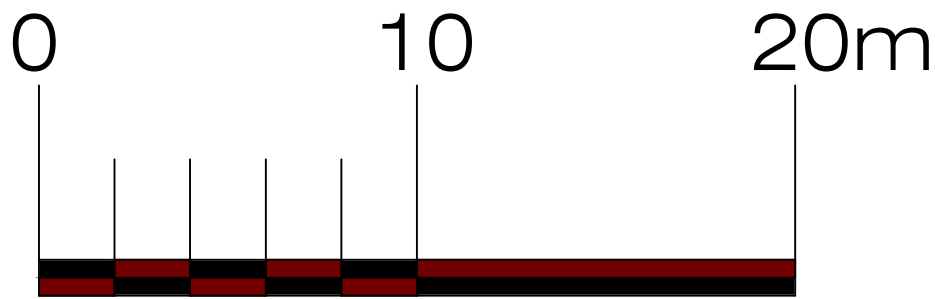

Location Plan Scale 1:1250



© Crown Copyright and
database rights 2022 OS
100047474

Address				
11 The Rooley, L36				
Drawing title				
Site Layout Plans				
Chkd	Appvd	date	scale	drawn
			1:1250/1: 200 @ A2	
DRAWING No. 004				rev