
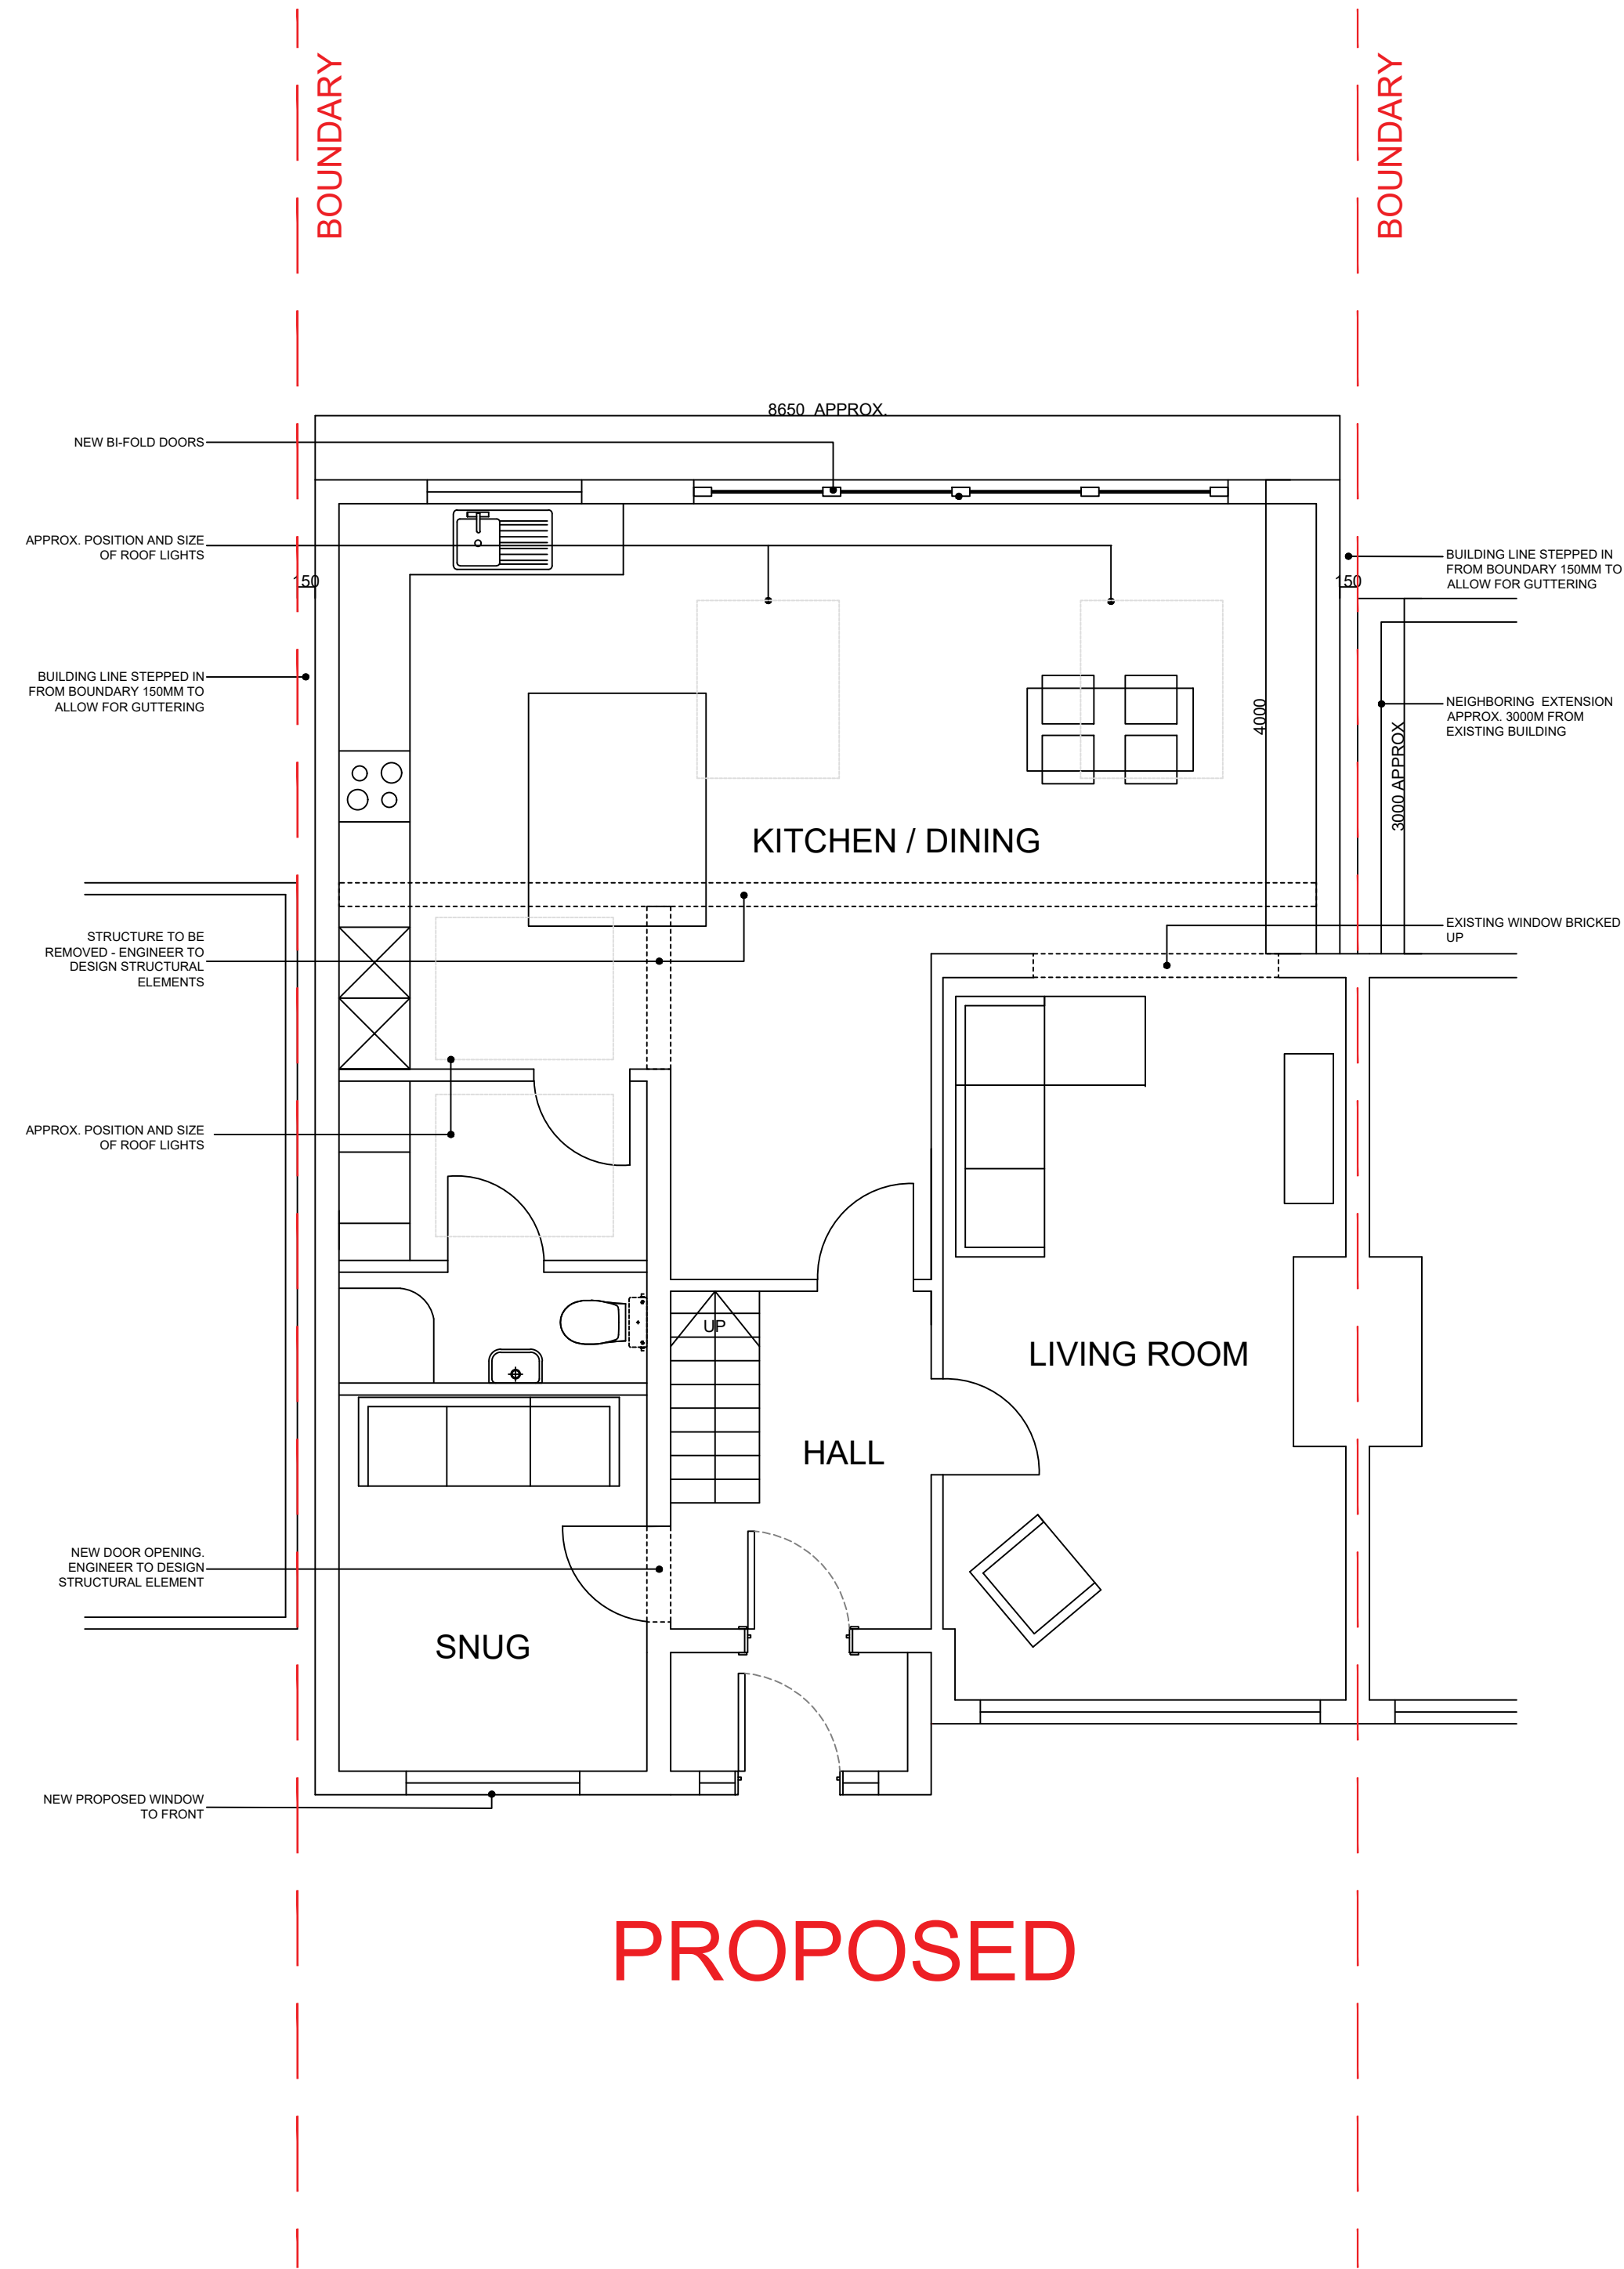


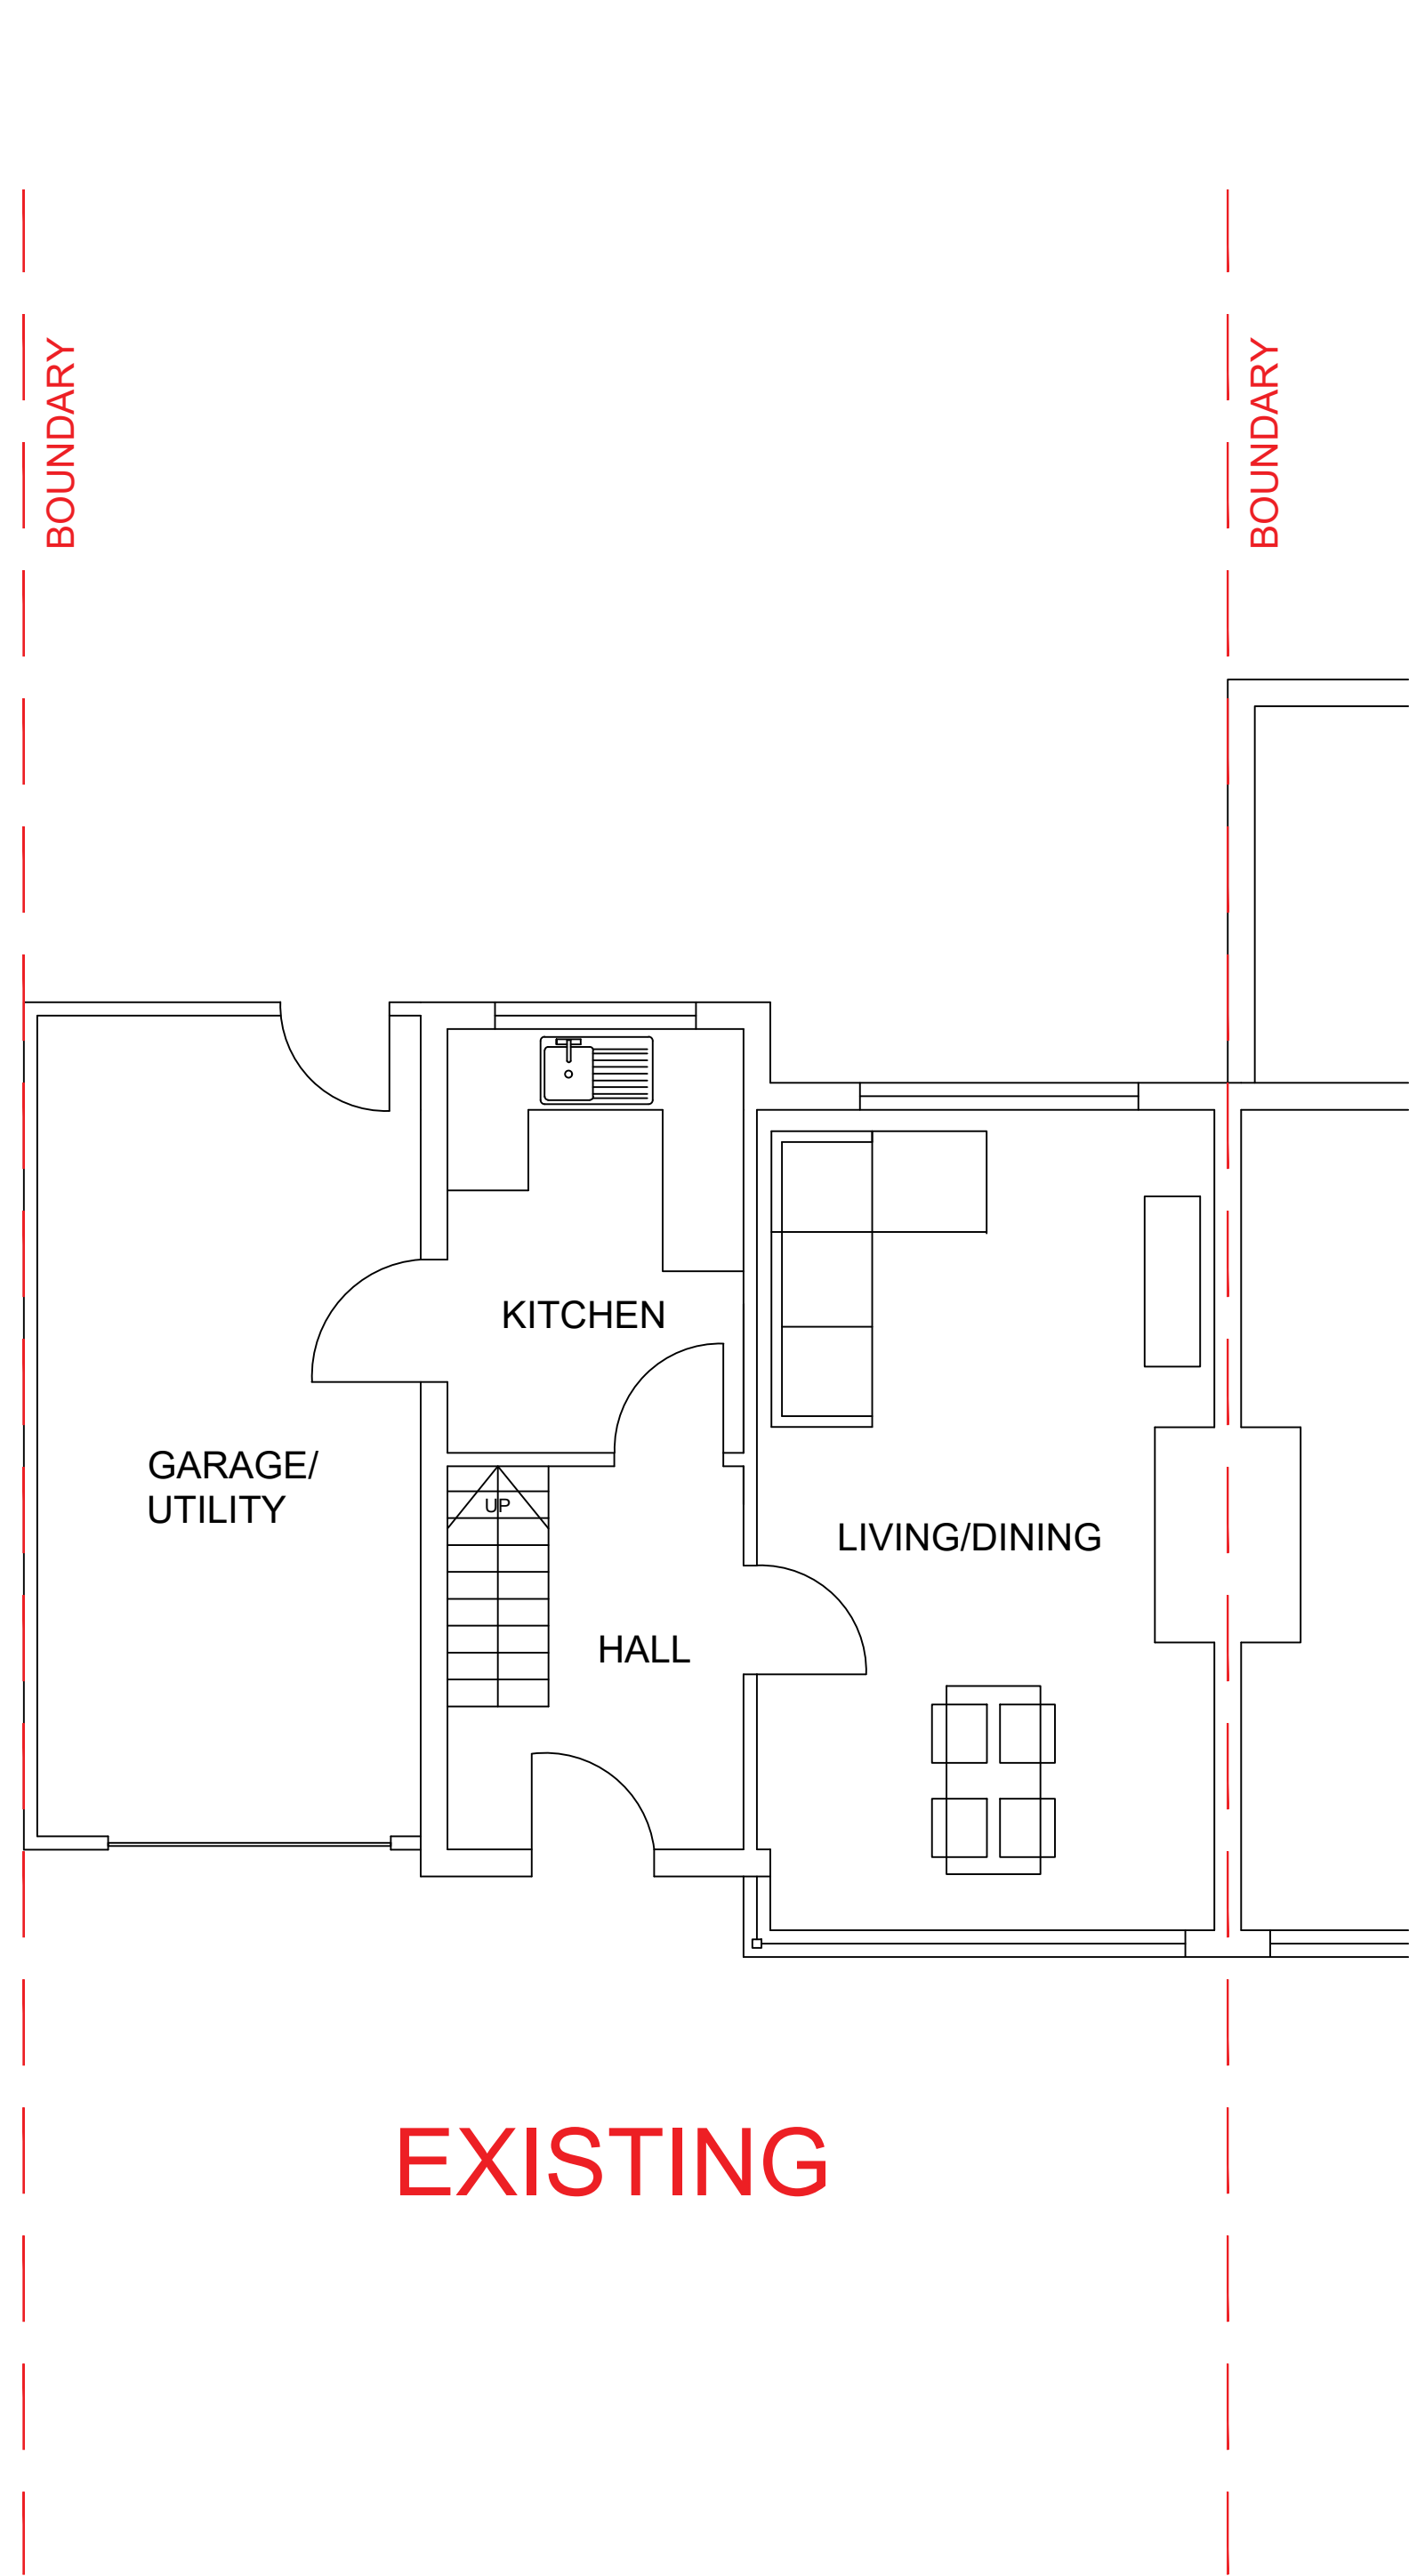

NOTES.

REV.	AMENDMENT	DATE	BY

CLIENT:
LYNZI BERRY

PROJECT:
70 BOWRING PARK AVANUE
CHILDWALL, LIVERPOOL
L16 2NJ

DRAWING:
PROPOSED SINGLE STOREY EXTENSION
PROPOSED AND EXISTING PLAN

STATUS:
PLANNING

SCALE: 1:50	DATE: 11.04.2021
----------------	---------------------

JOB No.: BOW	NAME: JTF
-----------------	--------------

DRAWING No.: BOW-001	Rev. P1
-------------------------	------------