



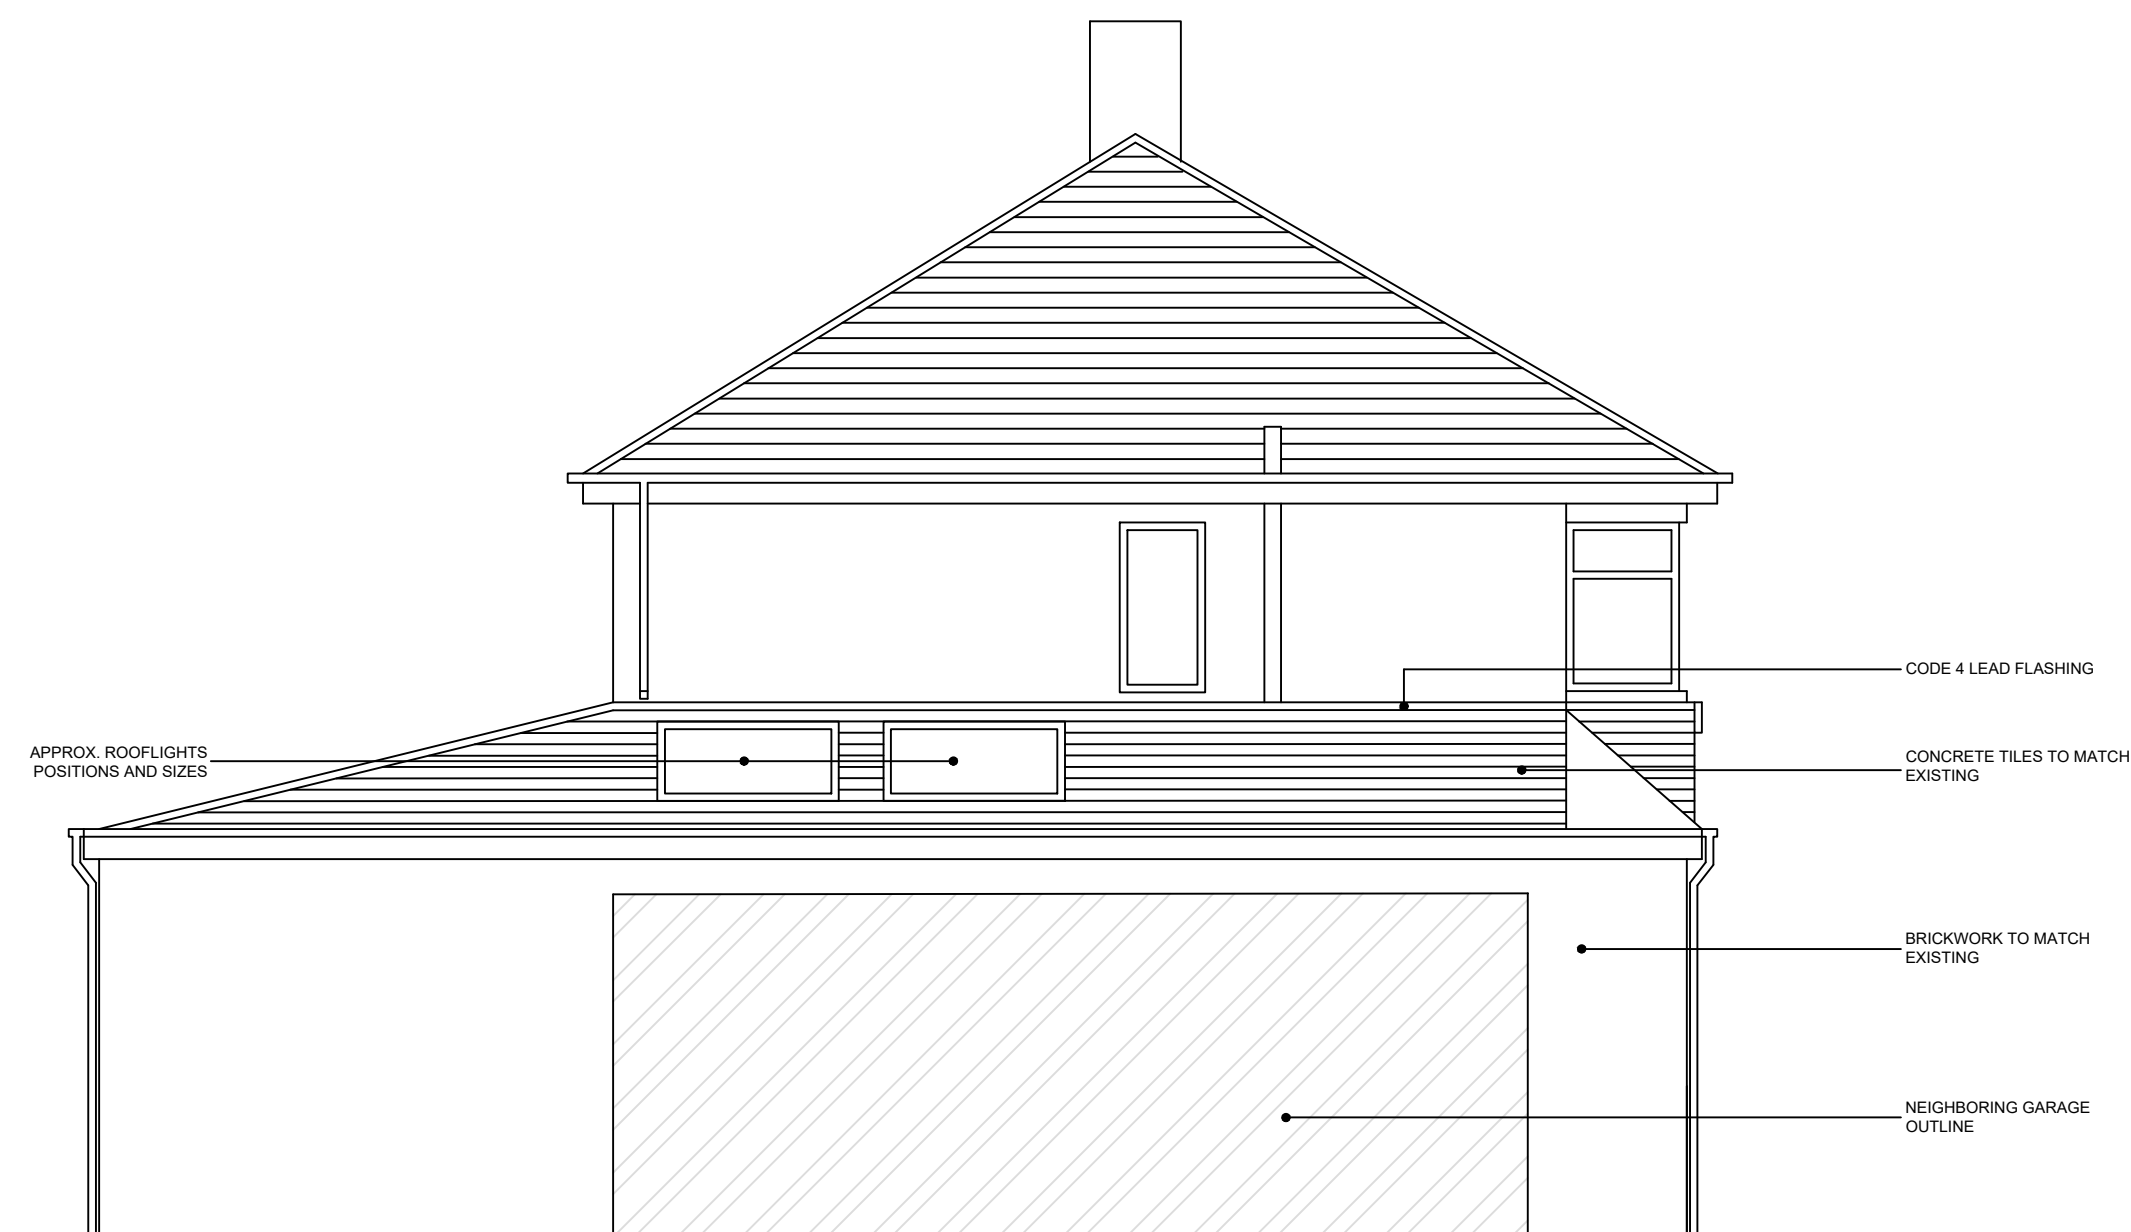

PROPOSED
SIDE

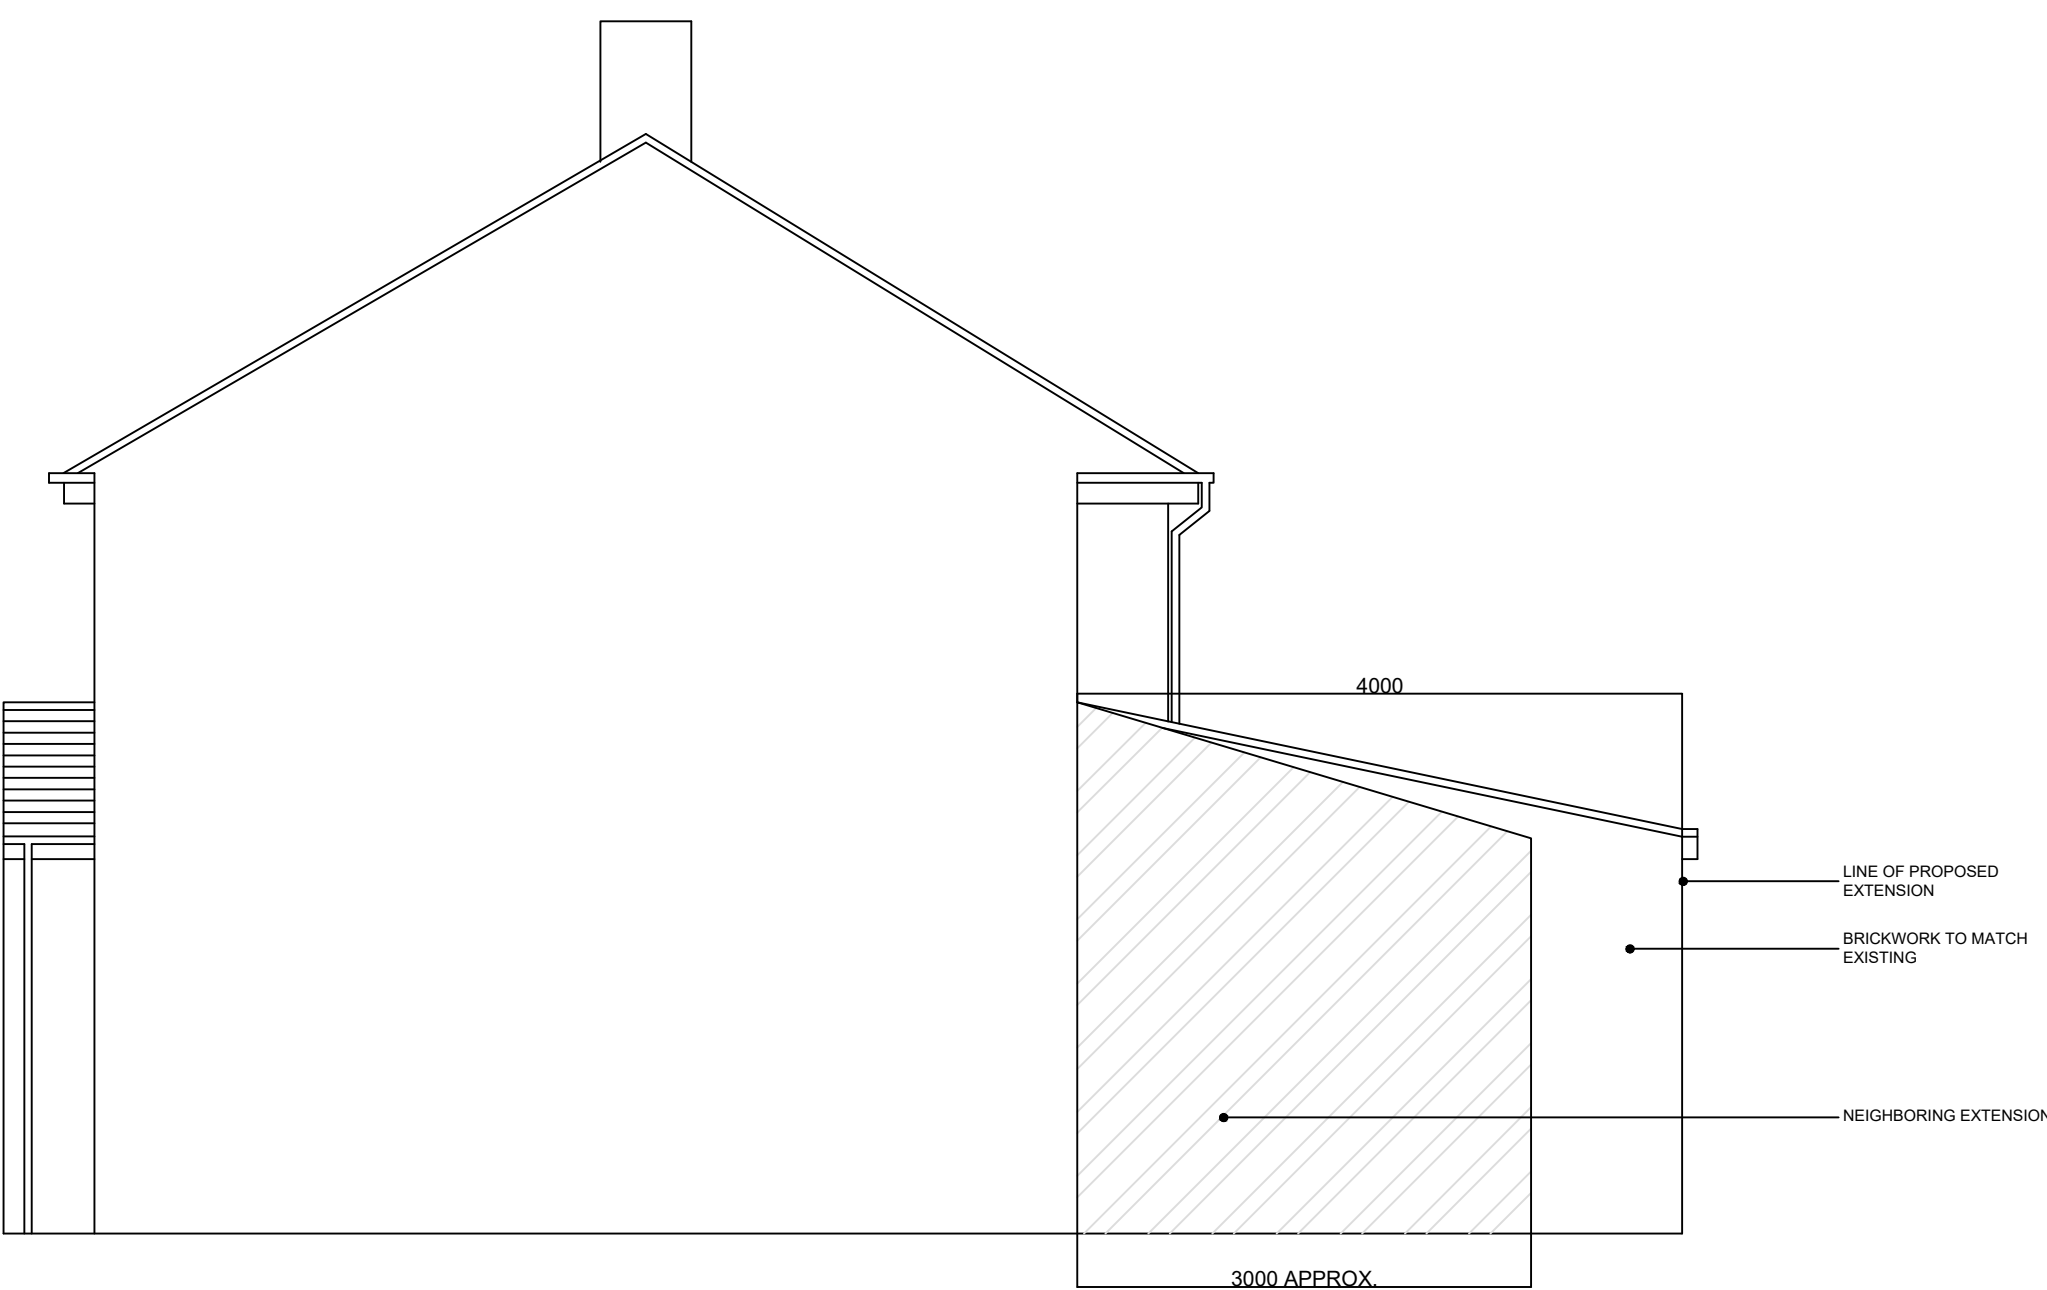

PROPOSED
SIDE

NOTES.

REV.	AMENDMENT	DATE	BY
CLIENT: LYNZI BERRY			
PROJECT: 70 BOWRING PARK AVANUE CHILDWALL, LIVERPOOL L16 2NJ			
DRAWING: PROPOSED SINGLE STOREY EXTENSION PROPOSED ELEVATIONS SIDE ELEVATIONS			
STATUS: PLANNING			
SCALE: 1:50		DATE: 11.04.2021	
JOB No.: BOW		NAME: JTF	
DRAWING No.: BOW-005			Rev. P1