


SHACKLADY location plan



0 50
Metres

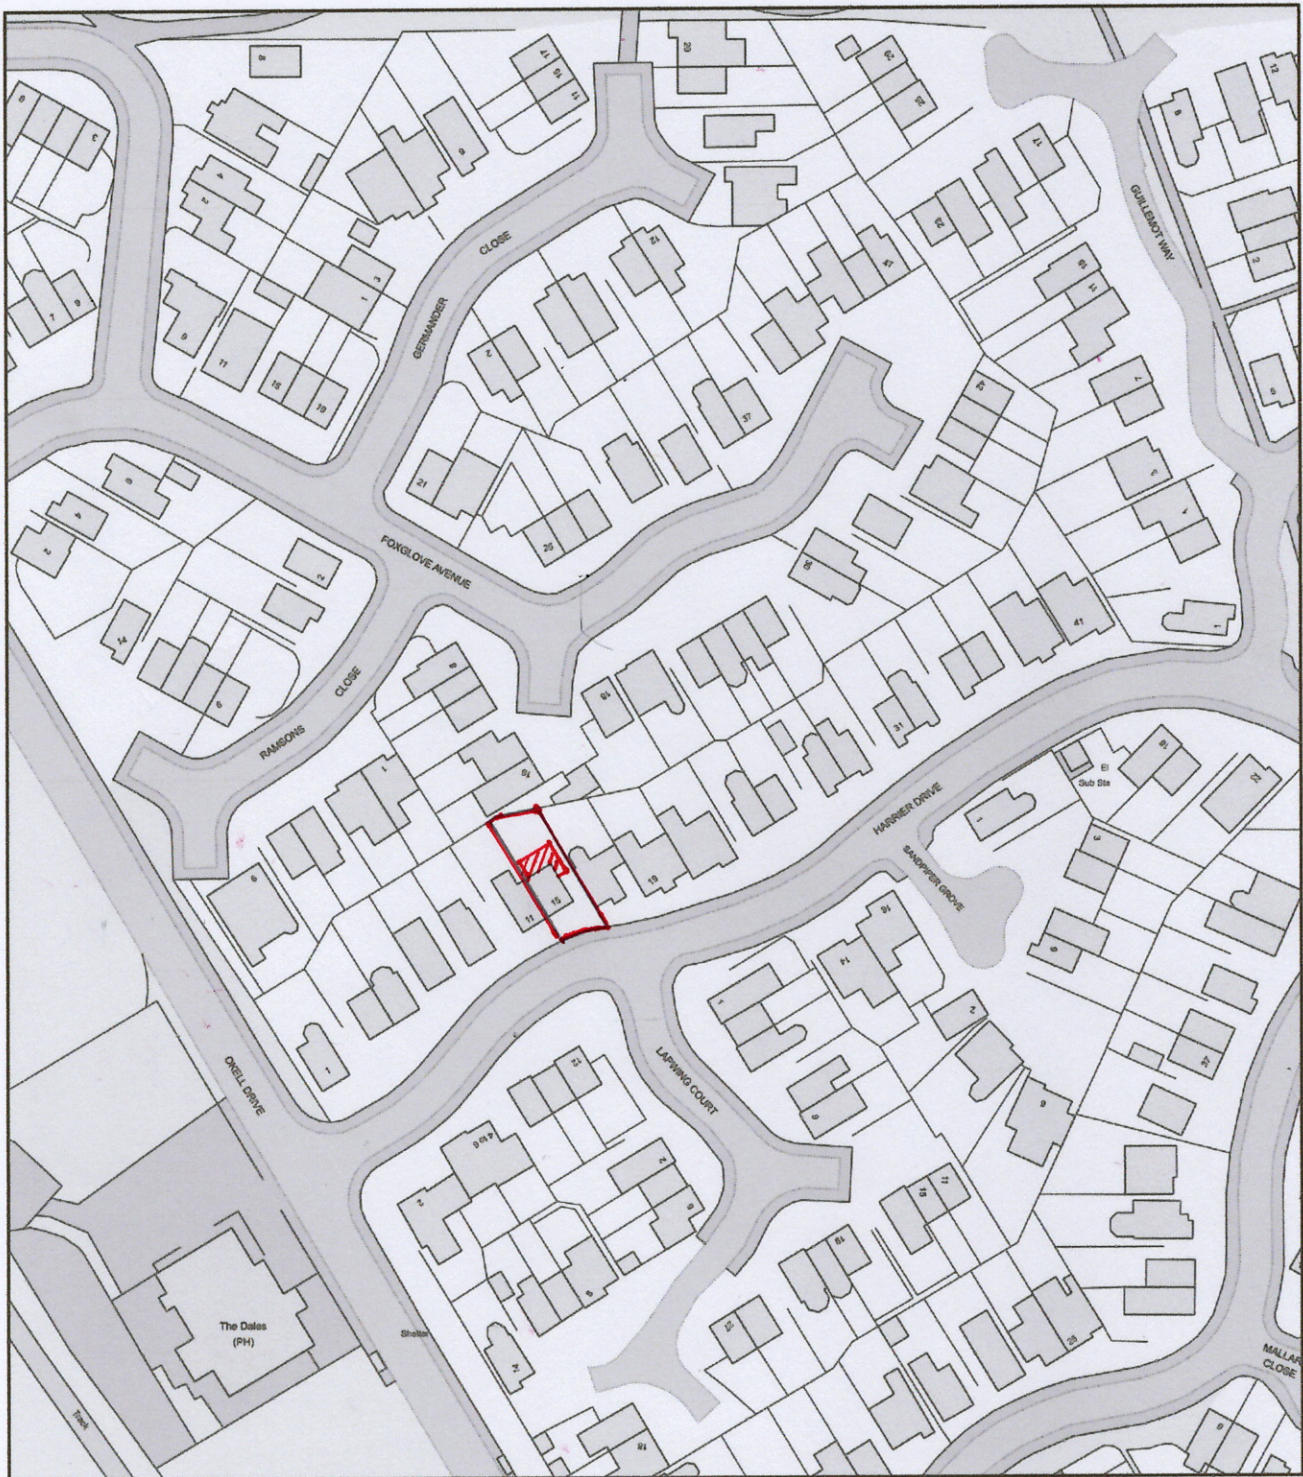

Plan Produced for: Mike Taylor

Date Produced: 12 Jun 2021

Plan Reference Number: TQRQM21163120250370

Scale: 1:1250 @ A4