
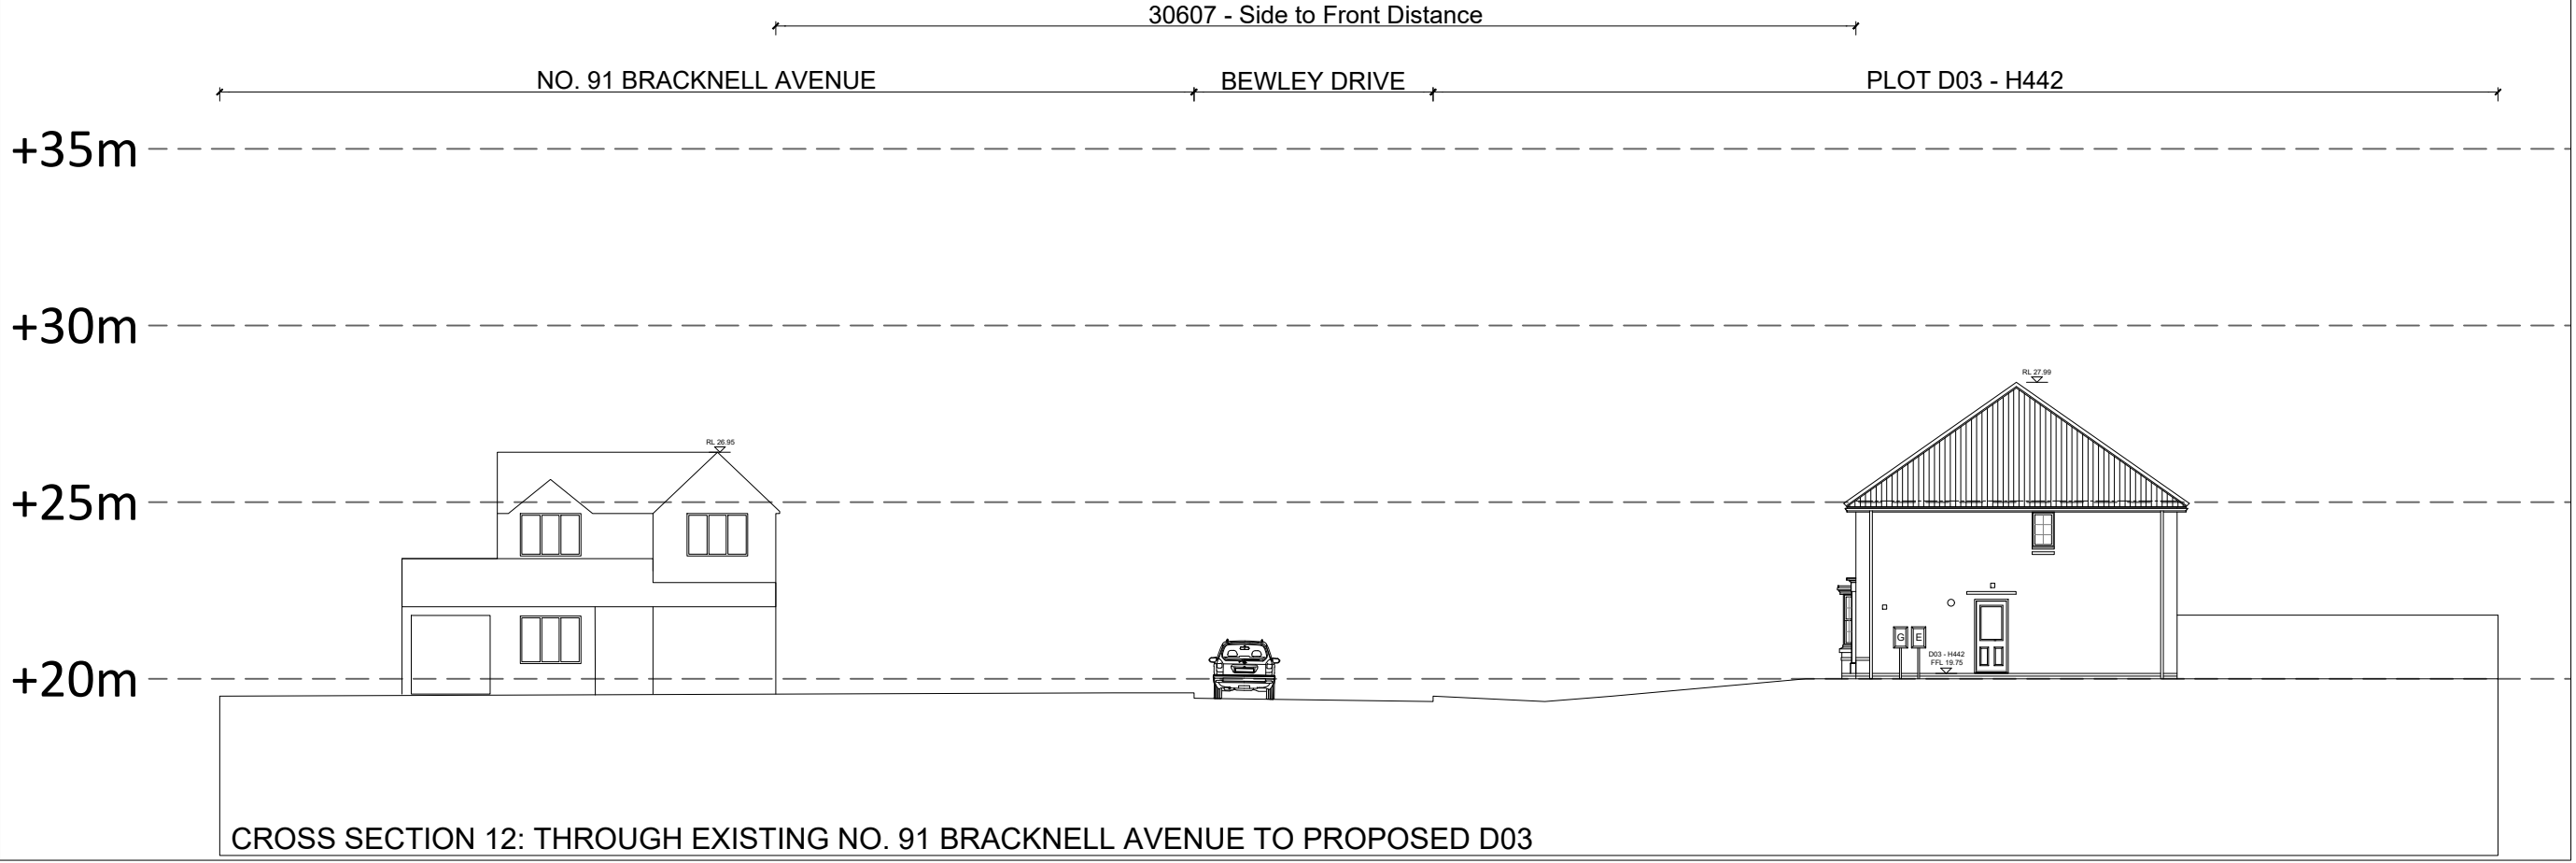
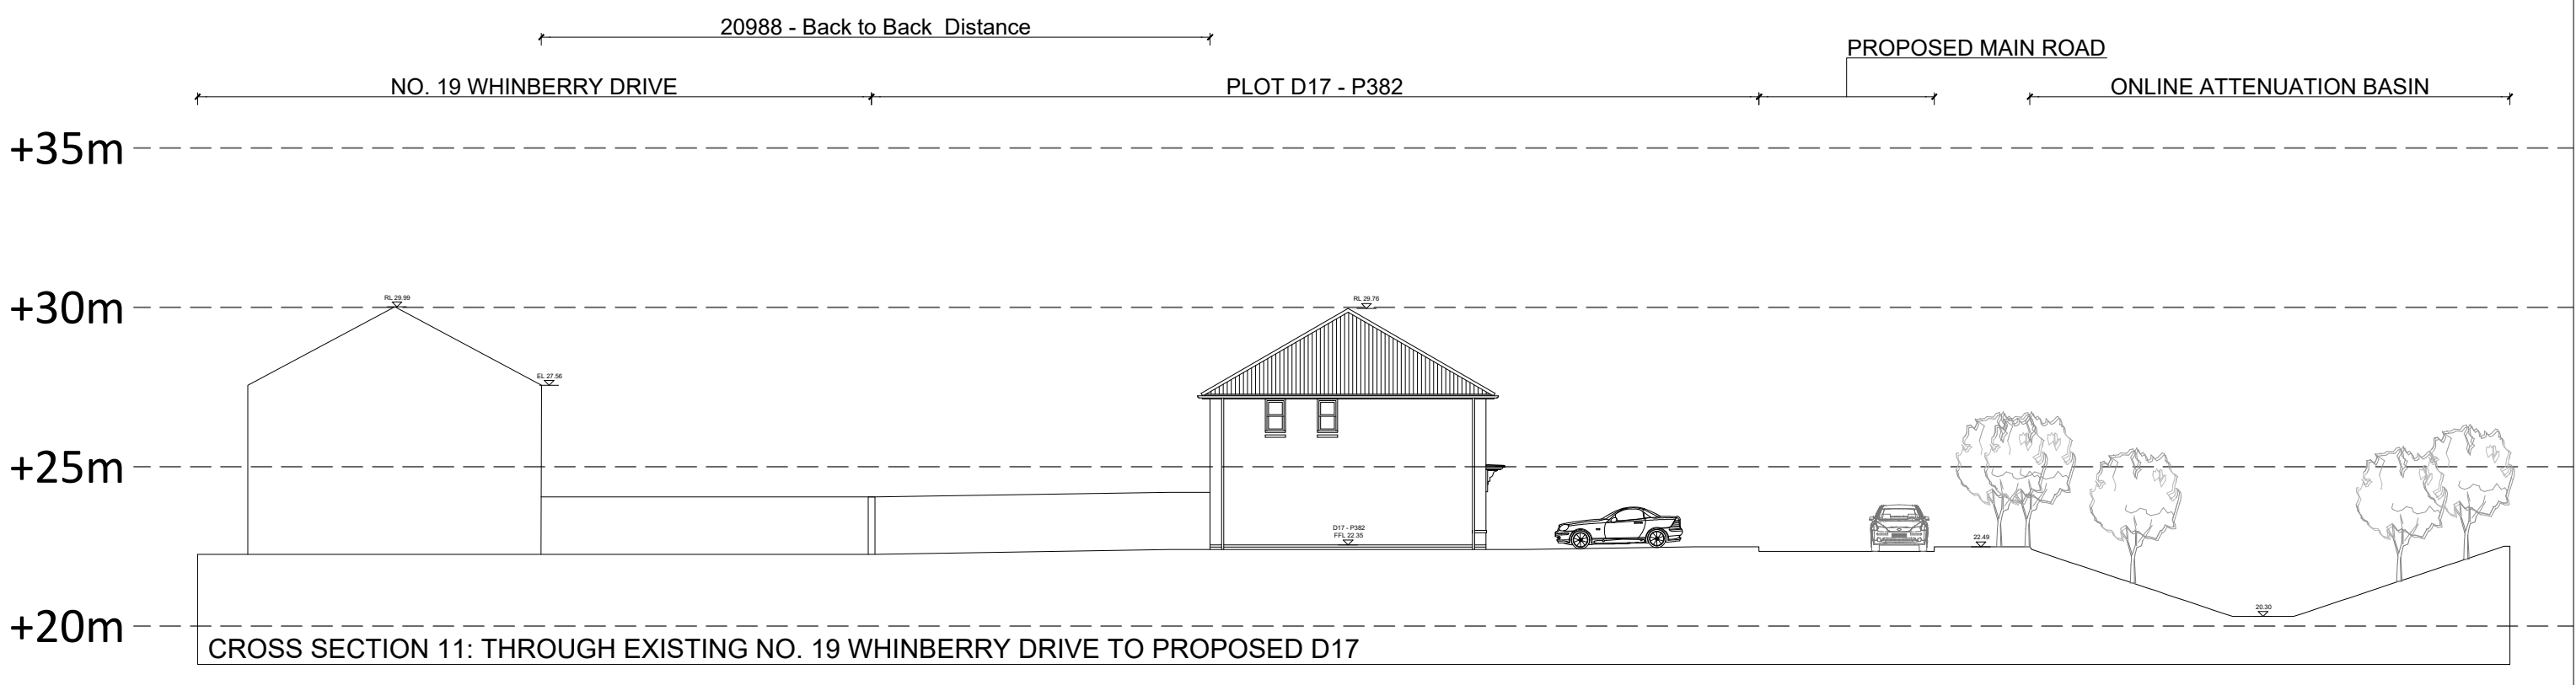
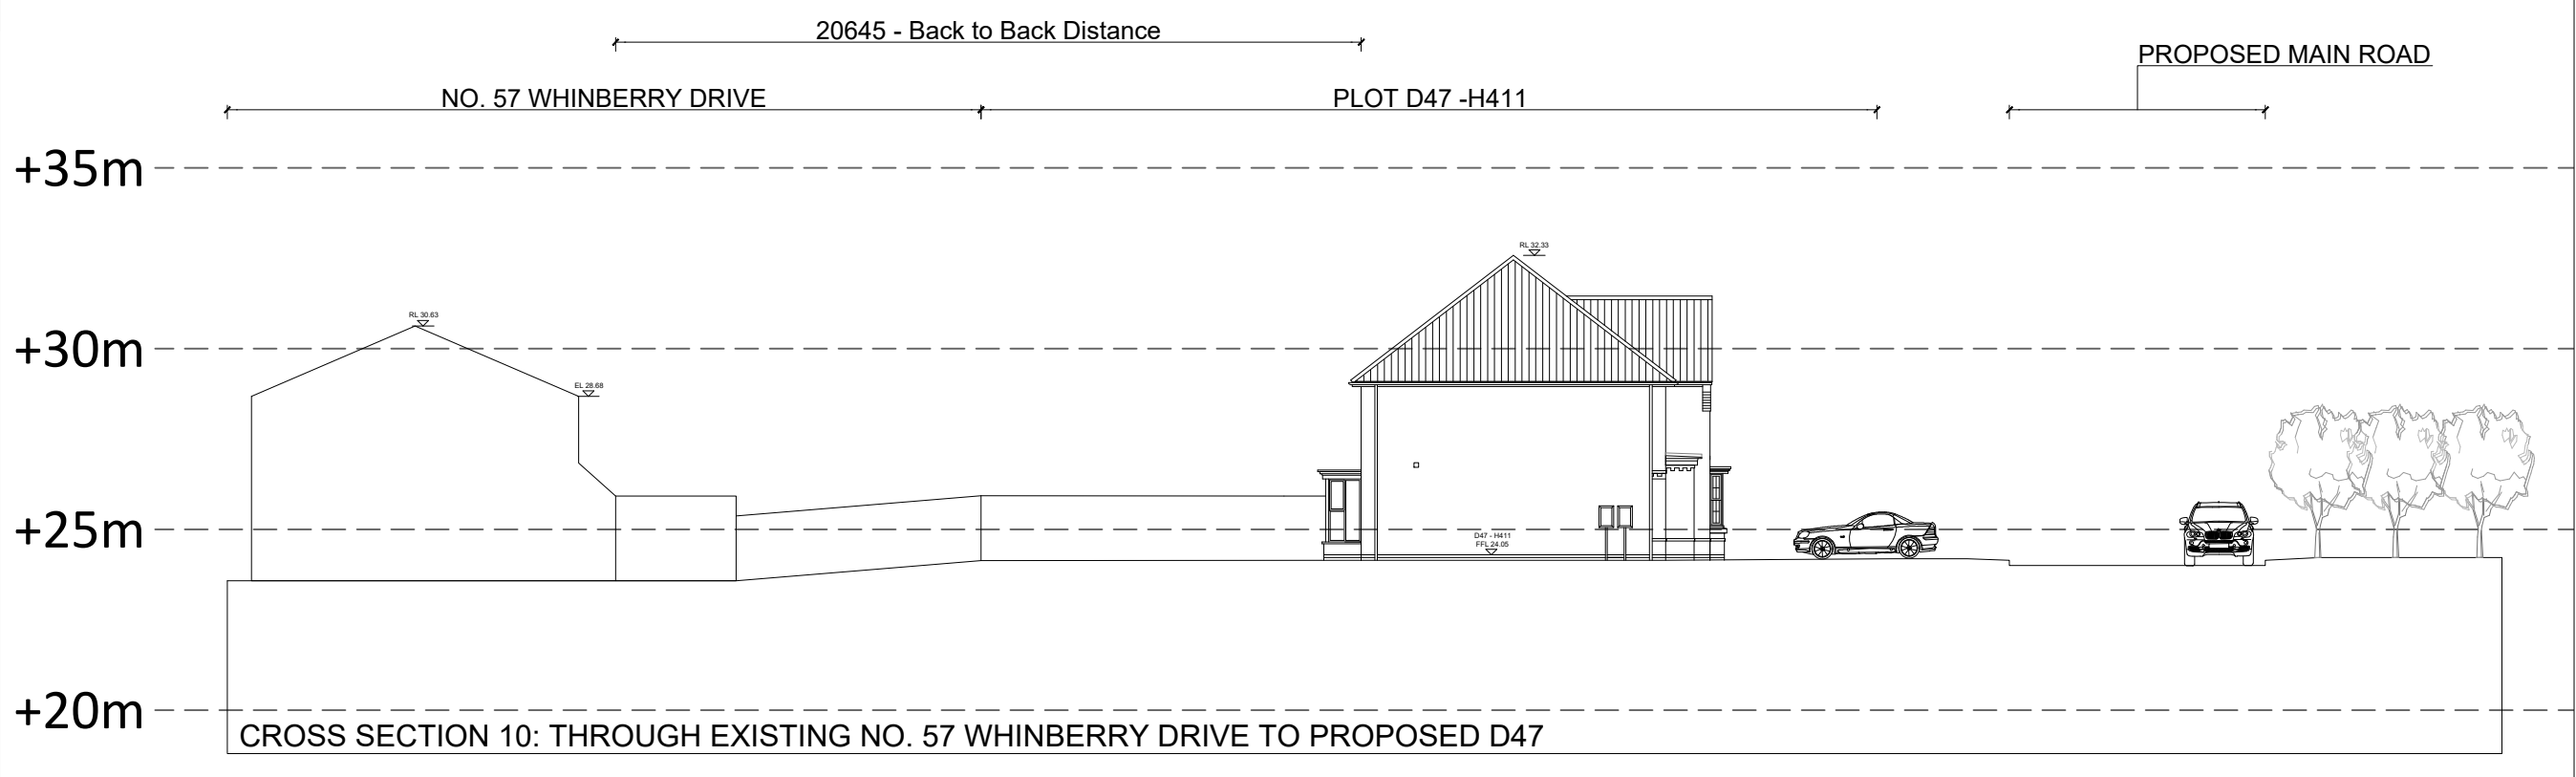
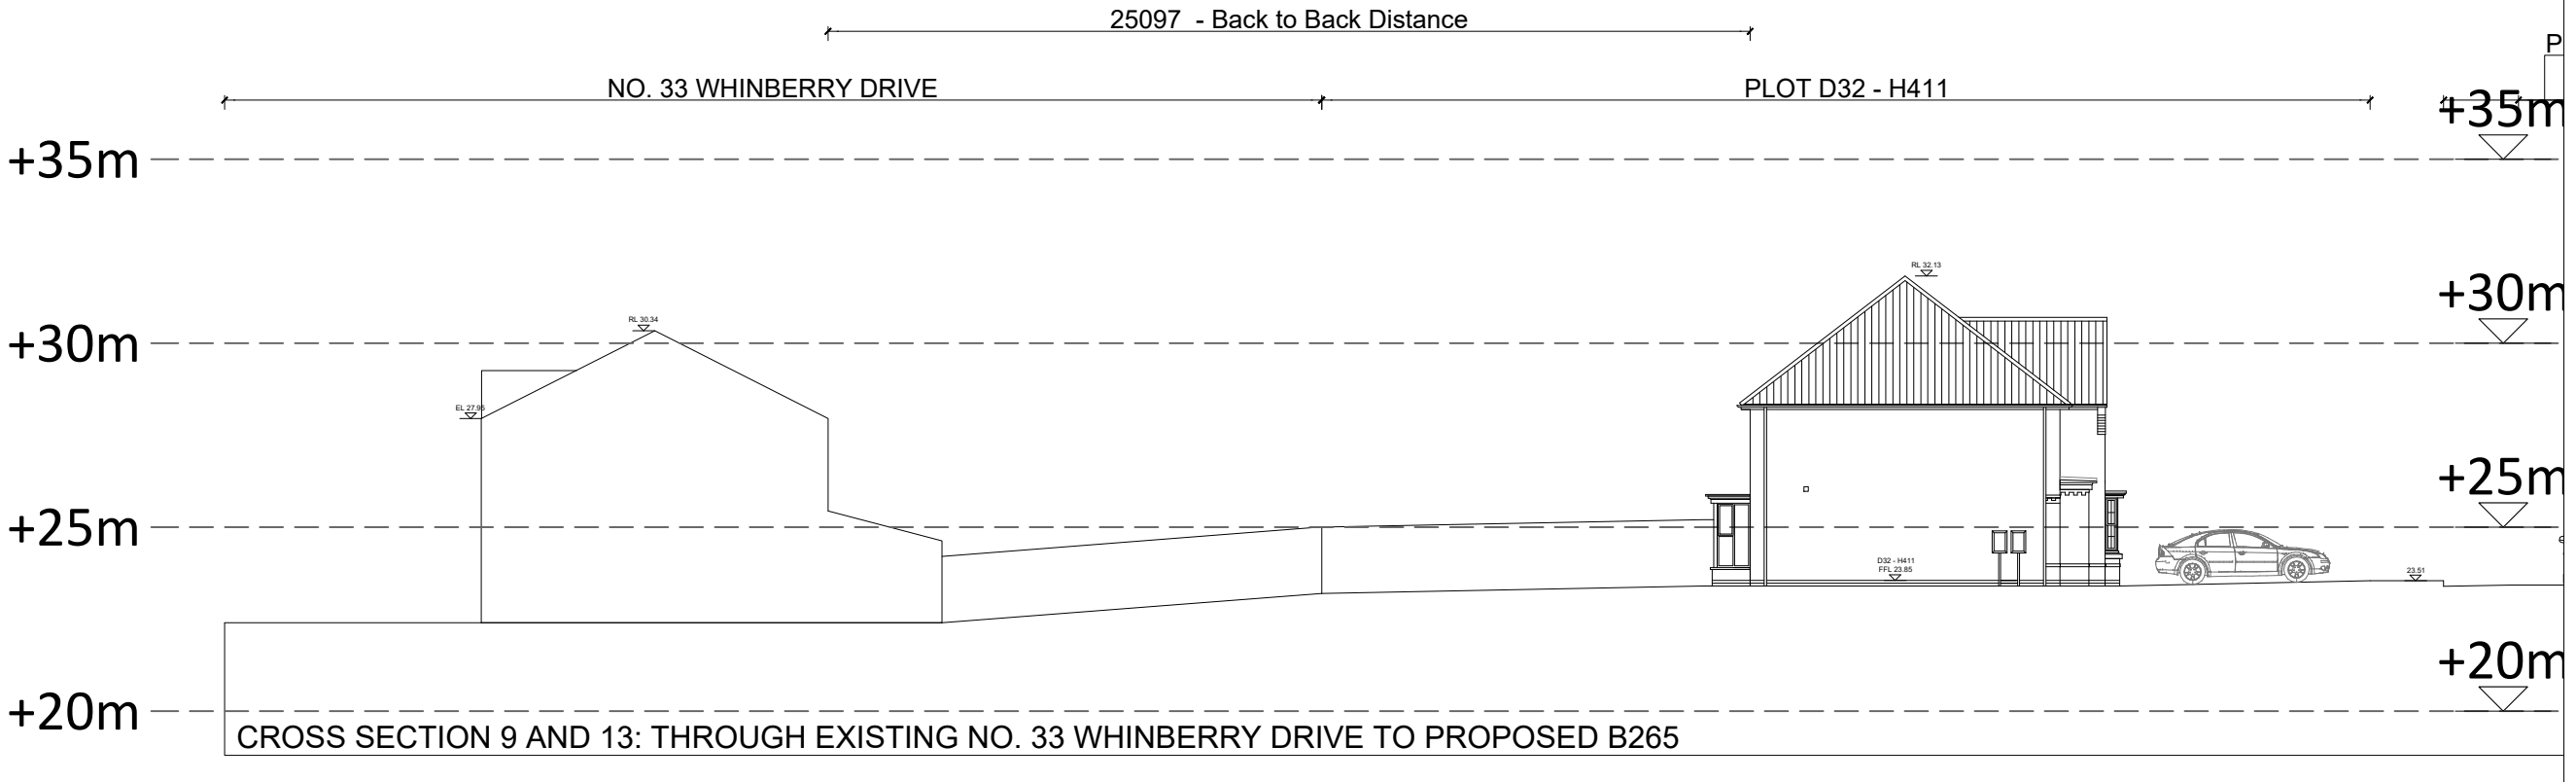
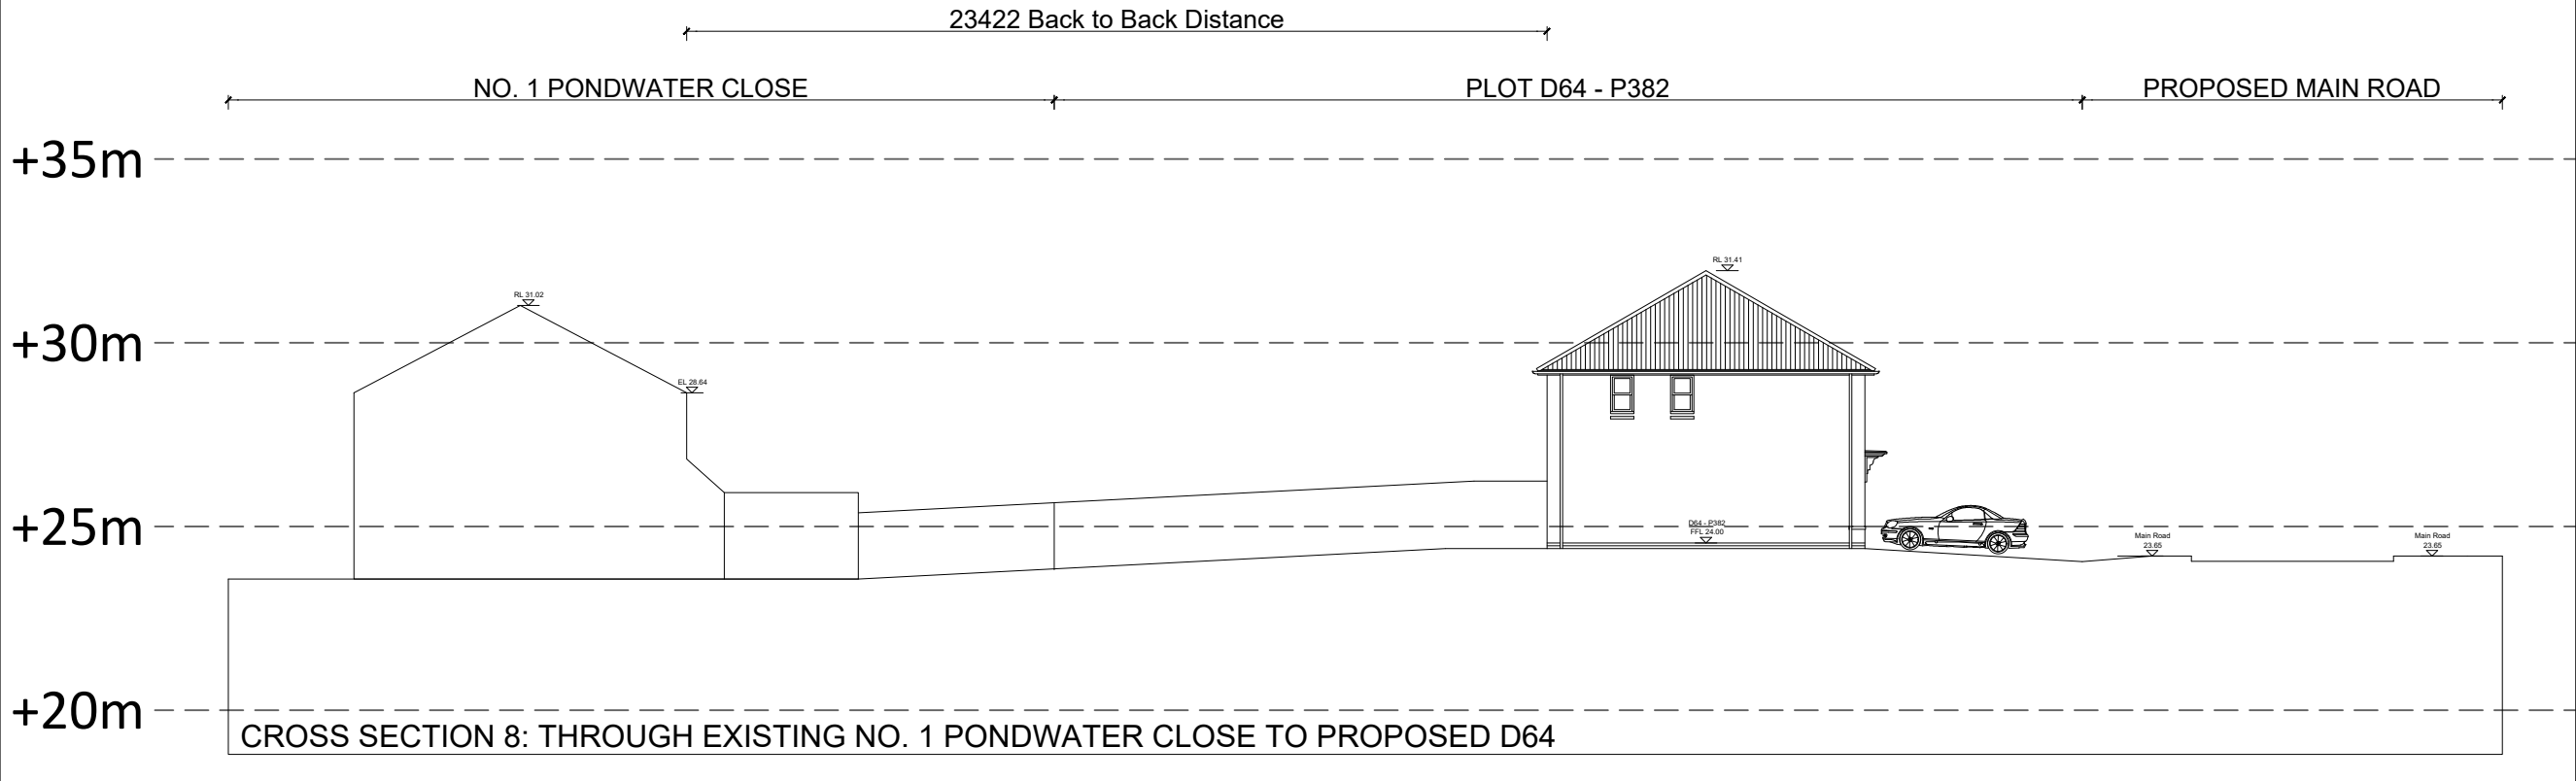
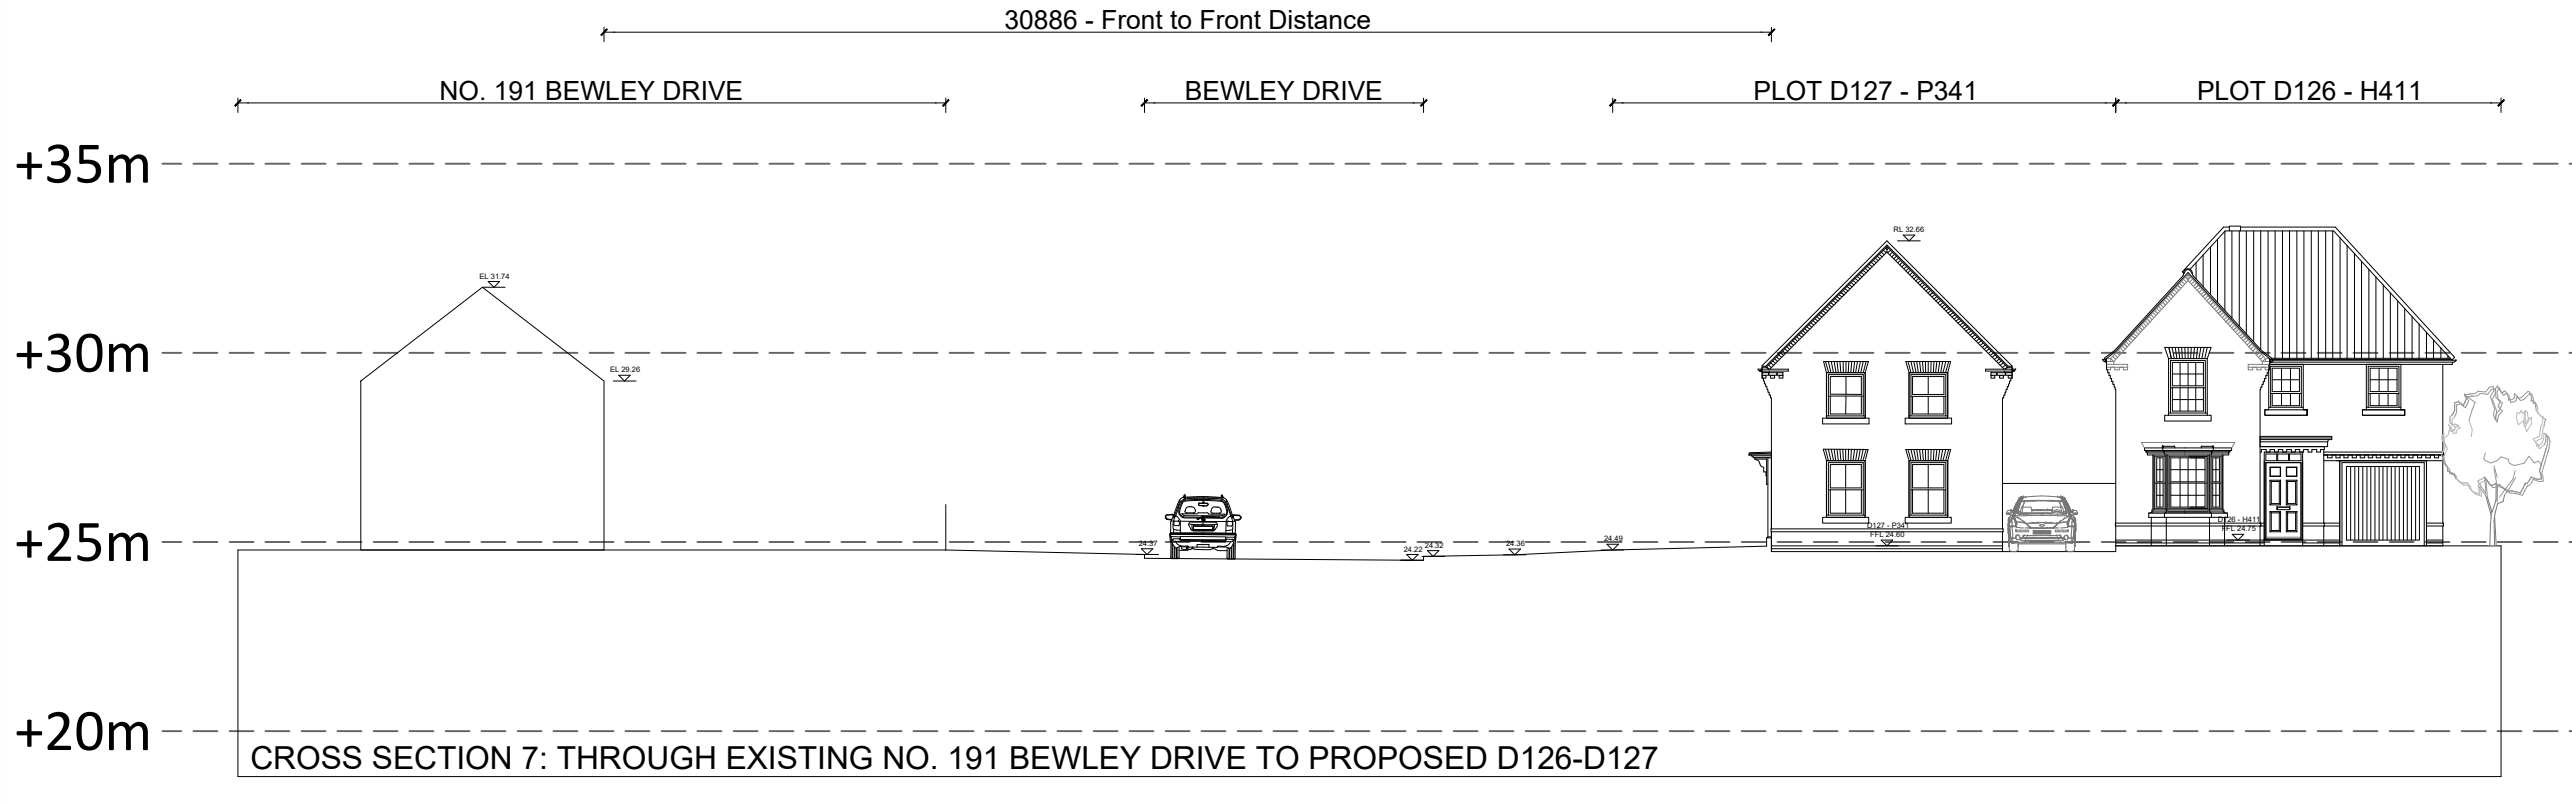


CHERRYFIELD DRIVE

SITE CROSS SECTIONS 2 of 3

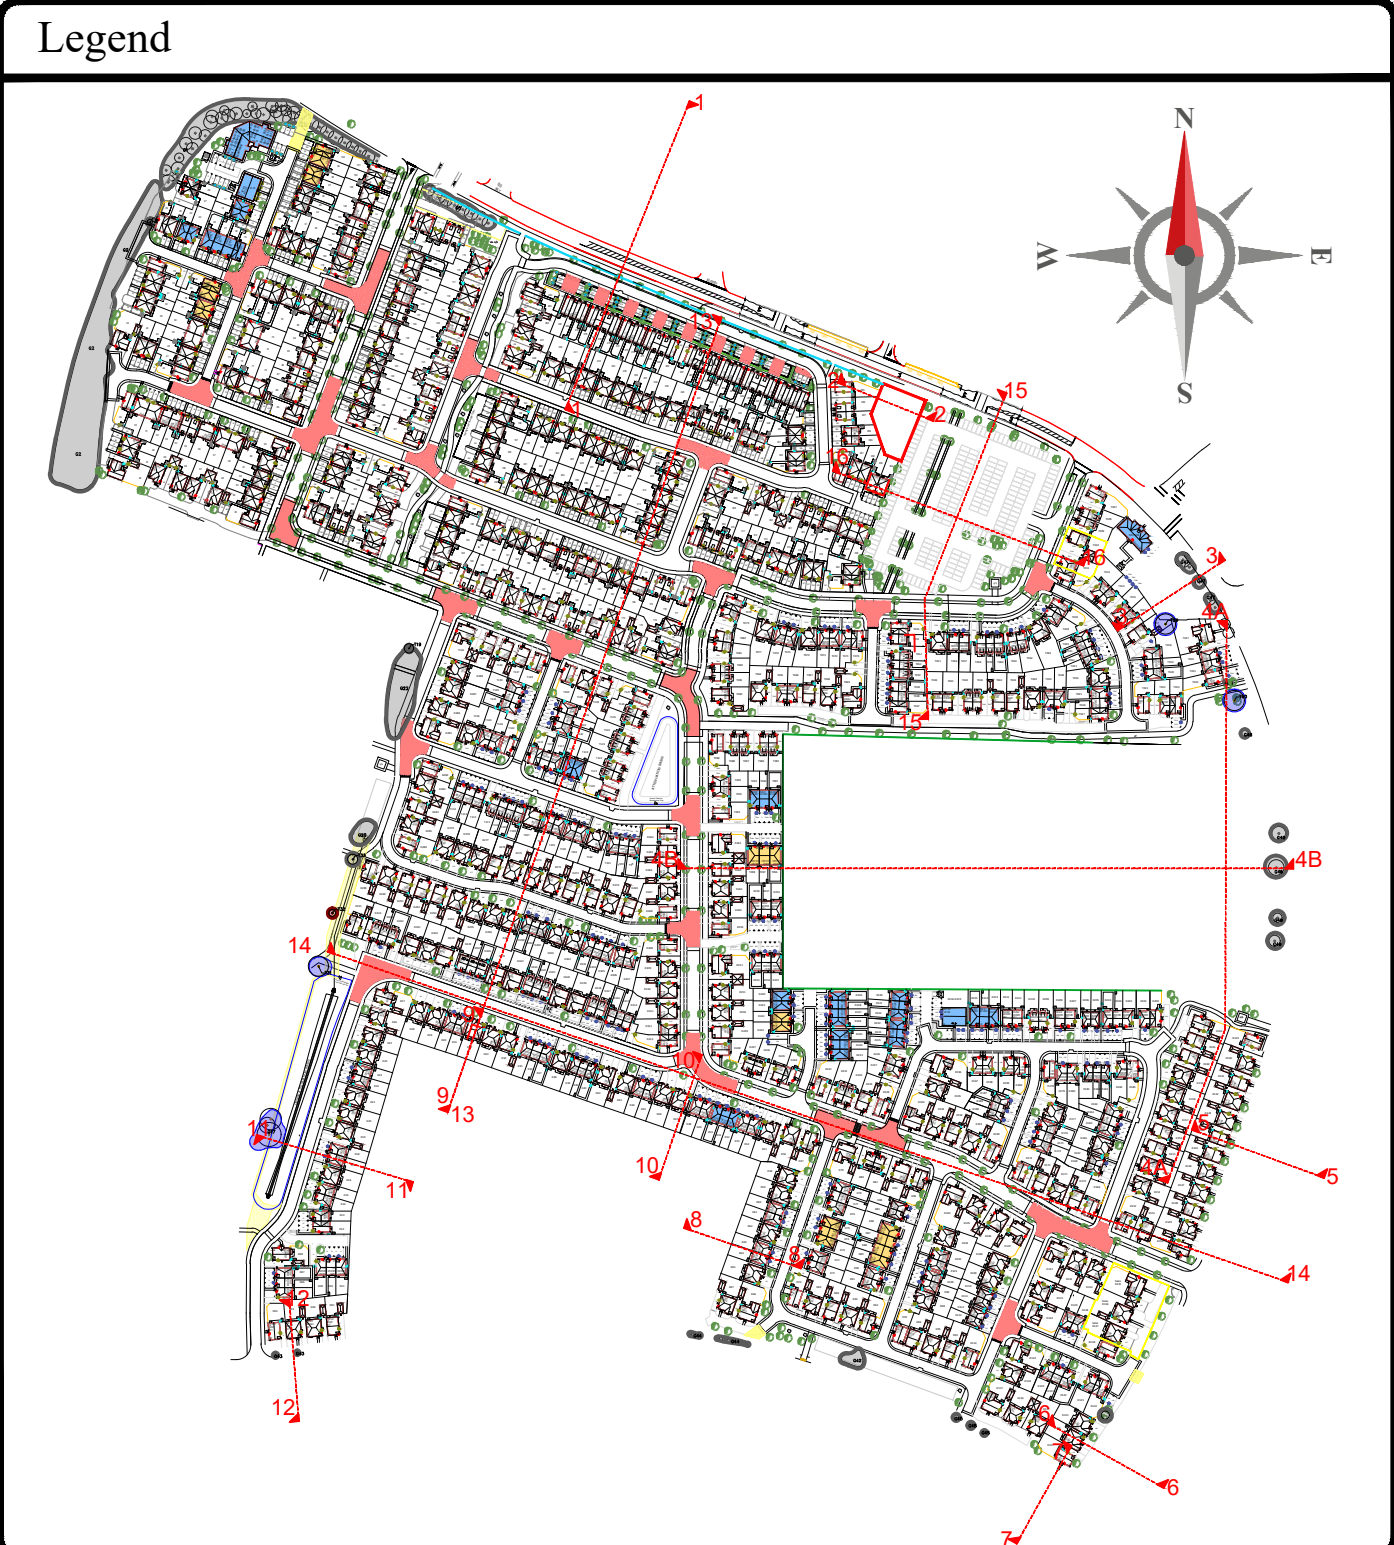

Revision	Description	Date	Design By

Project:
Cherryfield Drive
Site Cross Sections
2 of 3

Design By:
LP
Date:
03.05.24
Scale of 80:
1:200
Revision:
P05
Drawn By:
H8305 - DWH
Check By:
XX
Project No:
-XX-DR-CE-300022

DAVID WILSON HOMES
2nd Floor, 800 Regent Place,
Birmingham, B2 4BN
Tel: 0121 717 1111
www.dwh.co.uk

BARATT
Birmingham
Tel: 0121 717 1111

Do not scale from this drawing. Work to given dimensions only. Any discrepancies are to be reported to Originator.