
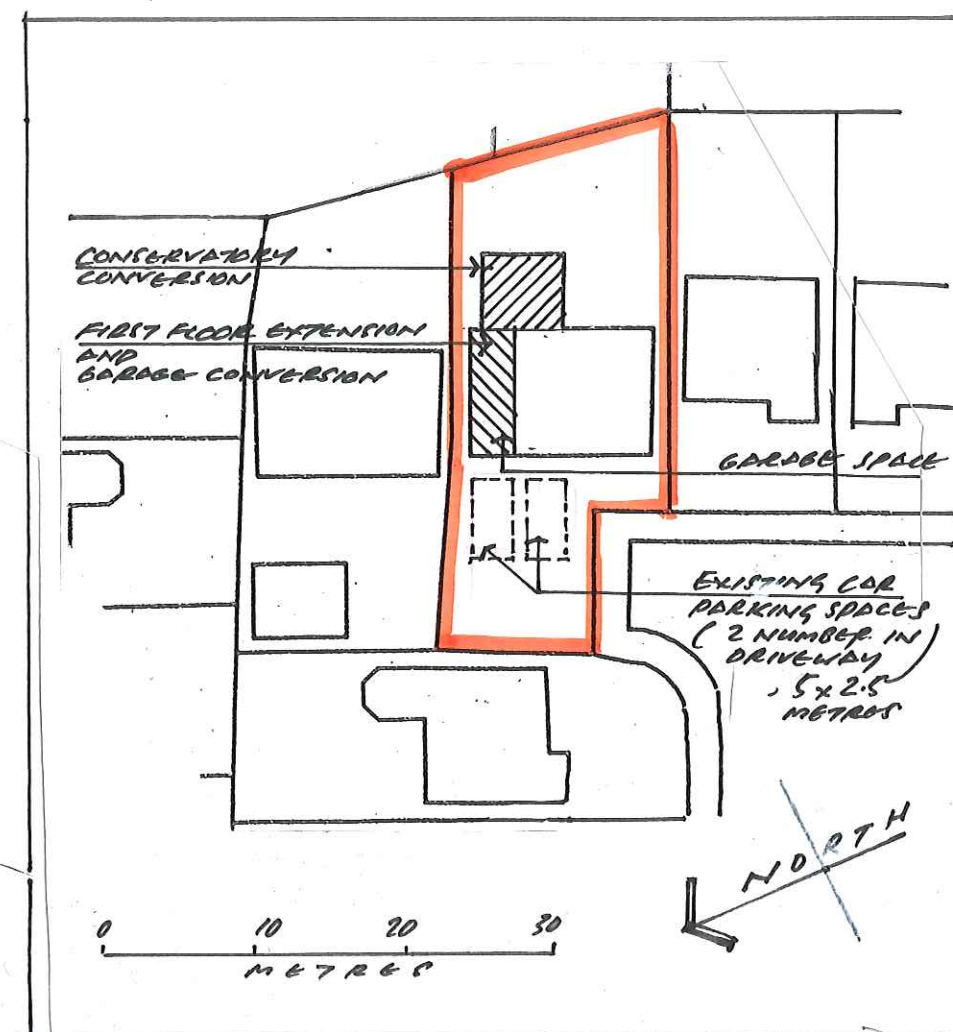


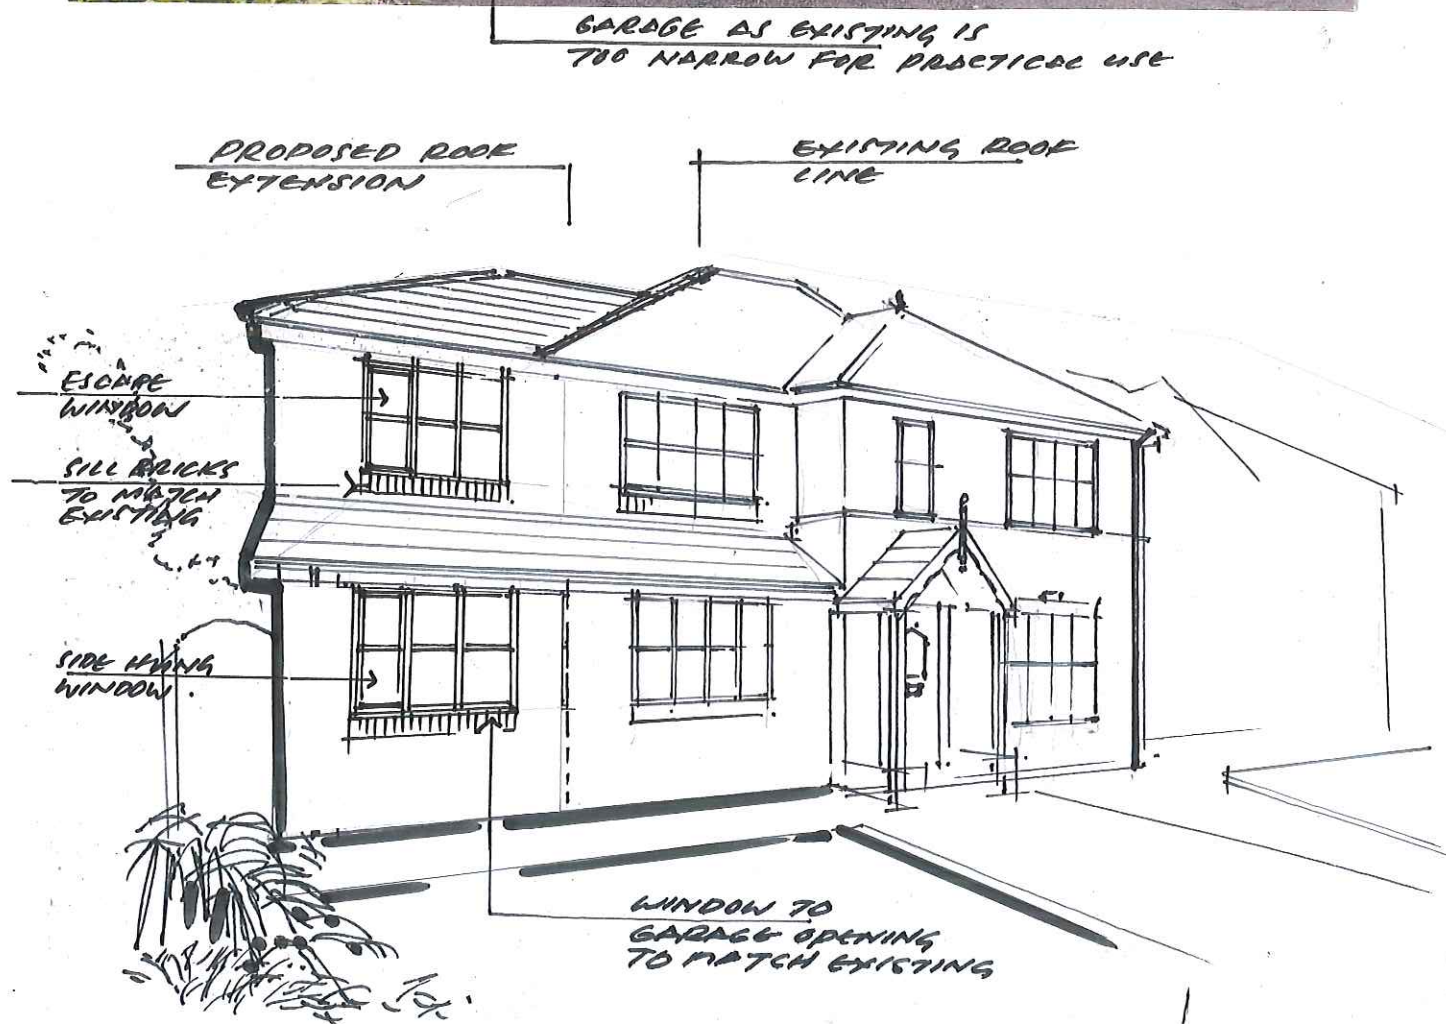

Notes

Planning Application Drawing

[illegible]

Revisions		
A	24/6/24	CAR PARKING SPACES SHOWN IN DRIVEWAY
B	7/8/24	SKETCH ALTERED

Contract

FIRST FLOOR EXTENSION
AND GARAGE AND
CONSERVATORY CONVERSIONS
AT 8 GILLENY GROVE
WHISTON, L35-7NL

Drawing Title

*SKETCH TO FRONT
AS PROPOSED.
AND BLOCK PLAN*

John J. White Architect
B.A. Dip. Arch. A.R.B.
39 Mersey Road Liverpool L17 6AG
Tel/Fax 0151 474 4701 Mob 07711 506988
Email john.white39@blueyonder.co.uk

Scale 1:500 @ AS	Date JUNE 2024	Drawing number 8	revision A
------------------------	----------------------	---------------------	---------------