


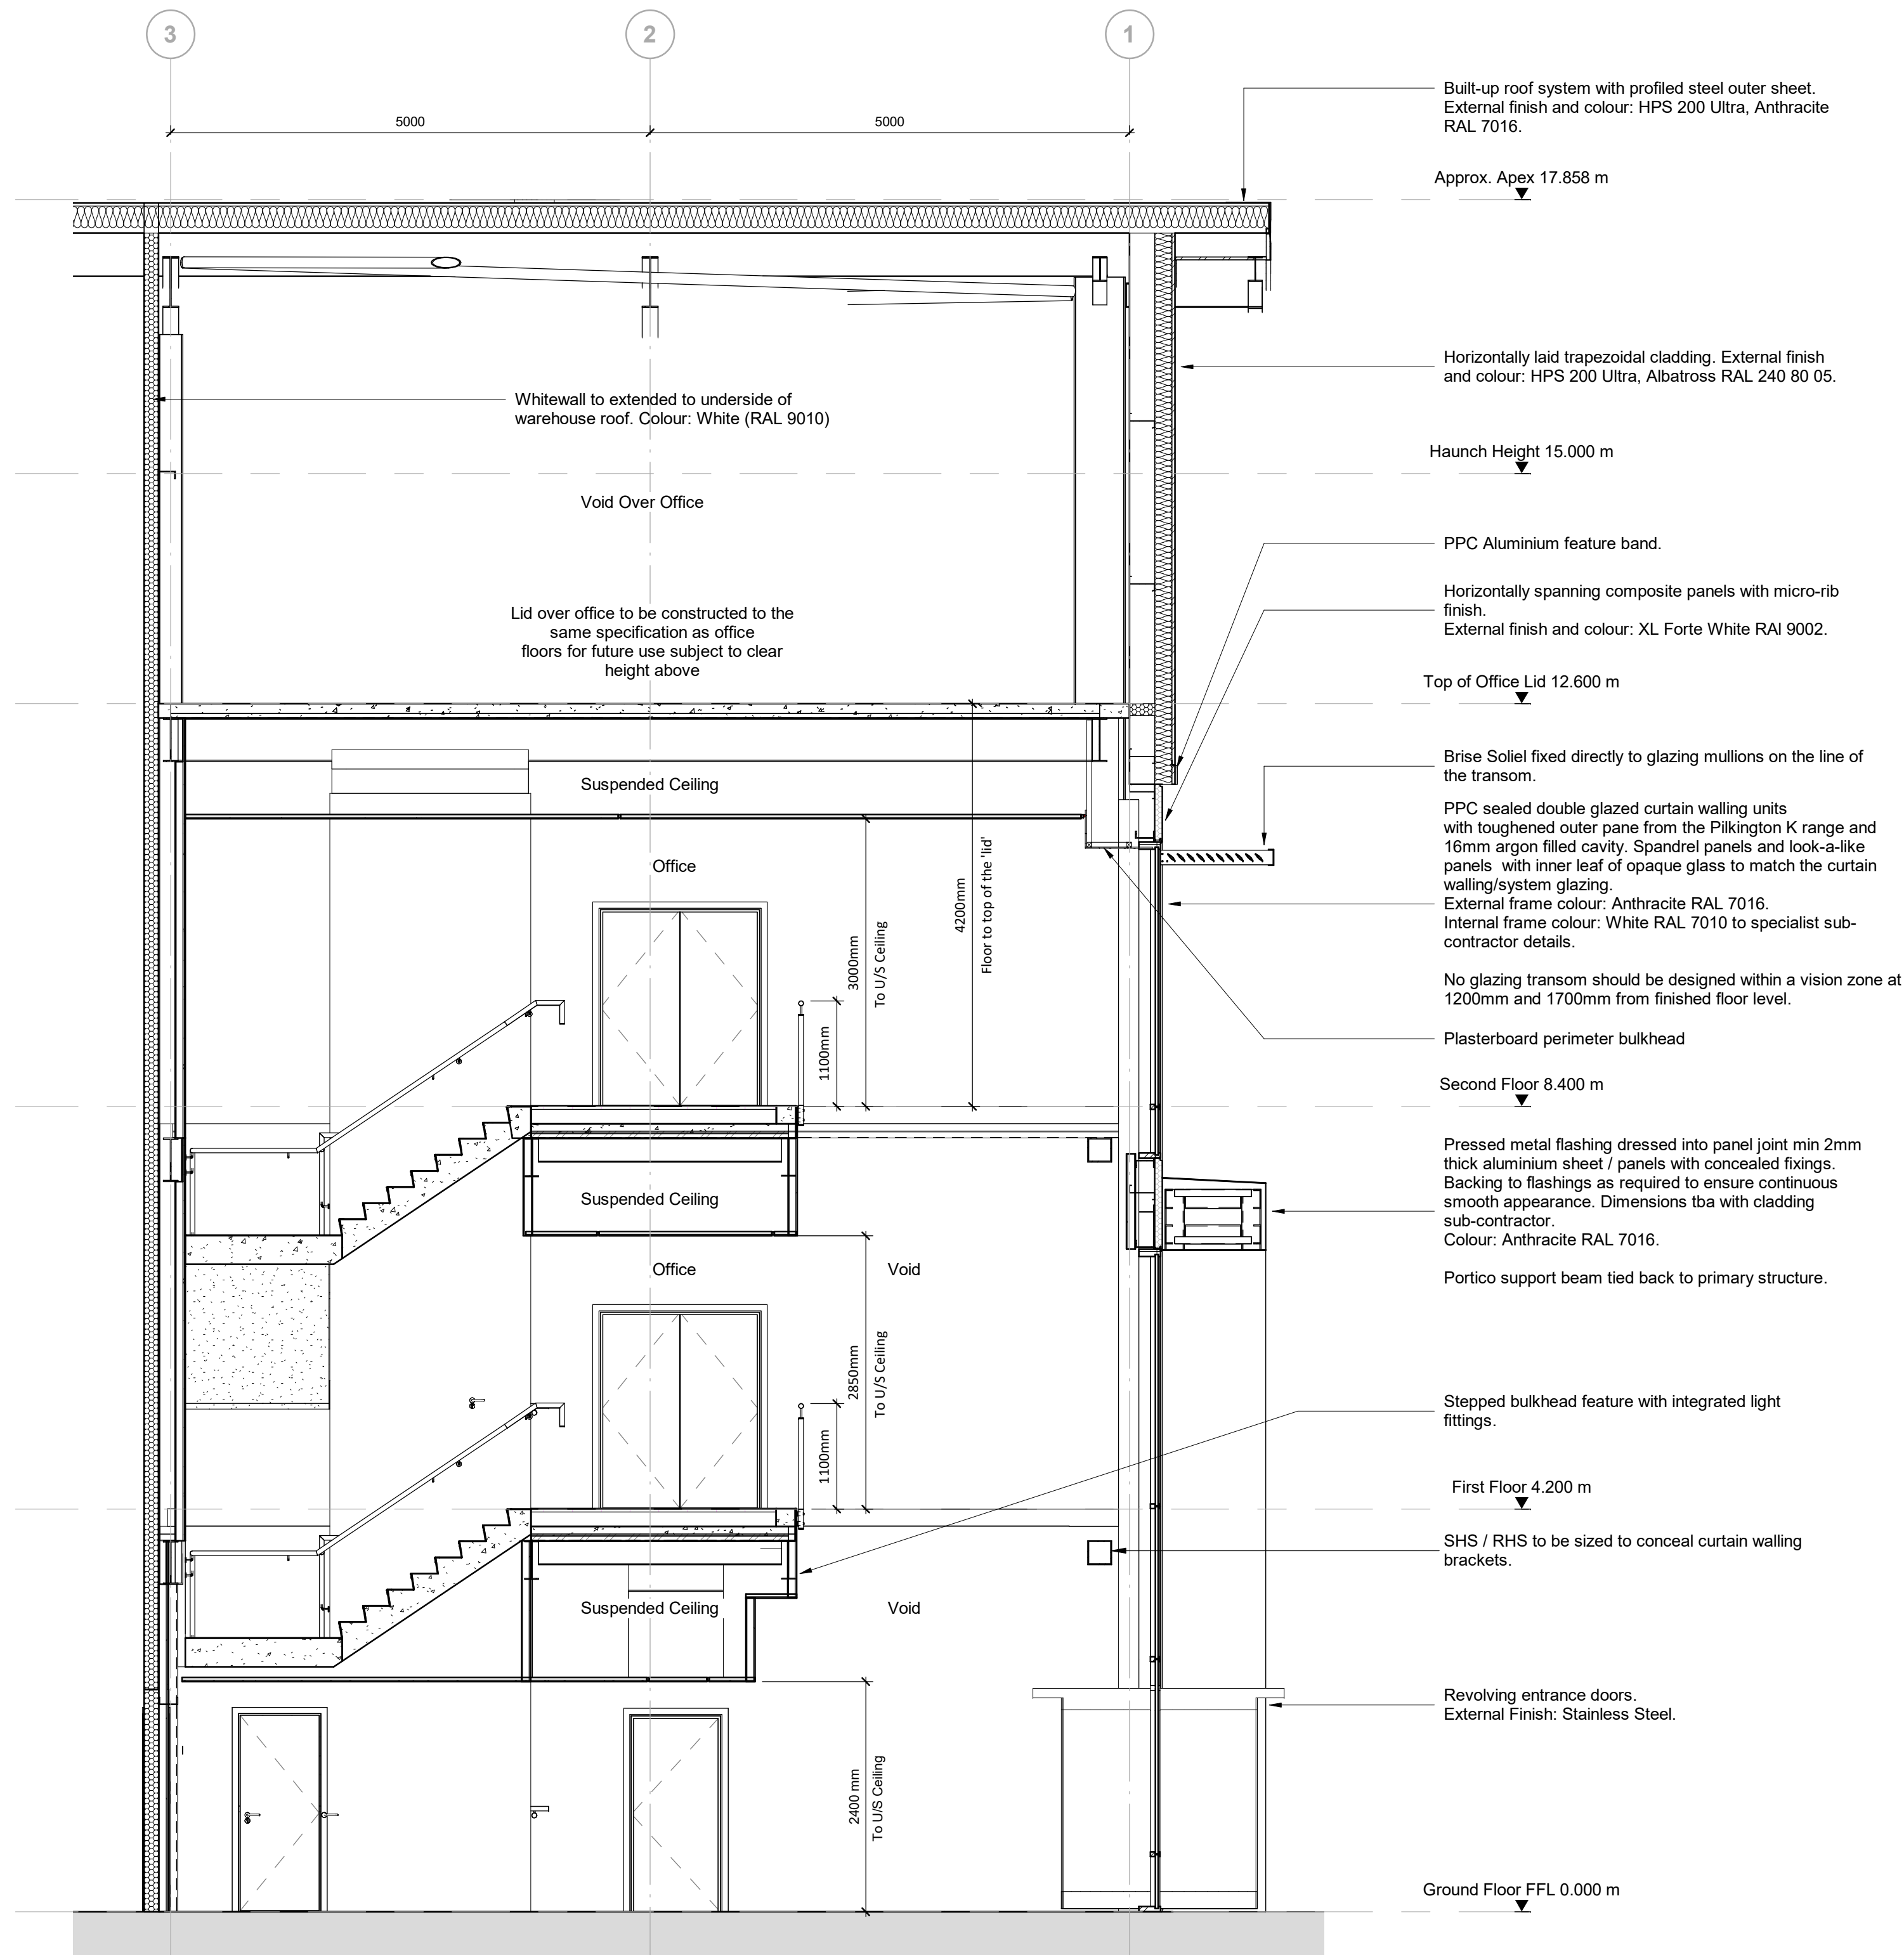


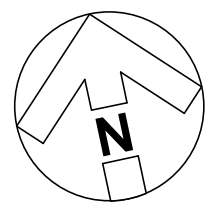

Section B - Office Section
1 : 50

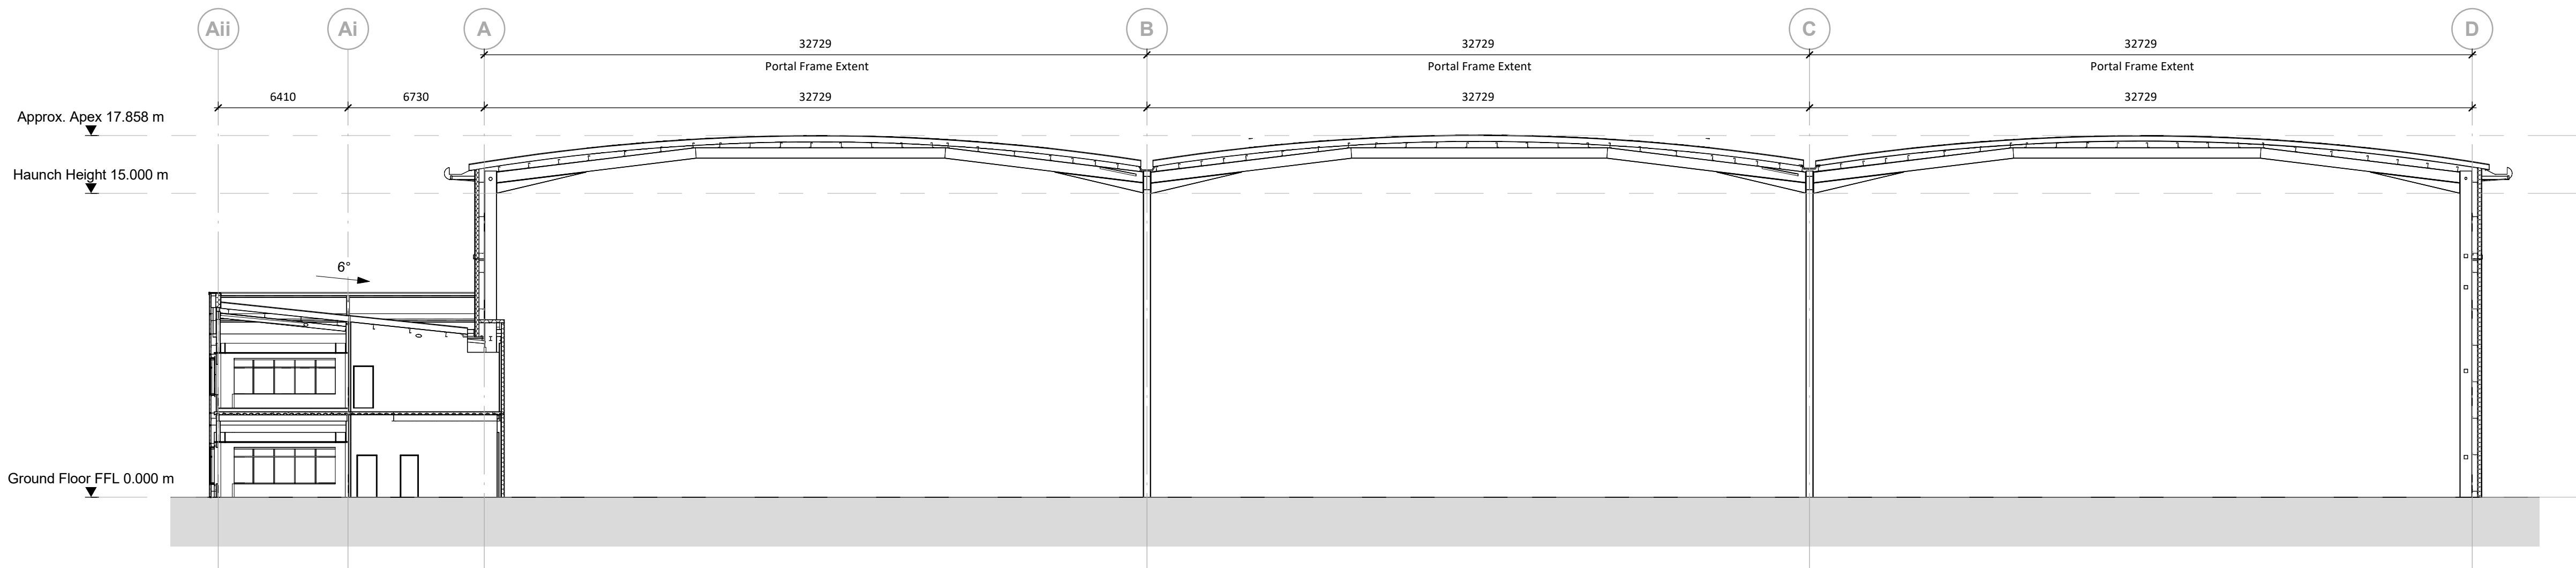

Section A - Warehouse
1 : 200

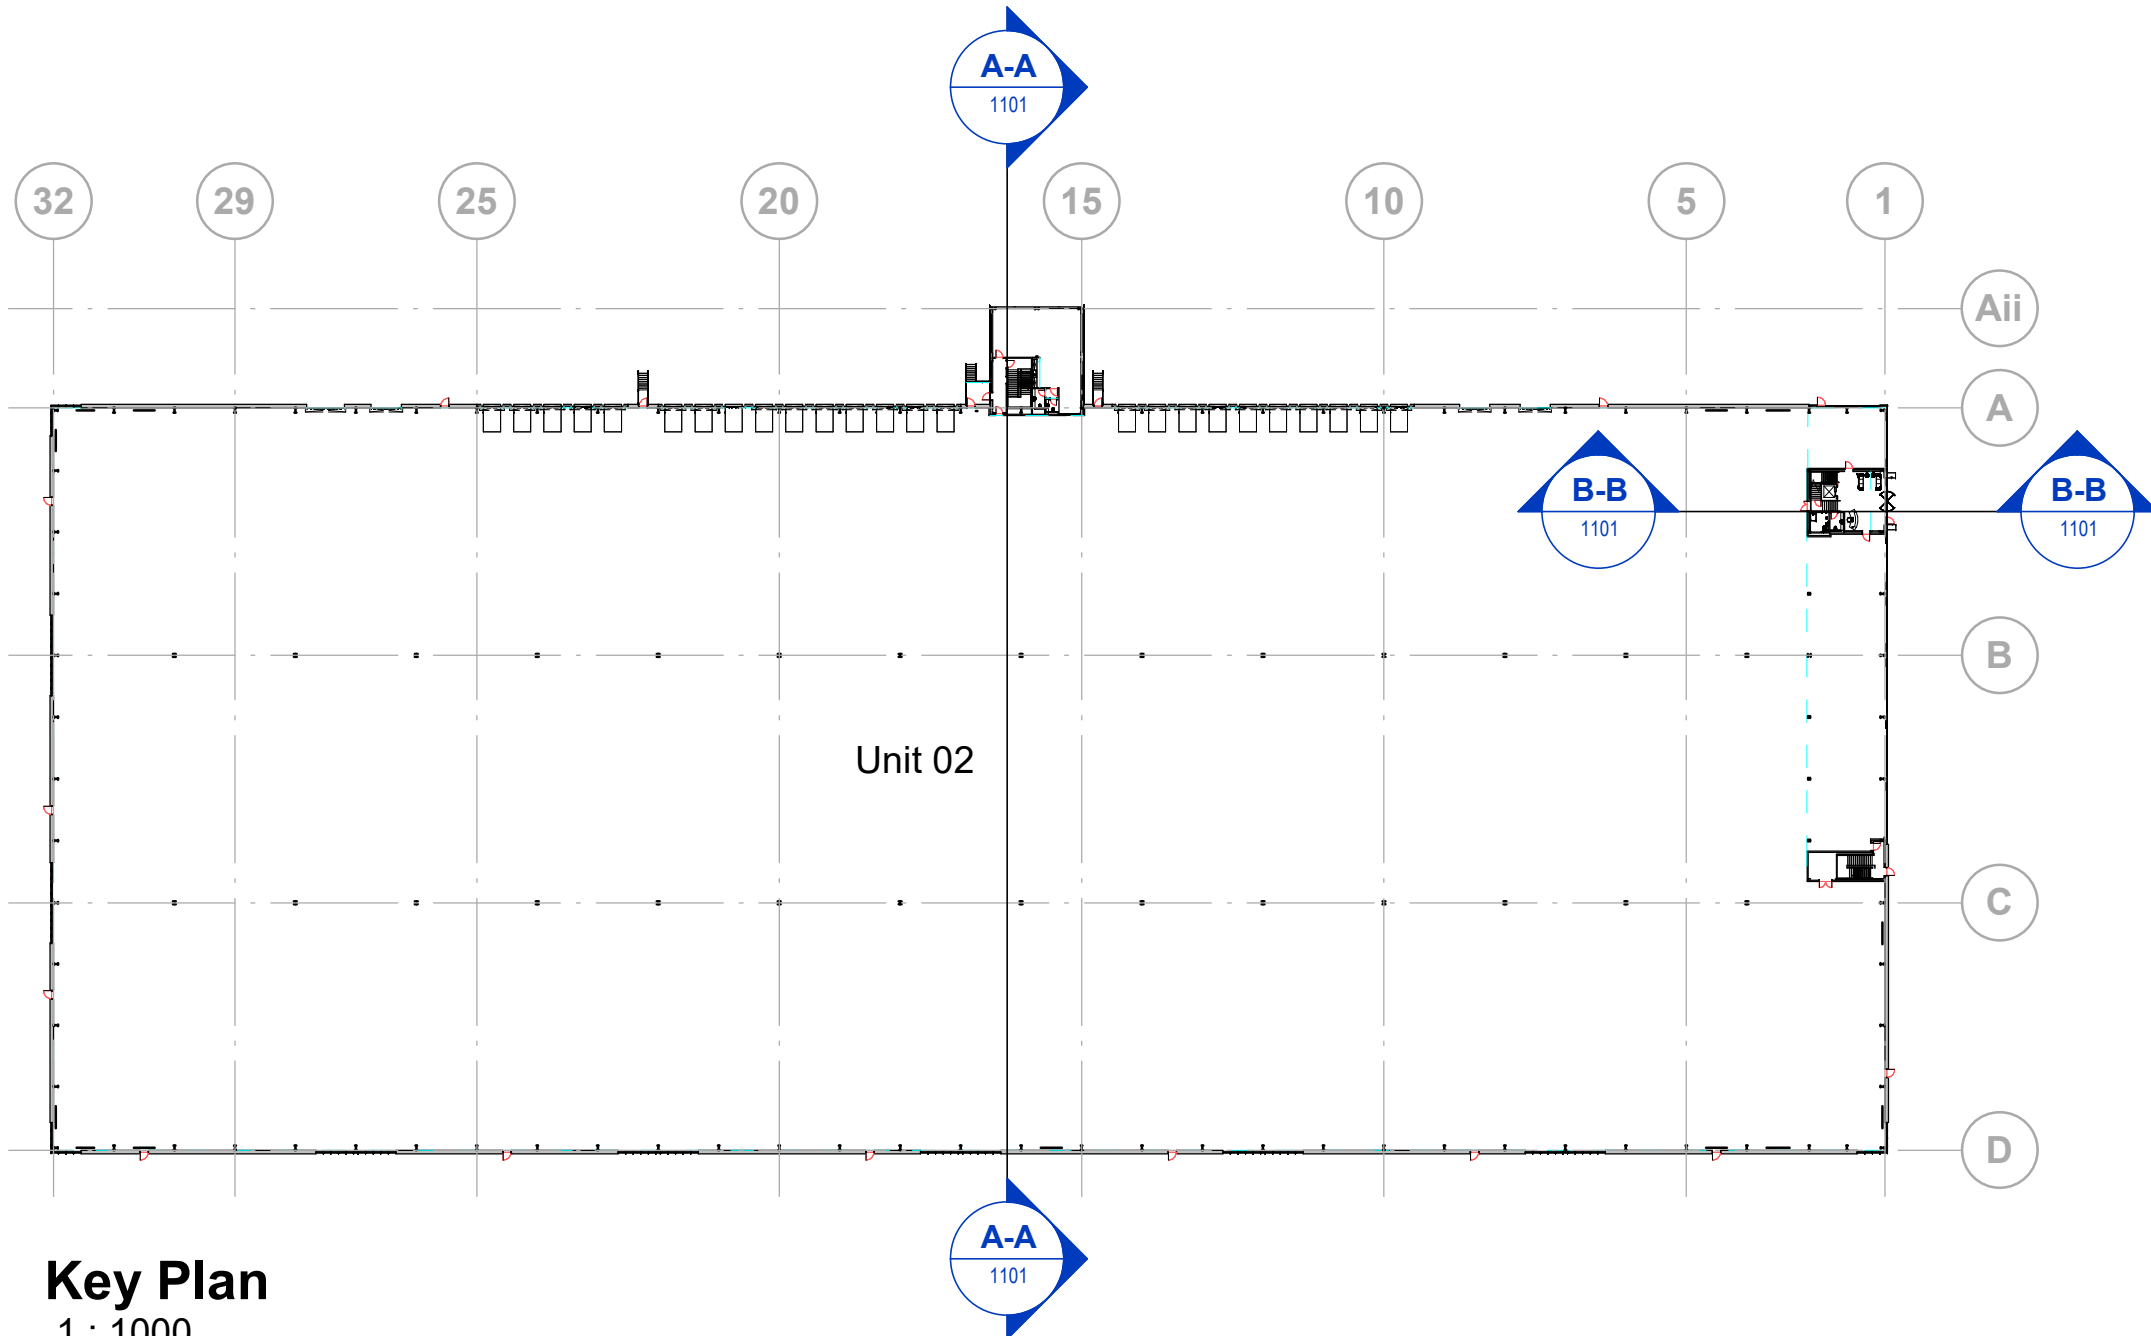

Key Plan
1 : 1000

rev | amendments | by | dtd | date

Unit 02, Symmetry Park,
Merseyside

Unit 02 Typical Building Sections

Information Container LOIN

LOD 2 | LOI 2

TRITAX SYMMETRY

A TRITAX BIG BOX COMPANY




3rd Floor, Manchester Club, 81 King Street, Manchester, M2 4AH
+44 (0)161 413 5555 | info@umcarchitects.com

RIBA PwW Stage: Stage 2 - Concept Design
Document Subability: S2
Drawn / Checked: PH/MY
Date: 08/05/24
Scale: As indicated @ A0
UMC Project Number: 22604

Tritax Reference:
02514 - U02 Planning - U02 NMA - UMC

Document Reference: Drawing no: Revision:
22604-UMC-0002-ZZ-DR-A-1101 P03

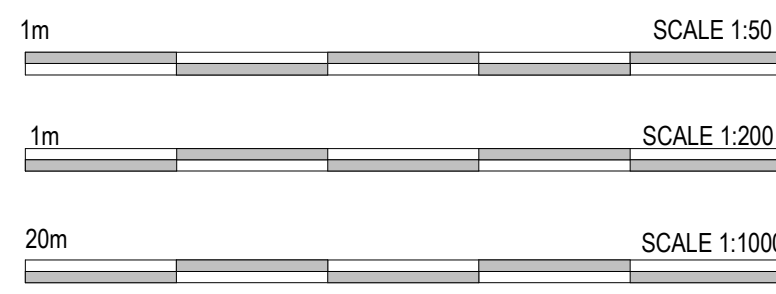

PLANNING
THIS DRAWING IS FOR INFORMATION ONLY
AND SHOULD NOT BE USED FOR ANY OTHER PURPOSE