


BLOCK PLAN. FOR MR + MRS ROSS.
11 WOODEND. HAWKWOOD LIVERPOOL L26. 6BS.

PROPOSED SIDE EXTENSION. COMPRISING.
GROUND FLOOR. REAR KITCHEN EXTENSION.
CAR PORT. TO FRONT. 1ST FLOOR.
BATHROOM EXTENSION WITH BEDROOM.

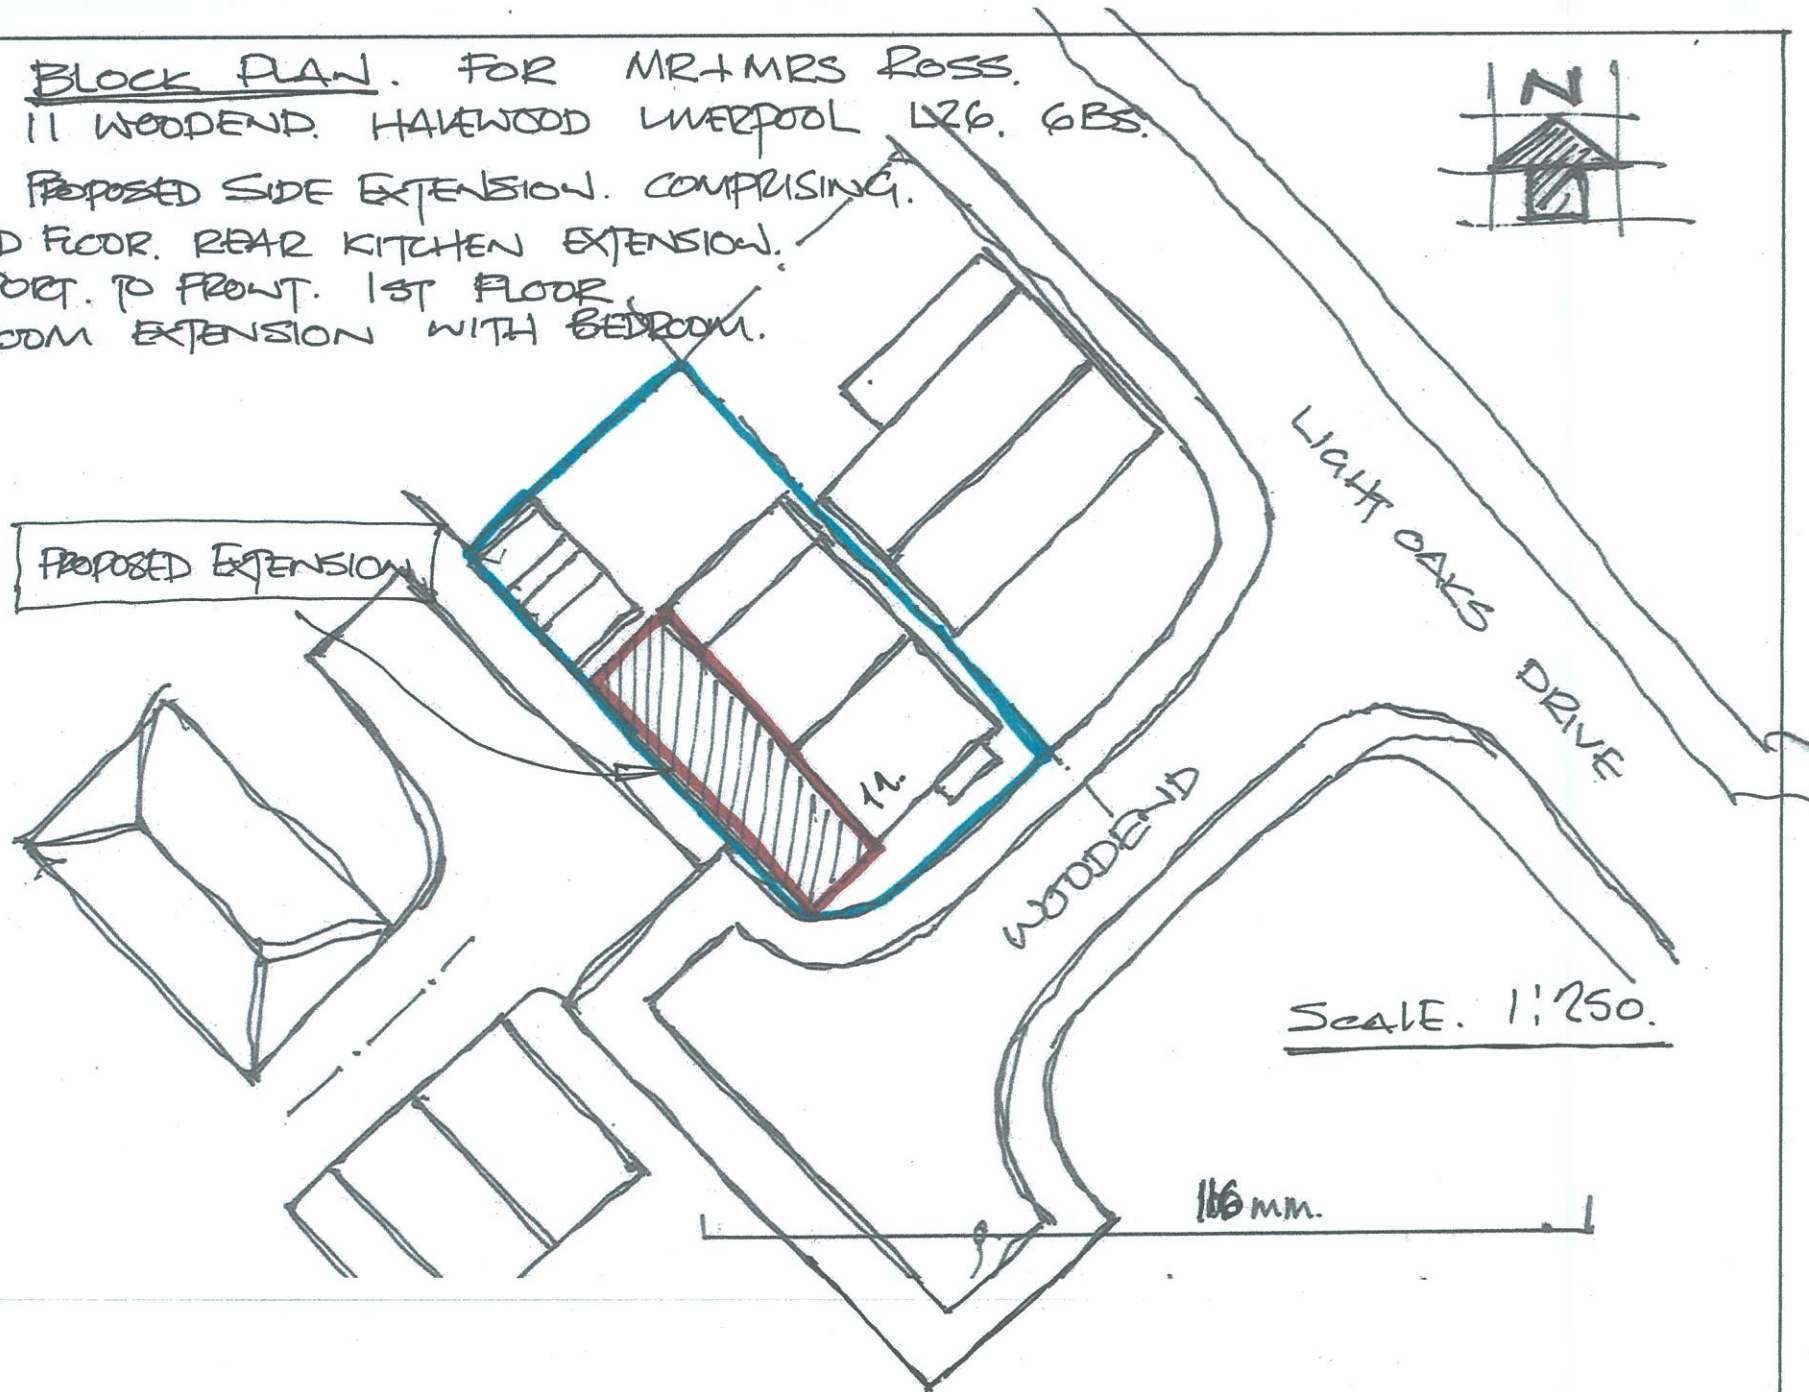

PROPOSED EXTENSION



SCALE. 1:250.

116 mm.