


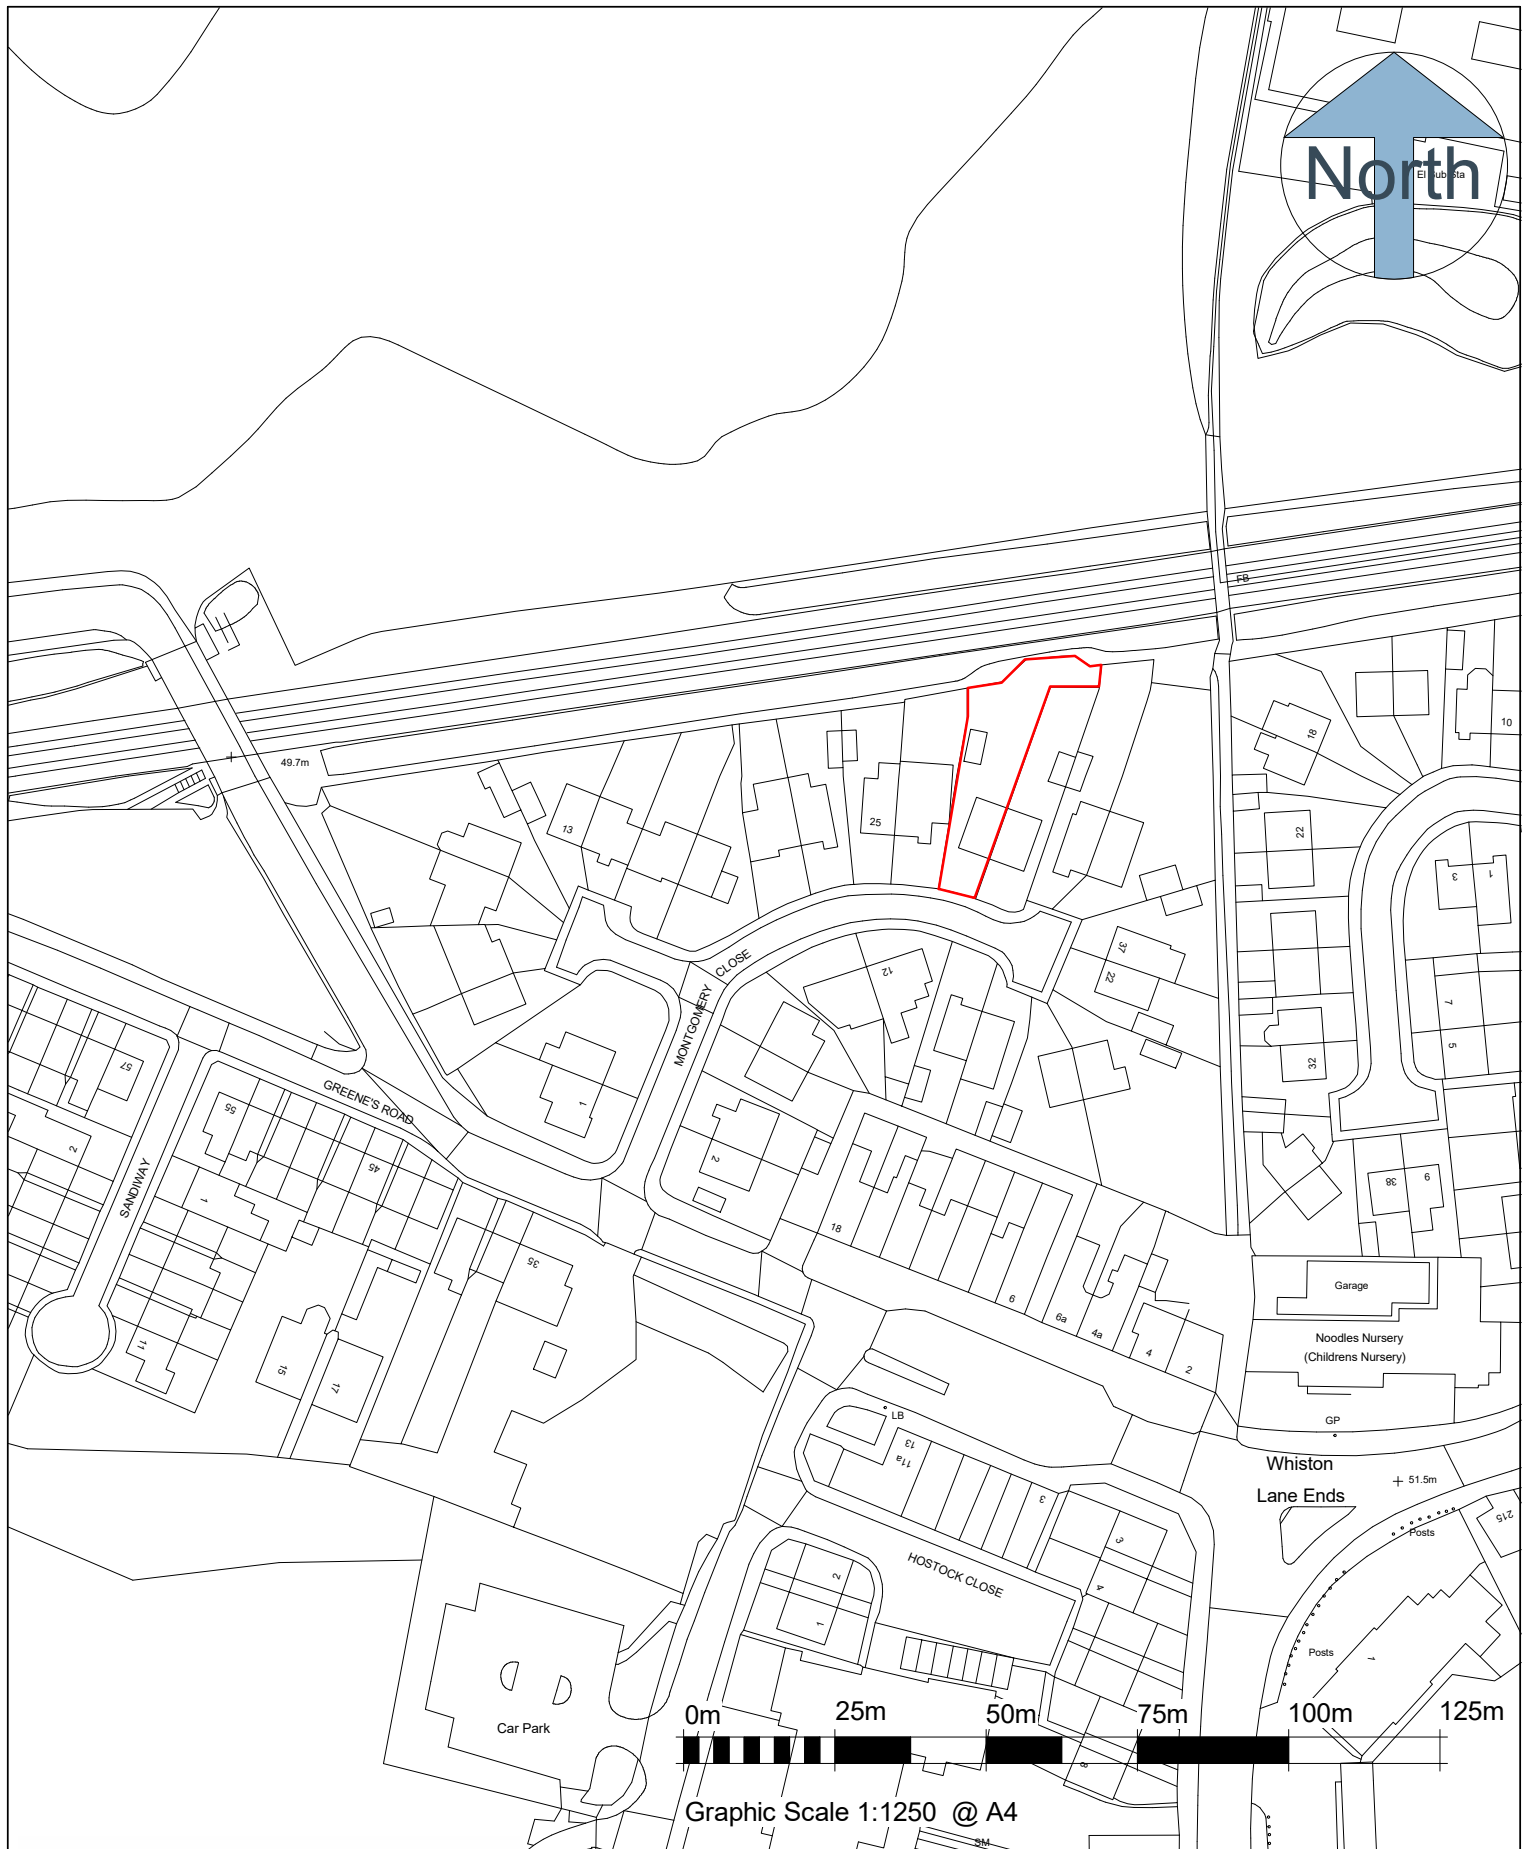

Architecture • Design • Planning

116 Duke Street, Liverpool L1 5JW

T: 07825 777 059

E: projects@keltecconsultancy.com

www.keltecconsultancy.com

CLIENT:
Mr & Mrs McCabe

SHEET TITLE:
Location Plan

PROJECT ADDRESS:

29 Montgomery Close, Whiston, L35 3RD

DATE
June 2022

PROJECT NUMBER:
CM_MC_2022

SCALE: (@ A4)
1 : 1250

MODELLED BY:
Design Team

DRAWING NUMBER:
A099