
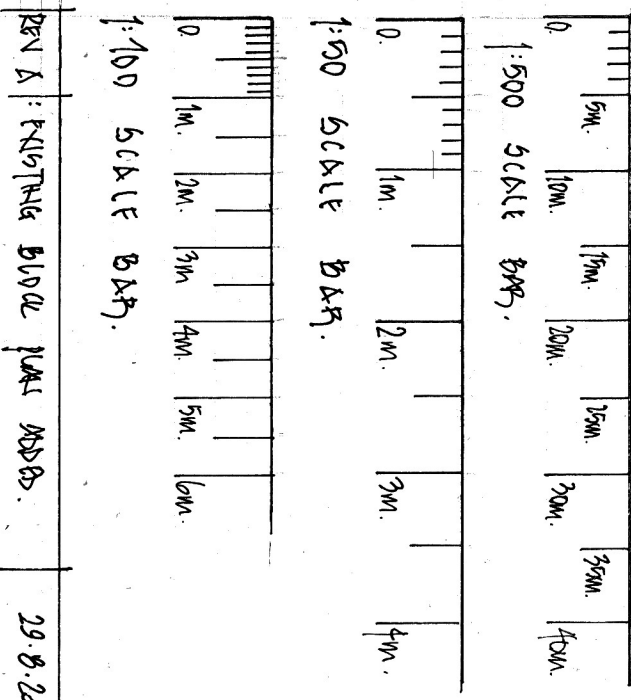
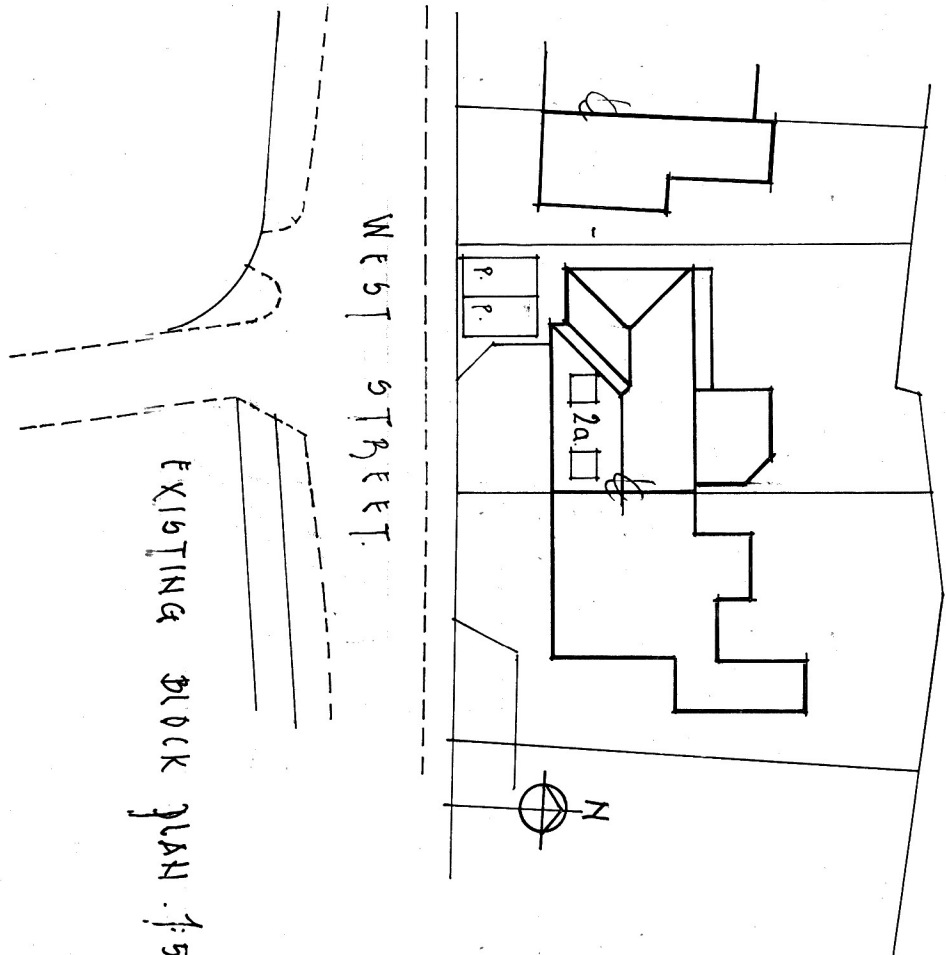
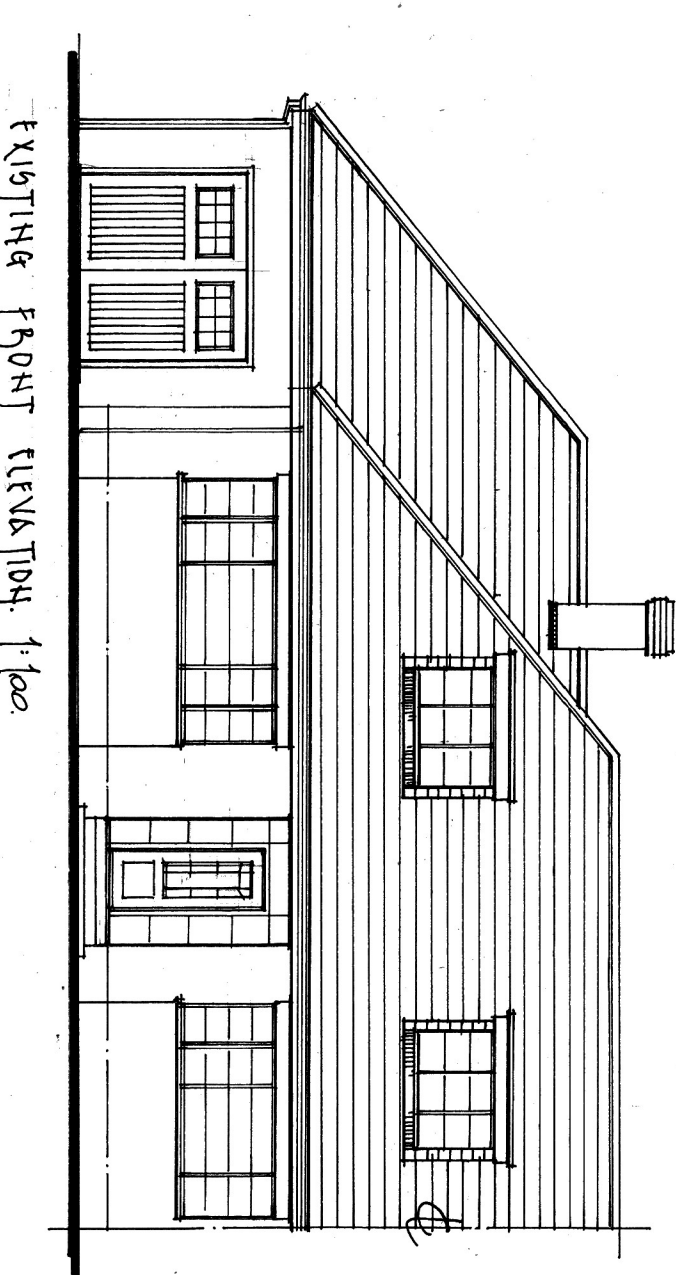
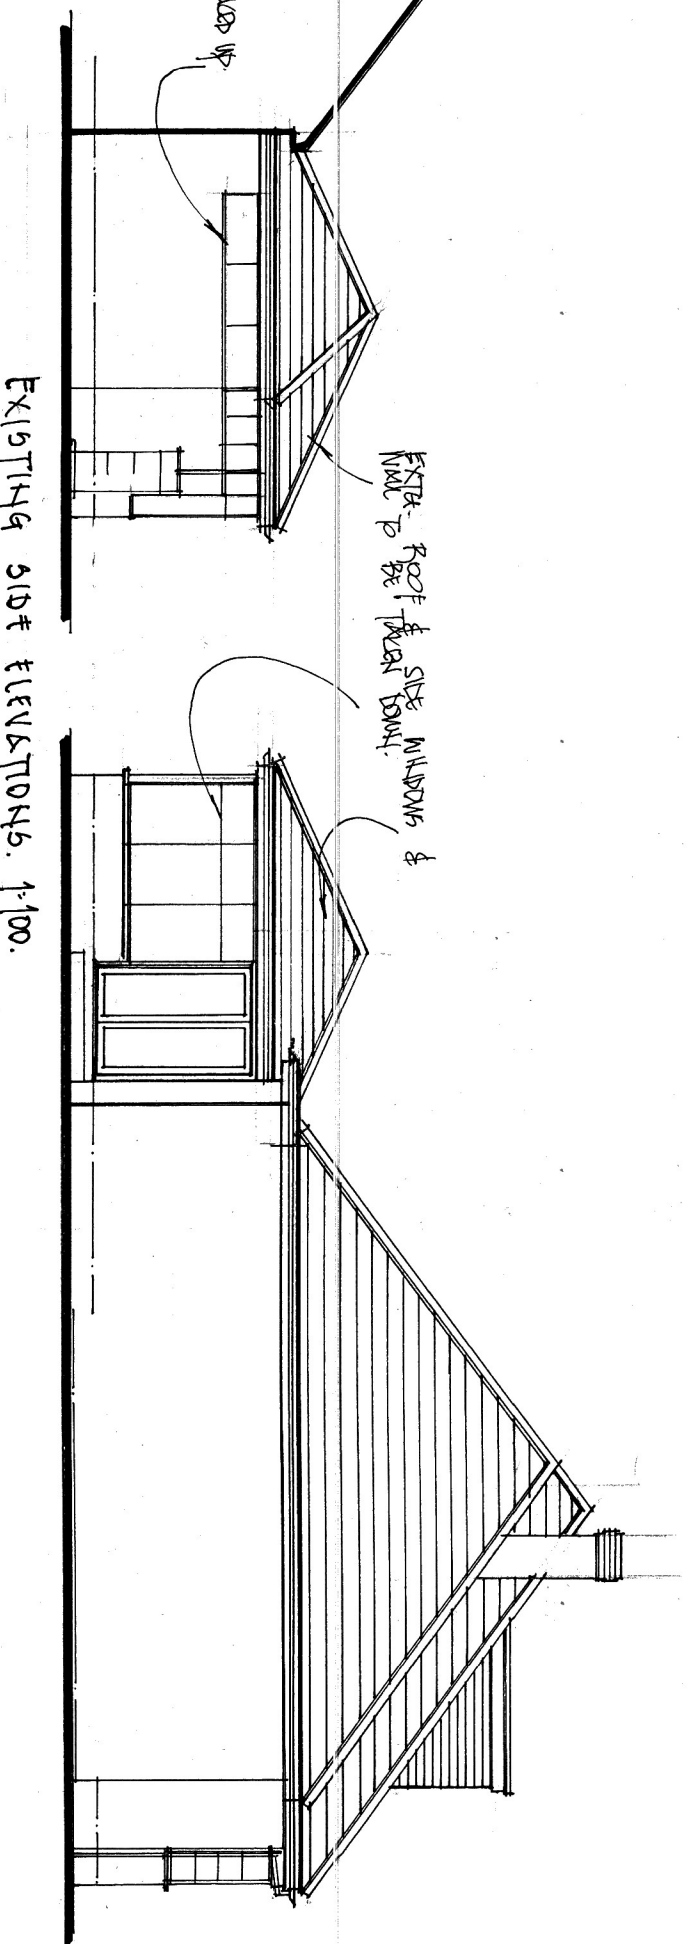
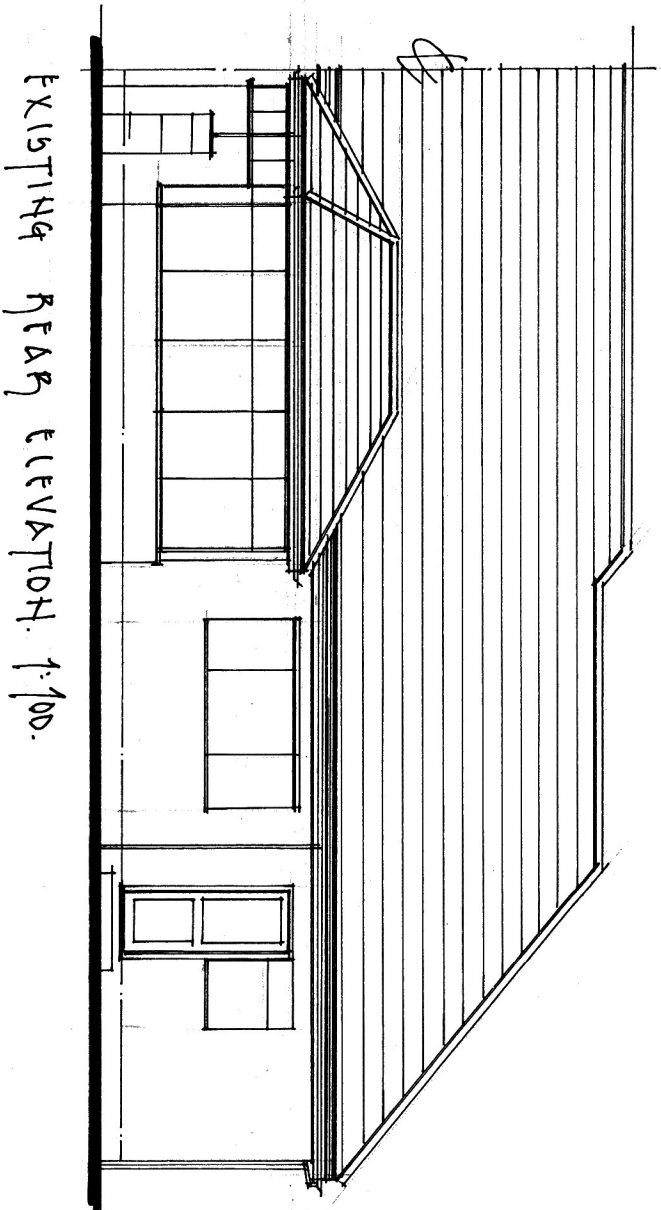
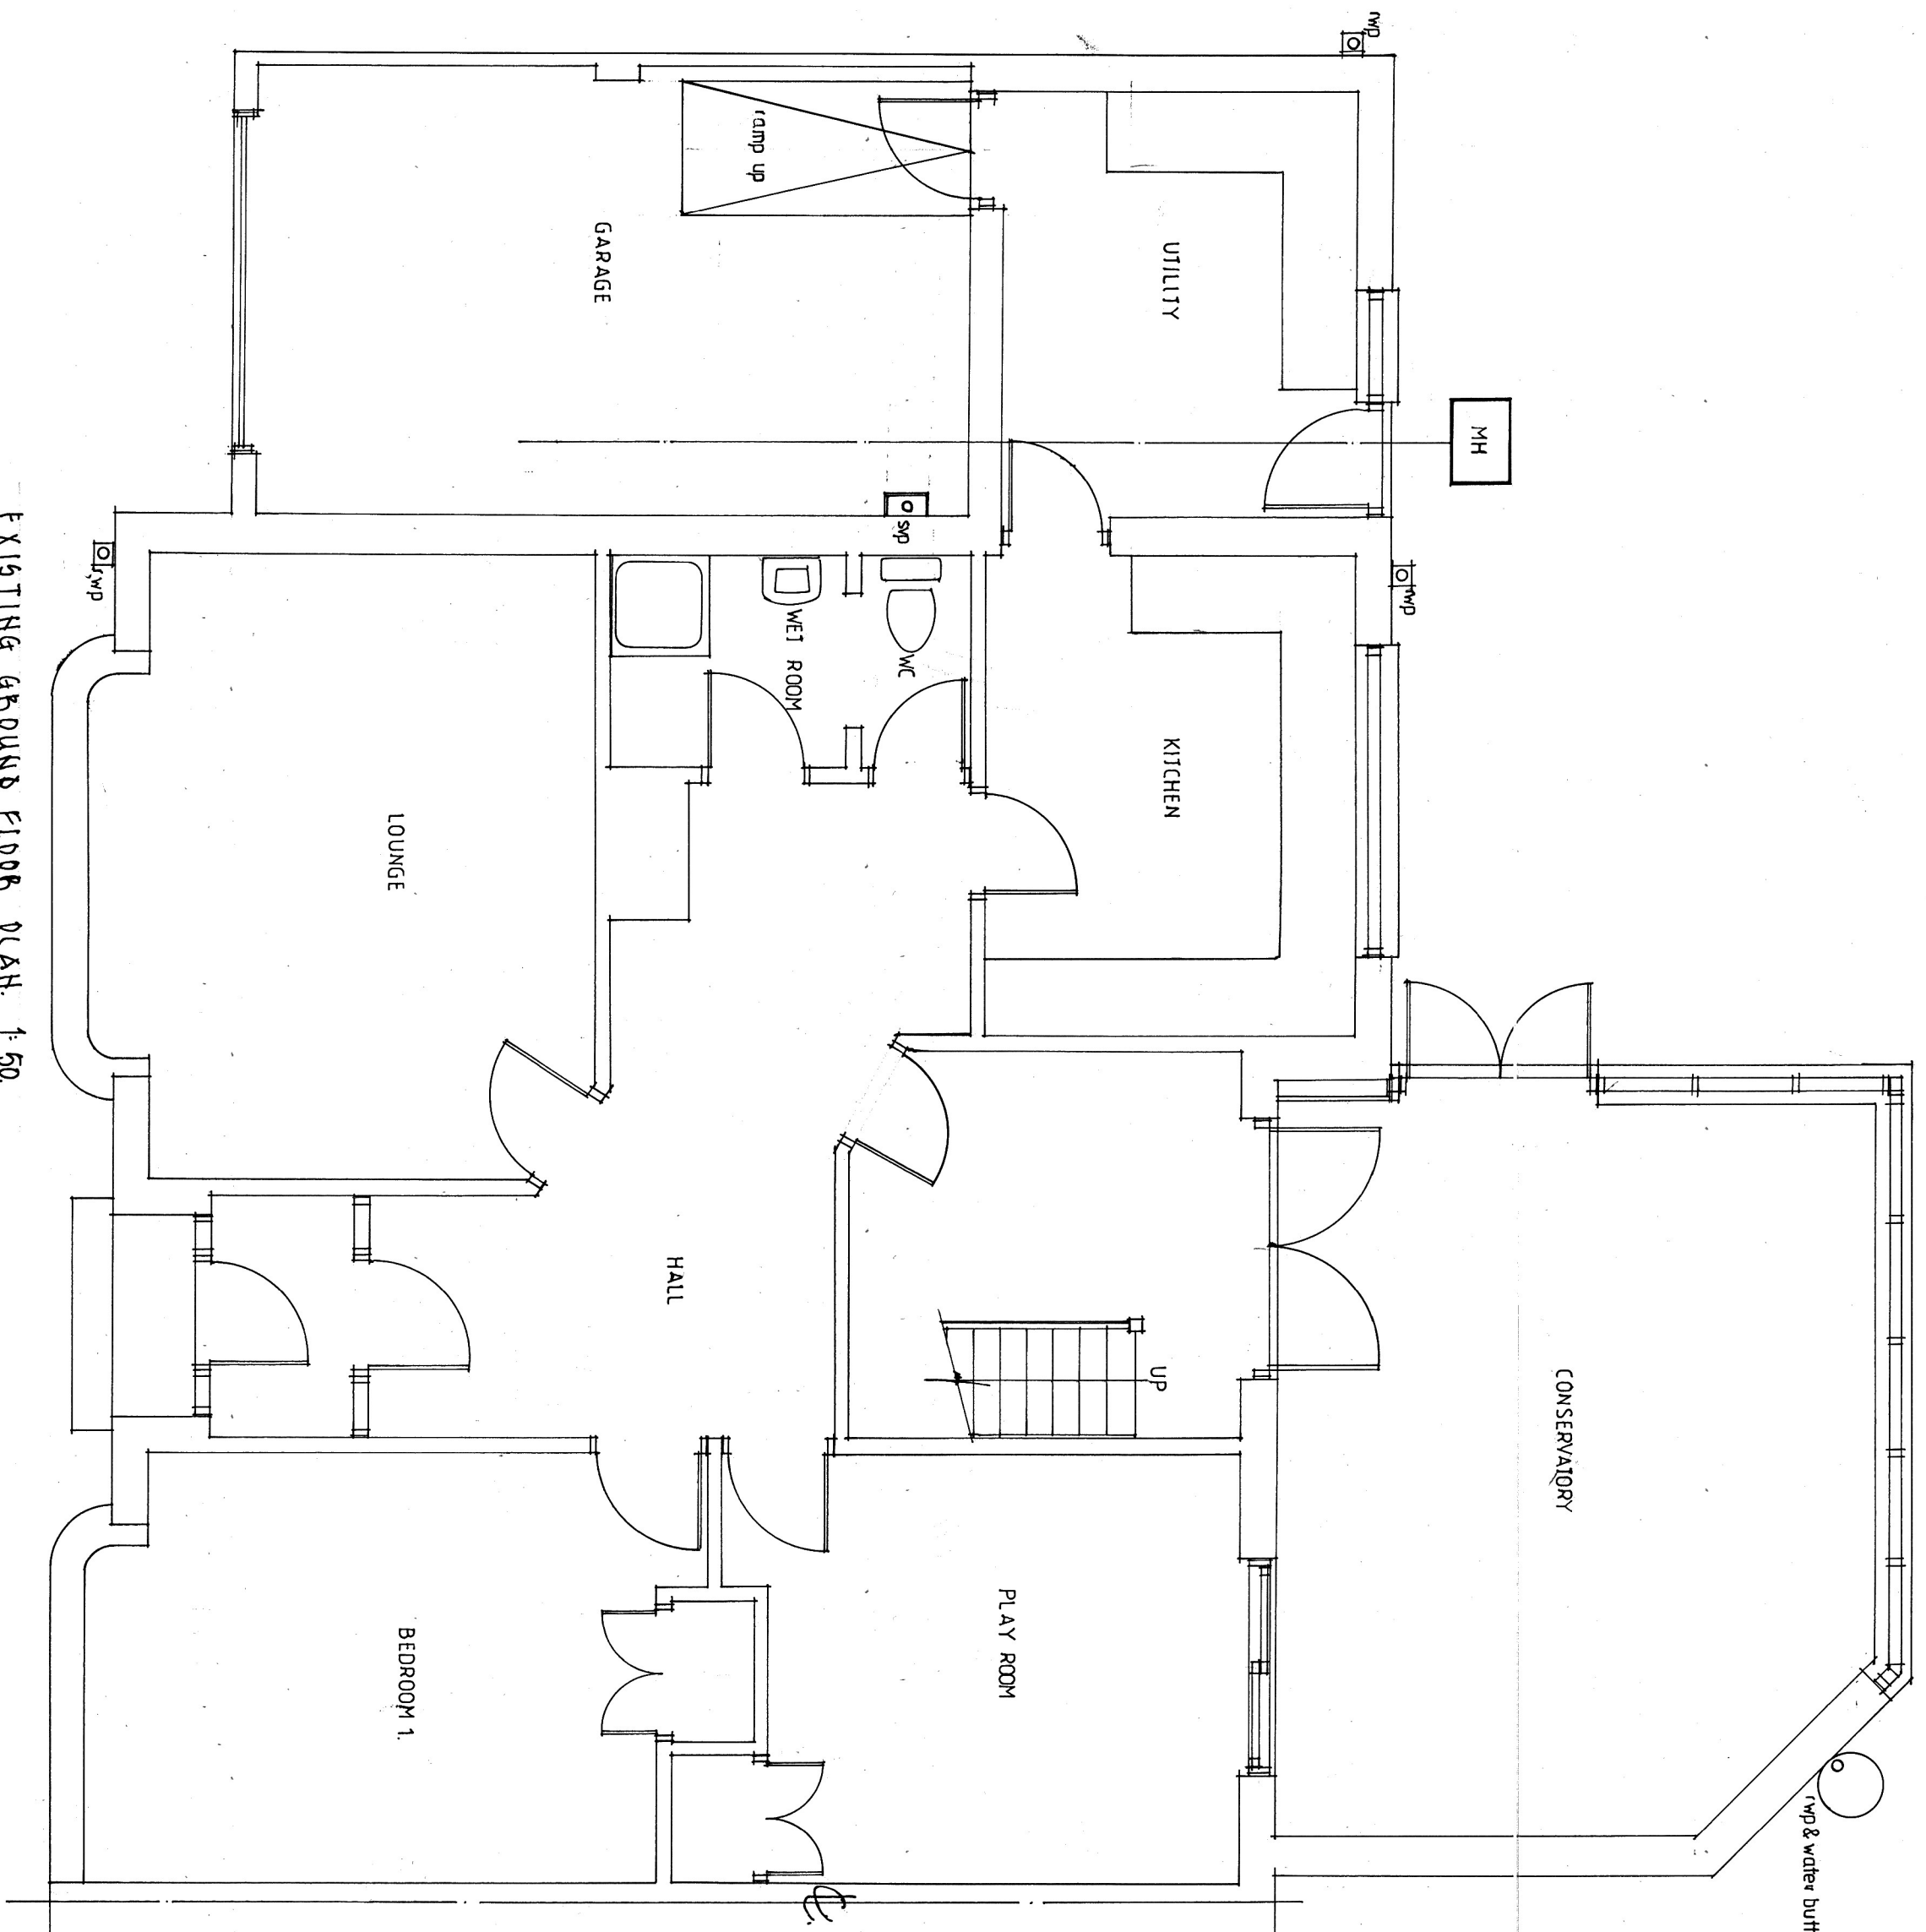


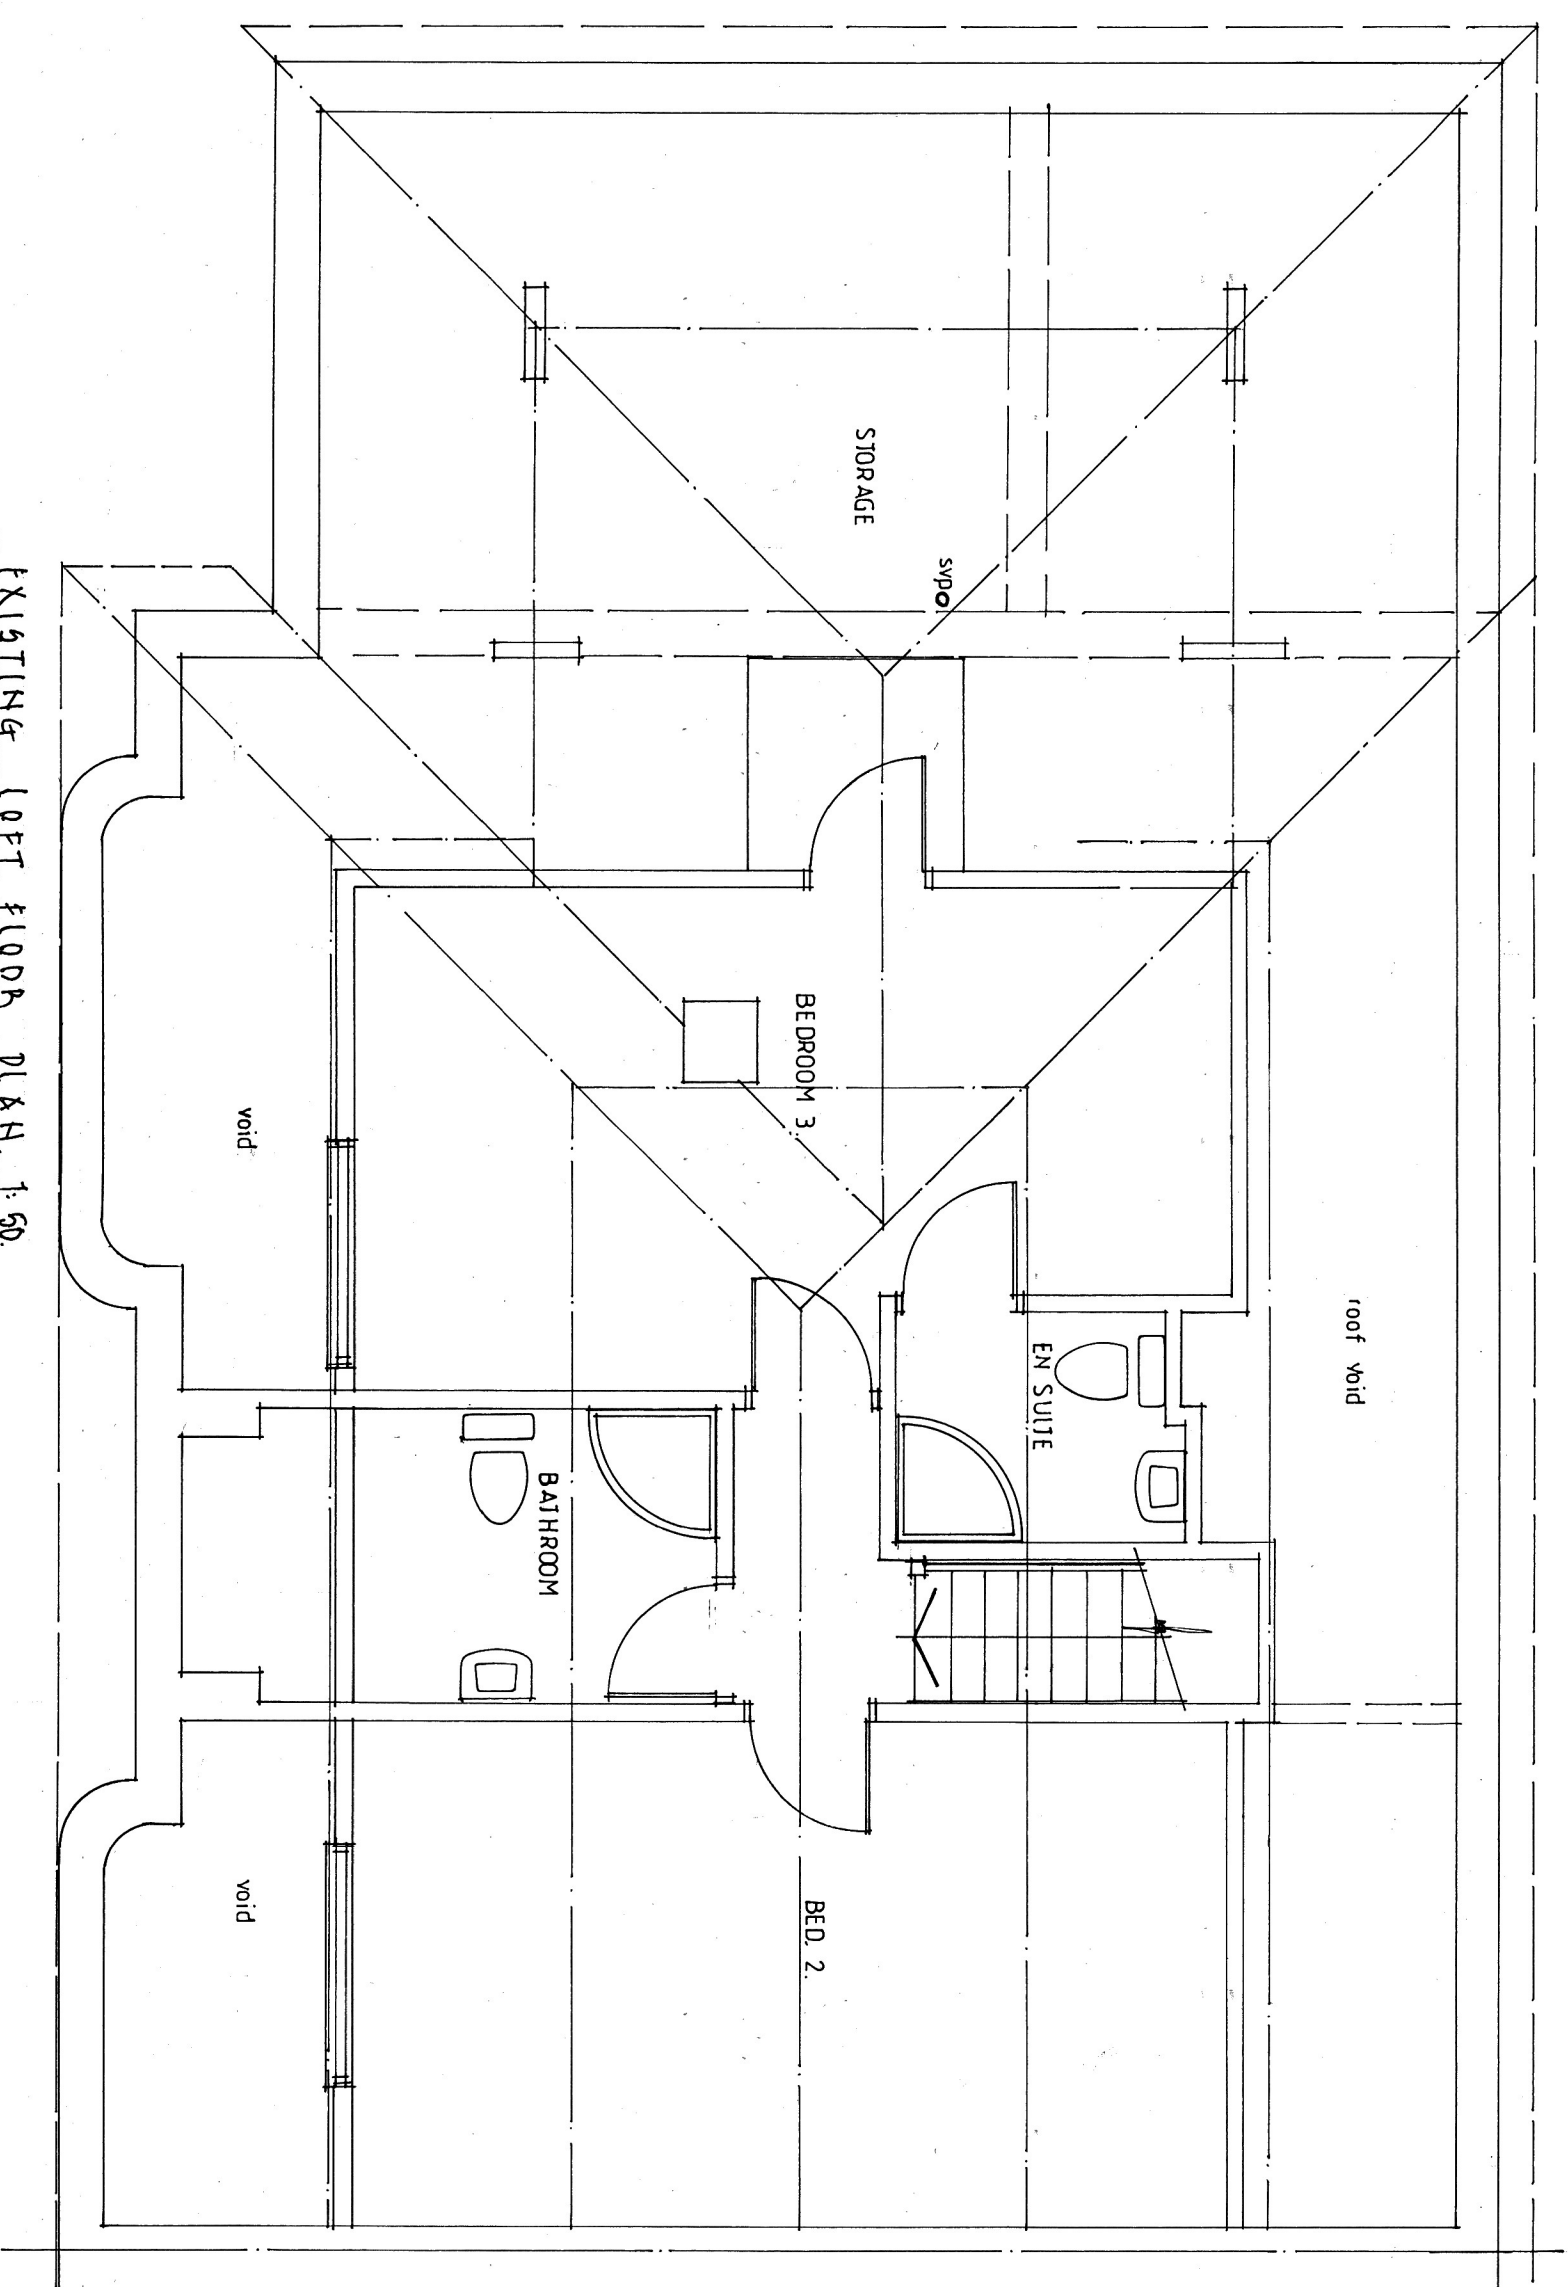

Client: FRANCESCO LA BOCCA
2x WEST STREET
134 110
Project: SINGLE STREET FLAT ROOF EXTENSION
1x REAR GARAGE CONVERSION &
FLAT WORKS TO ROOF

Title: EXISTING PLANS & ELEVATIONS
Scale: 1:50, 1:100, 1:500
Date: JULY 2024
Page: 1 of 1