



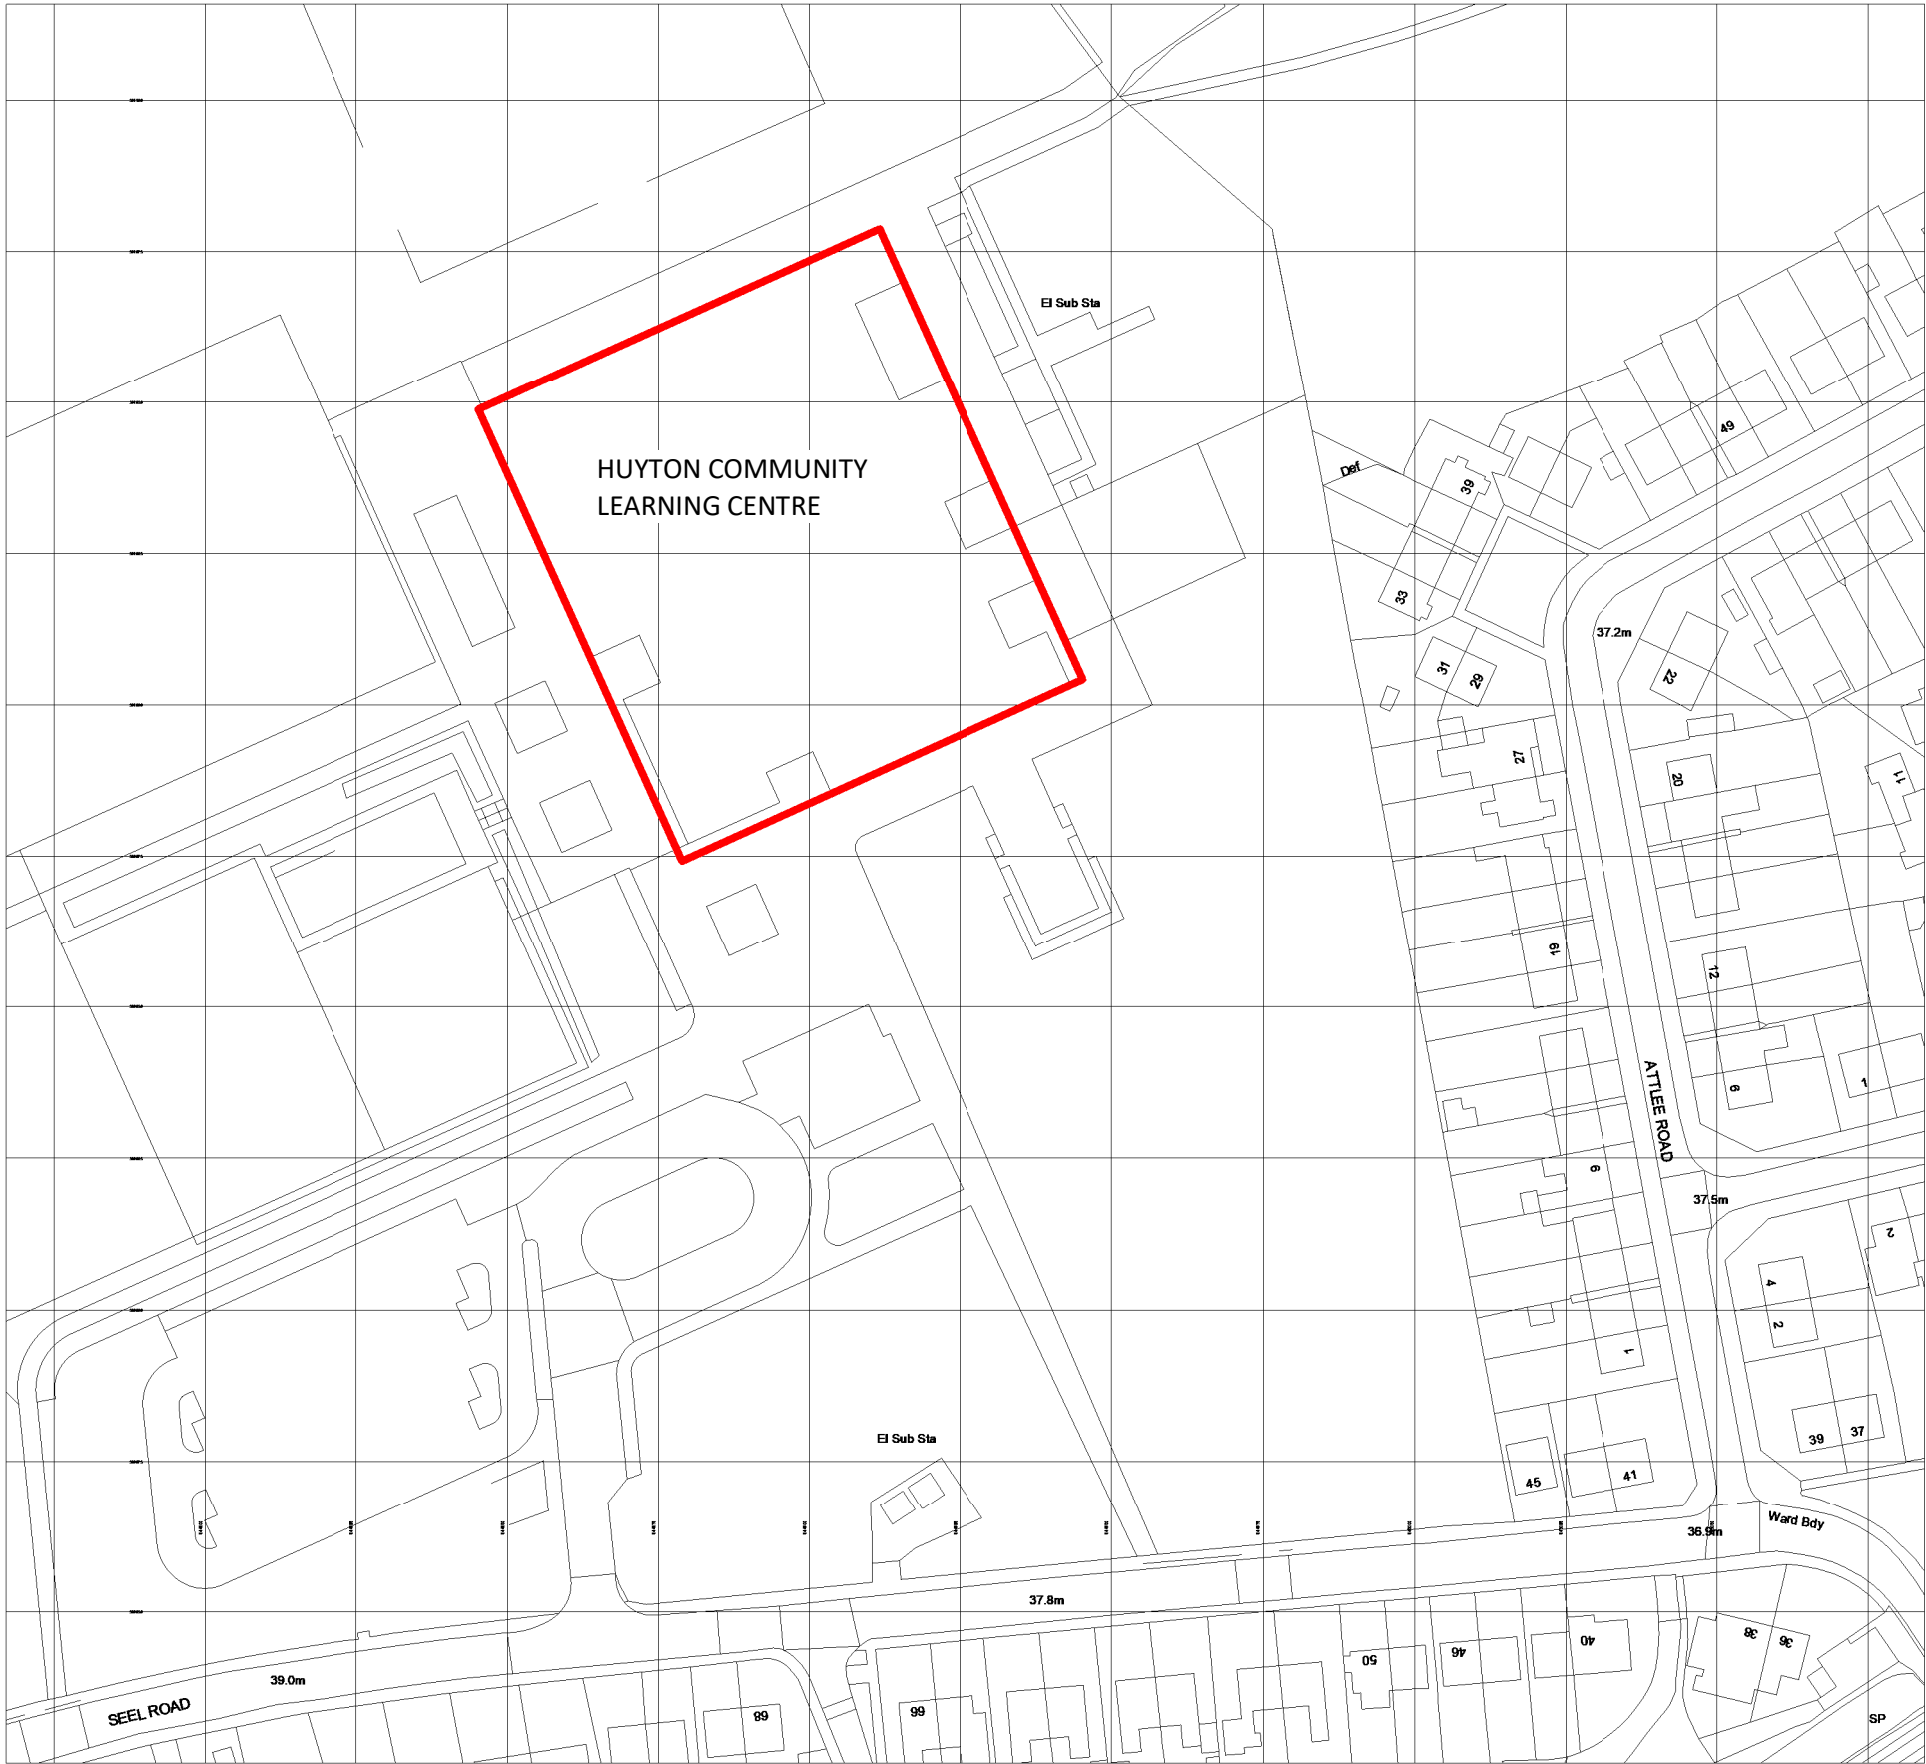

Location Plan
1 : 1250

Note: All dimensions and levels are indicative and to be checked on site by SFC prior to fabrication of cladding and associated components

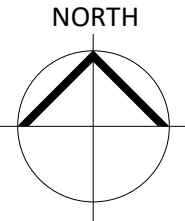

PL	PL05	26/06/2026	Planning re-submission
PL	PL01	24/10/2023	Planning
STATUS	REV	DATE	DESCRIPTION
CLIENT			
REVISED BY			
MGL			
CHECKED BY			
AMW			
ORIGINATOR NO			
155747			

Balfour Beatty

CONSULTANT
STRIDE TREGLOWN
www.stridetreglown.com © Stride Treglown Limited 2020_
PROJECT

LC5 Lord Derby Academy Huyton
Seel Road, Liverpool L36 6DG

DRAWING TITLE
Location Plan

SUITABILITY STATUS	SCALE
PL : Planning	1 : 1250@A3
DRAWING USAGE: <i>Planning</i>	
PROJECT - ORIGINATOR - VOLUME - LEVEL - TYPE - ROLE - CLASS. - NUMBER	STATUS_REVISION
155747-STL-XX-ZZ-DR-A-00501	PL_PL05