



- Notes:
- All drawings are subject to Planning and Building Control consent.
 - The details shown are for design intent purposes only and are subject to further design development with suppliers and sub-contractors
 - Proposals subject to consultation and approval from Local Authority Building Control or an Approved Inspector
 - All setting out dimensions should be checked on-site prior to construction and any discrepancies and/or omissions should be reported to the Architect immediately

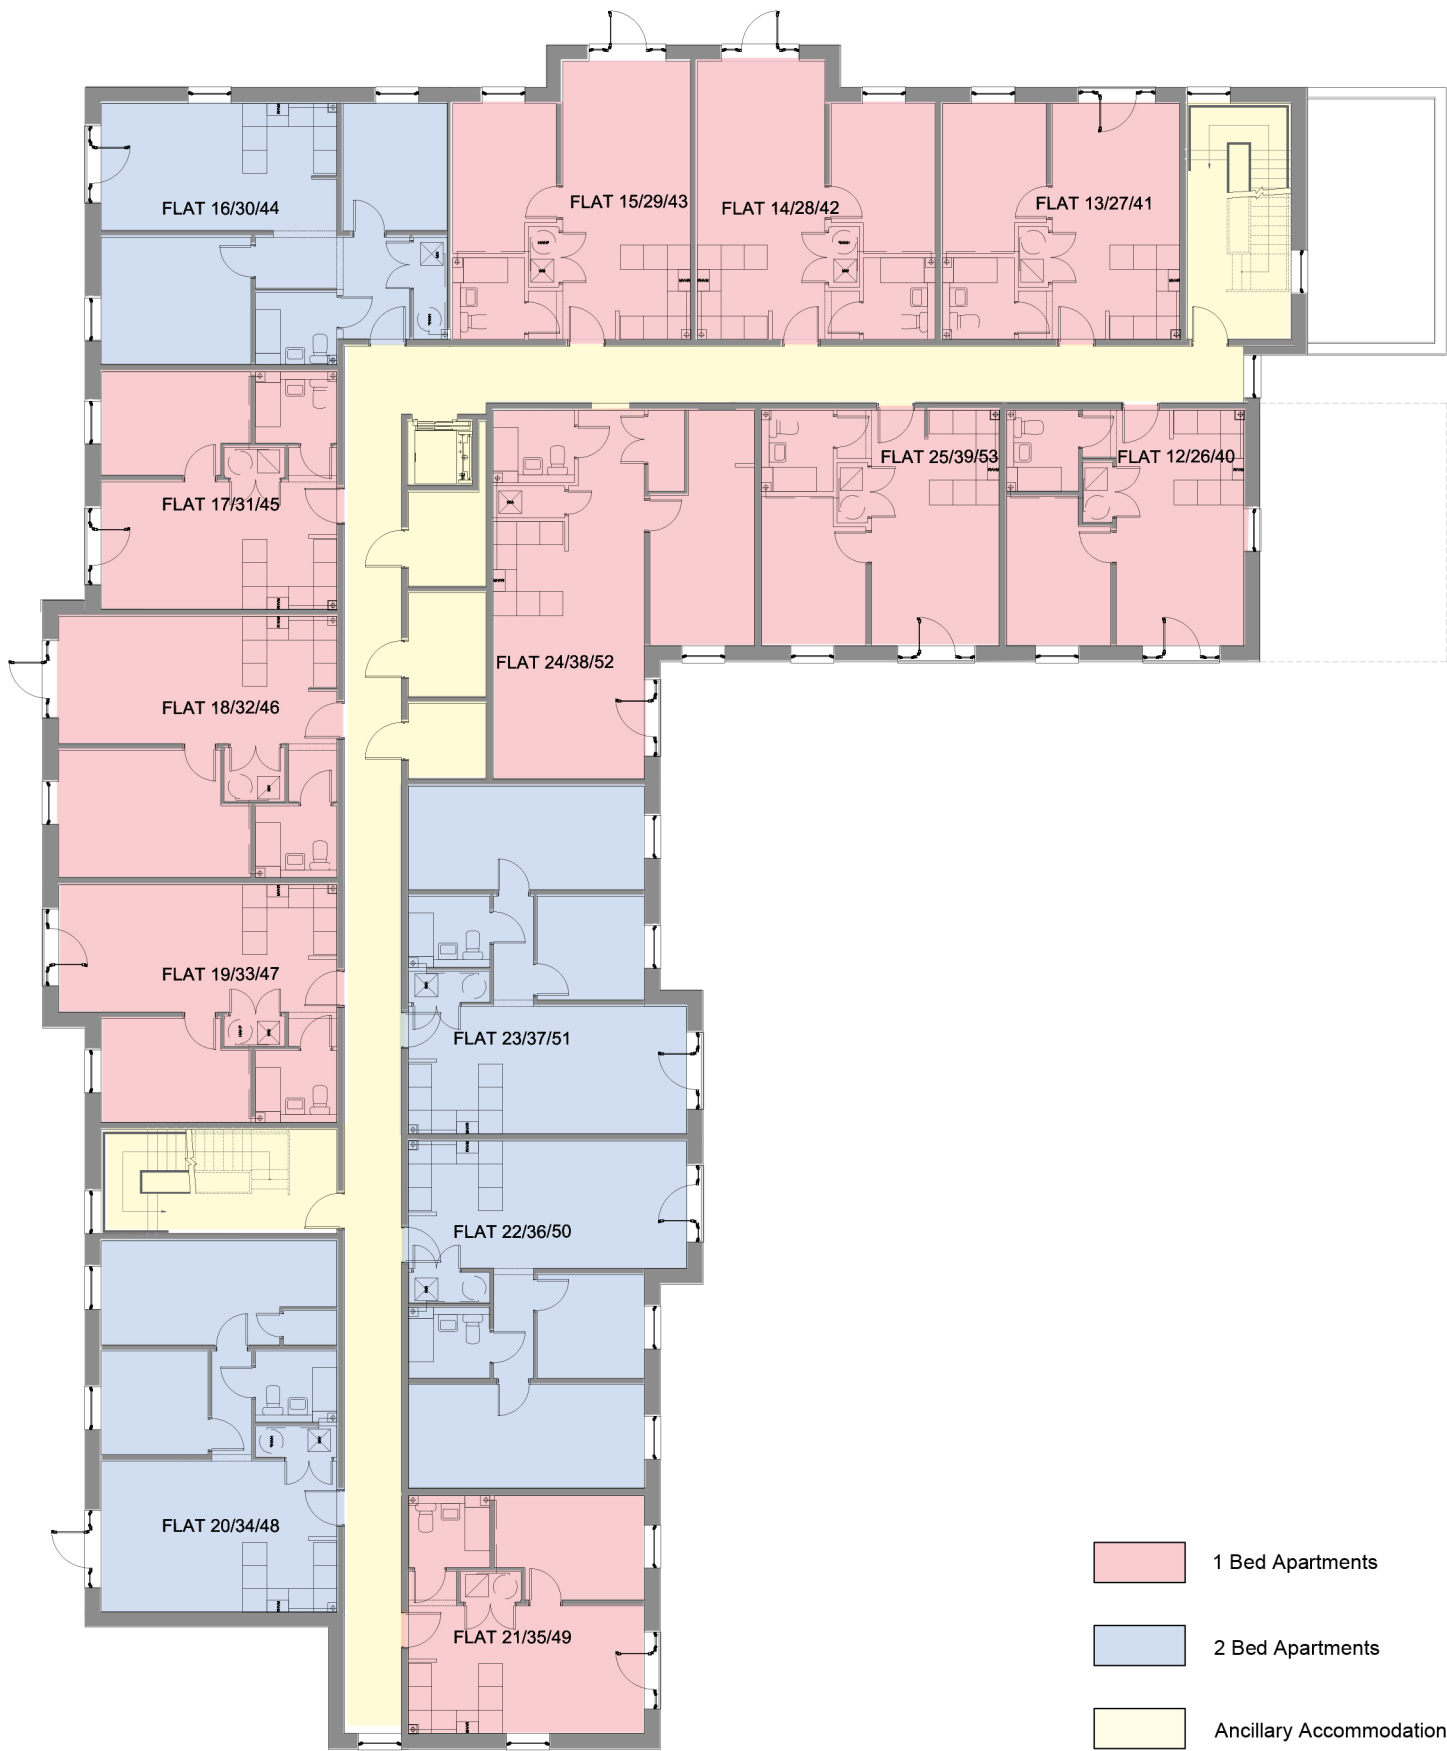

1005
01 Upper Floors Plan
Scale 1:200

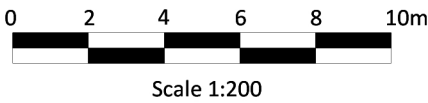

Notes:

			Drawn By: AL		Project No: 22053	Issued for: PLANNING	Bright SPACE architects	
			Date: 22.08.22					Scale: 1:200 @A3
			Checked By: AL					
Date:		Rev: P1A	Project/Client: McCarthy Stone Huyton, Liverpool	Drawing: Proposed Upper Floors Plan				
P1A 09.03.23 Additional window in stair well P1 03.02.23 Planning Issue	AL MA				27 Glasshouse Studios, Fryern Court Road, Fordingbridge, Hampshire, SP6 1QX T: (01425) 655806 www.brightspacearchitects.com © BrightSpace Architects Ltd. Contractors must work only to figured dimensions which are to be checked on site. Registered Office - 27 Glasshouse Studios, Fryern Court Road, Fordingbridge, Hants, SP6 1QX. Registered Number - 07399908			
	AL MA							
	Date:							
Rev.	Date	Details	Drawn	Chkd				