

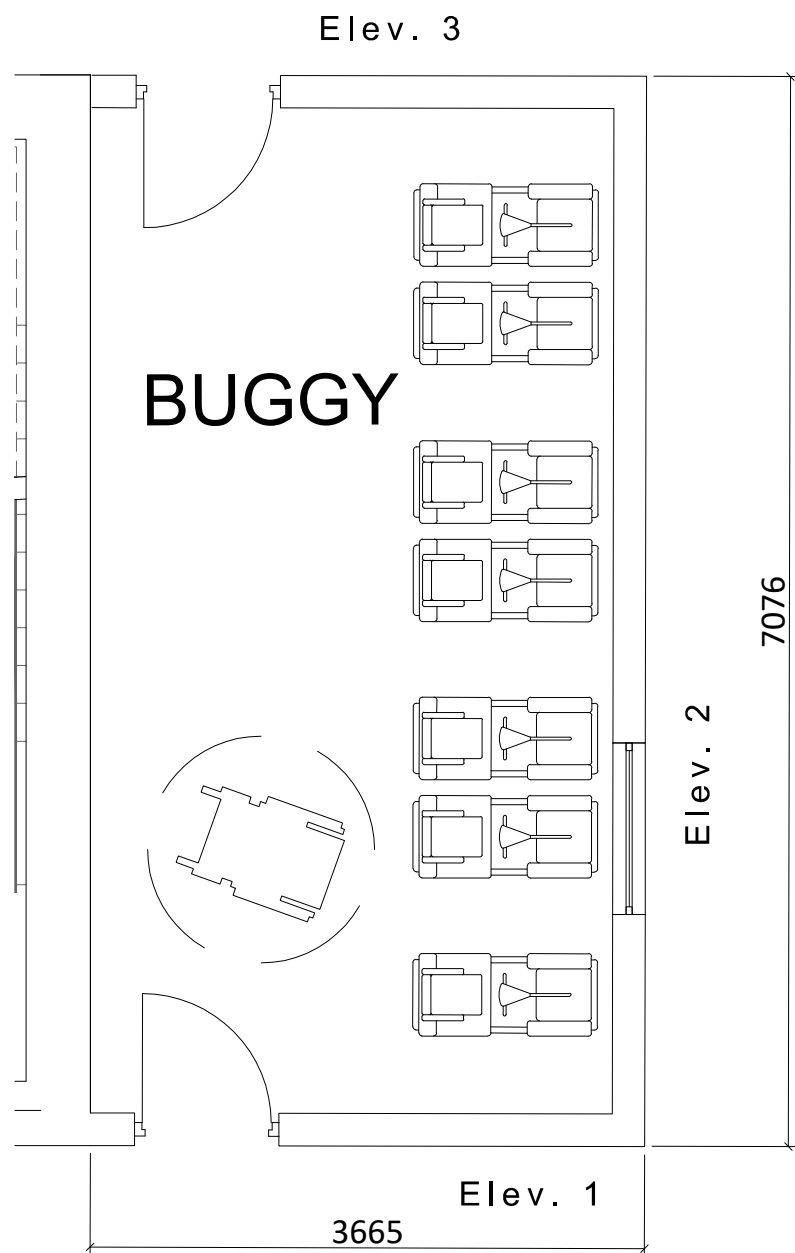
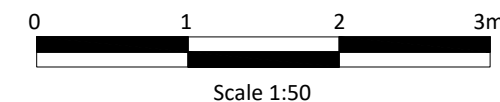
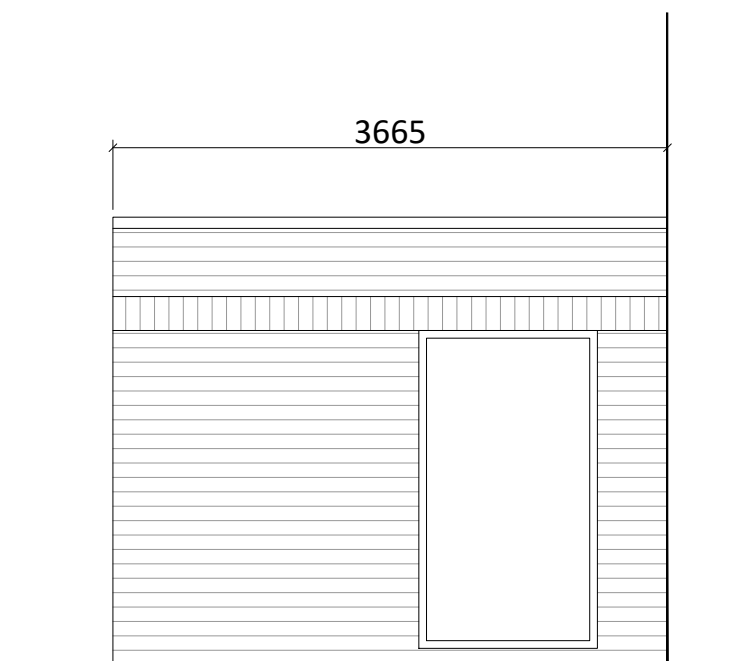


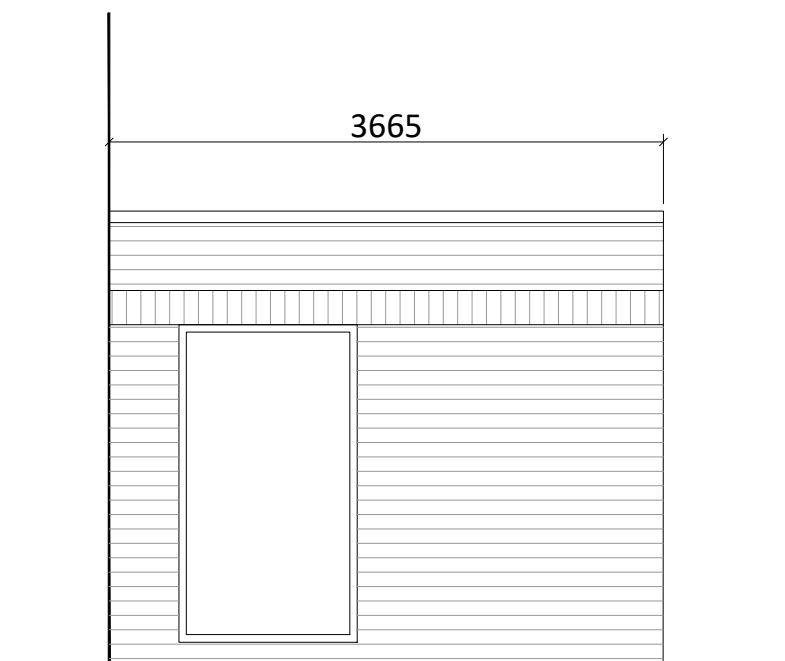

2004
01

Proposed Plan
Scale 1: 50

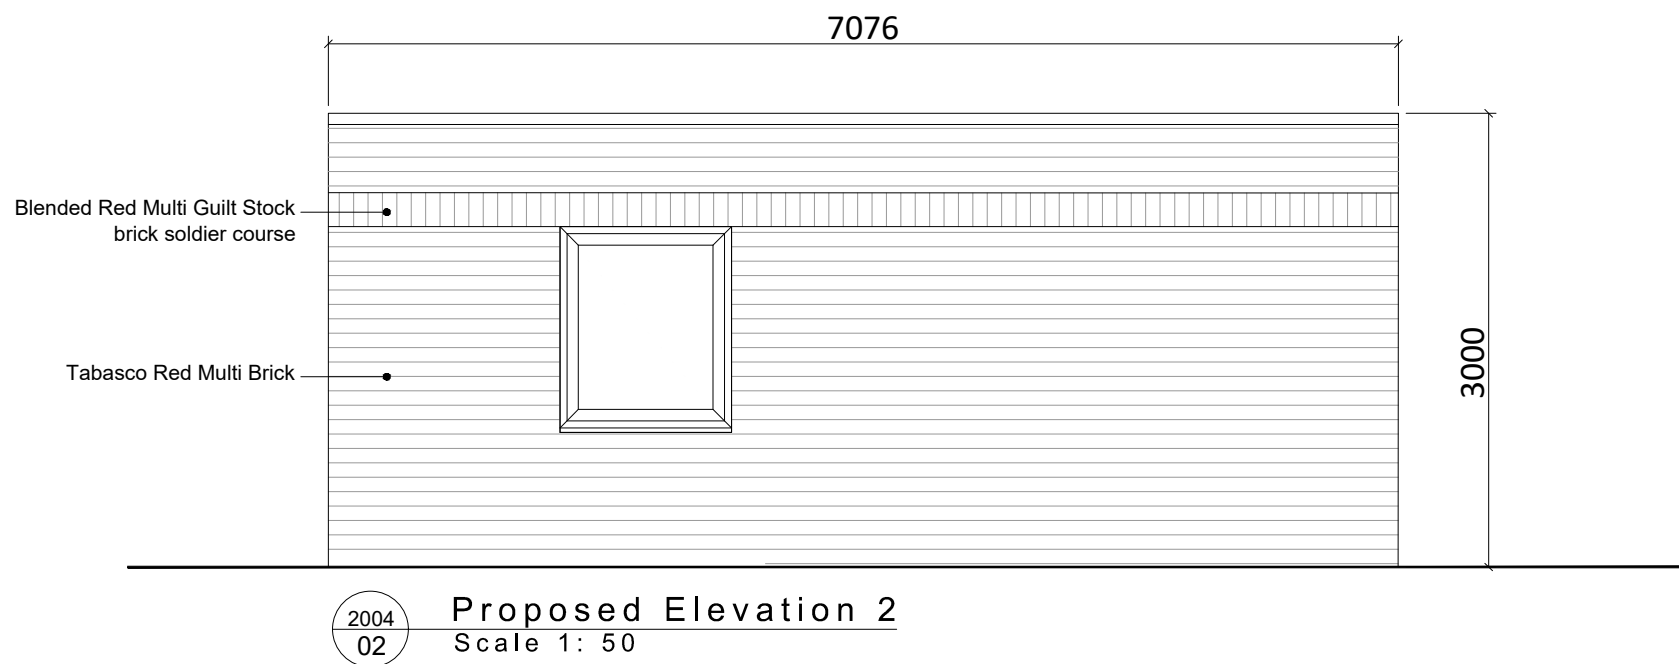

- Notes:
- All drawings are subject to Planning and Building Control consent.
 - The details shown are for design intent purposes only and are subject to further design development with suppliers and sub-contractors
 - Proposals subject to consultation and approval from Local Authority Building Control or an Approved Inspector
 - All setting out dimensions should be checked on-site prior to construction and any discrepancies and/or omissions should be reported to the Architect immediately

Rev. Date Details

Drawn Chkd

P1A 20.03.23 Addition of window
P1 03.02.23 Planning Issue

Rev. Date Details

AL MA
AL MA

Drawn Chkd

Drawn By: AL
Date: 15.12.22
Checked By: MA
Date: 15.12.22
Project No: 22053
Scale: 1:50 @A3
Dwg No: 2004
Rev: P1A

Issued for:
PLANNING
Project/Client: Huyton Lane, Huyton
McCarthyStone
Drawing: Proposed Buggy Store

BrightSPACE
architects

27 Glasshouse Studios, Fryern Court Road, Fordingbridge, Hampshire, SP6 1QX
T: (01425) 655806
www.brightspacearchitects.com
© BrightSpace Architects Ltd. Contractors must work only to figured dimensions which are to be checked on site.
Registered Office: 27 Glasshouse Studios, Fryern Court Road, Fordingbridge, Hants, SP6 1QX. Registered Number: 07090508