





3000
01 Existing Section AA
Scale 1:500

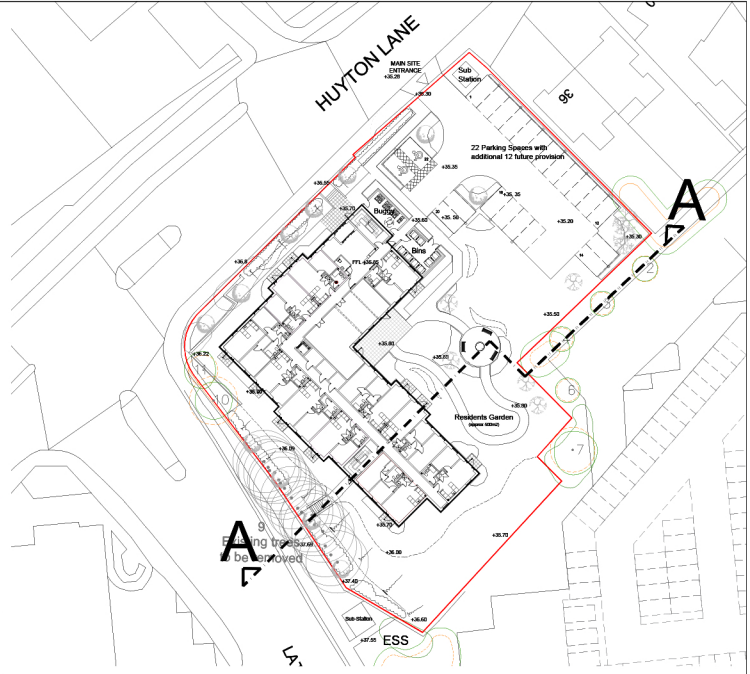

3000
02 Proposed Section AA
Scale 1:500

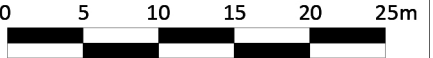

Scale 1:500

- Notes:
- All drawings are subject to Planning and Building Control consent.
 - The details shown are for design intent purposes only and are subject to further design development with suppliers and sub-contractors
 - Proposals subject to consultation and approval from Local Authority Building Control or an Approved Inspector
 - All setting out dimensions should be checked on-site prior to construction and any discrepancies and/or omissions should be reported to the Architect immediately

Rev. Date Details

Drawn Checkd

P1 A 08.03.23 Revised Materials
P1 03.02.23 Planning Issue

AL MA
AL MA

Drawn Checkd

Drawn By: AL
Date: Dec22
Checked By: MA
Date:
Project No: 22053
Scale: 1:500 @A3
Dwg No: 3000
Rev: P1 A

Issued for: **PLANNING**
Project/Client: 22053
Huyton Lane, Huyton
McCarthy & Stone
Drawing: Existing & Proposed
Site Section AA

BrightSPACE
architects

27 Glasshouse Studios, Fryern Court Road, Fordingbridge, Hampshire, SP6 1GX
T: (01425) 655806 www.brightspacearchitects.com
© BrightSpace Architects Ltd. Contractors must work only to figured dimensions which are to be checked on site.
Registered Office: 27 Glasshouse Studios, Fryern Court Road, Fordingbridge, Hants, SP6 1GX. Registered Number: 07399508