




3001
01 Existing Section BB
Scale 1:500



3001
02 Proposed Section BB
Scale 1:500

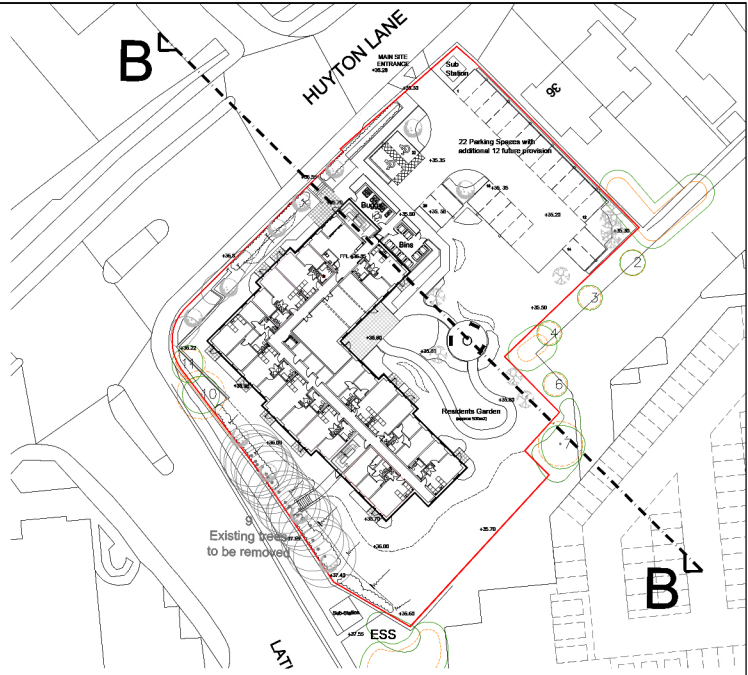

- Notes:
- All drawings are subject to Planning and Building Control consent.
 - The details shown are for design intent purposes only and are subject to further design development with suppliers and sub-contractors
 - Proposals subject to consultation and approval from Local Authority Building Control or an Approved Inspector
 - All setting out dimensions should be checked on-site prior to construction and any discrepancies and/or omissions should be reported to the Architect immediately

Rev. Date Details

Drawn Chkd

P1 A 08.03.23 Revised Materials
P1 03.02.23 Planning Issue

Rev. Date Details

AL MA
AL MA

Drawn Chkd

Drawn By: AL
Date: Dec22
Checked By: MA
Date:
Project No: 22053
Scale: 1:500 @A3
Dwg No: 3001
Rev: P1 A

Issued for: **PLANNING**
Project/Client: 22053
Huyton Lane, Huyton
McCarthy & Stone
Drawing: Existing & Proposed
Site Section BB

BrightSPACE
architects

27 Glasshouse Studios, Fryern Court Road, Fordingbridge, Hampshire, SP6 1QX
T: (01425) 655806
www.brightspacearchitects.com
© BrightSpace Architects Ltd. Contractors must work only to figured dimensions which are to be checked on site.
Registered Office - 27 Glasshouse Studios, Fryern Court Road, Fordingbridge, Hants, SP6 3QX. Registered Number - 07399008