




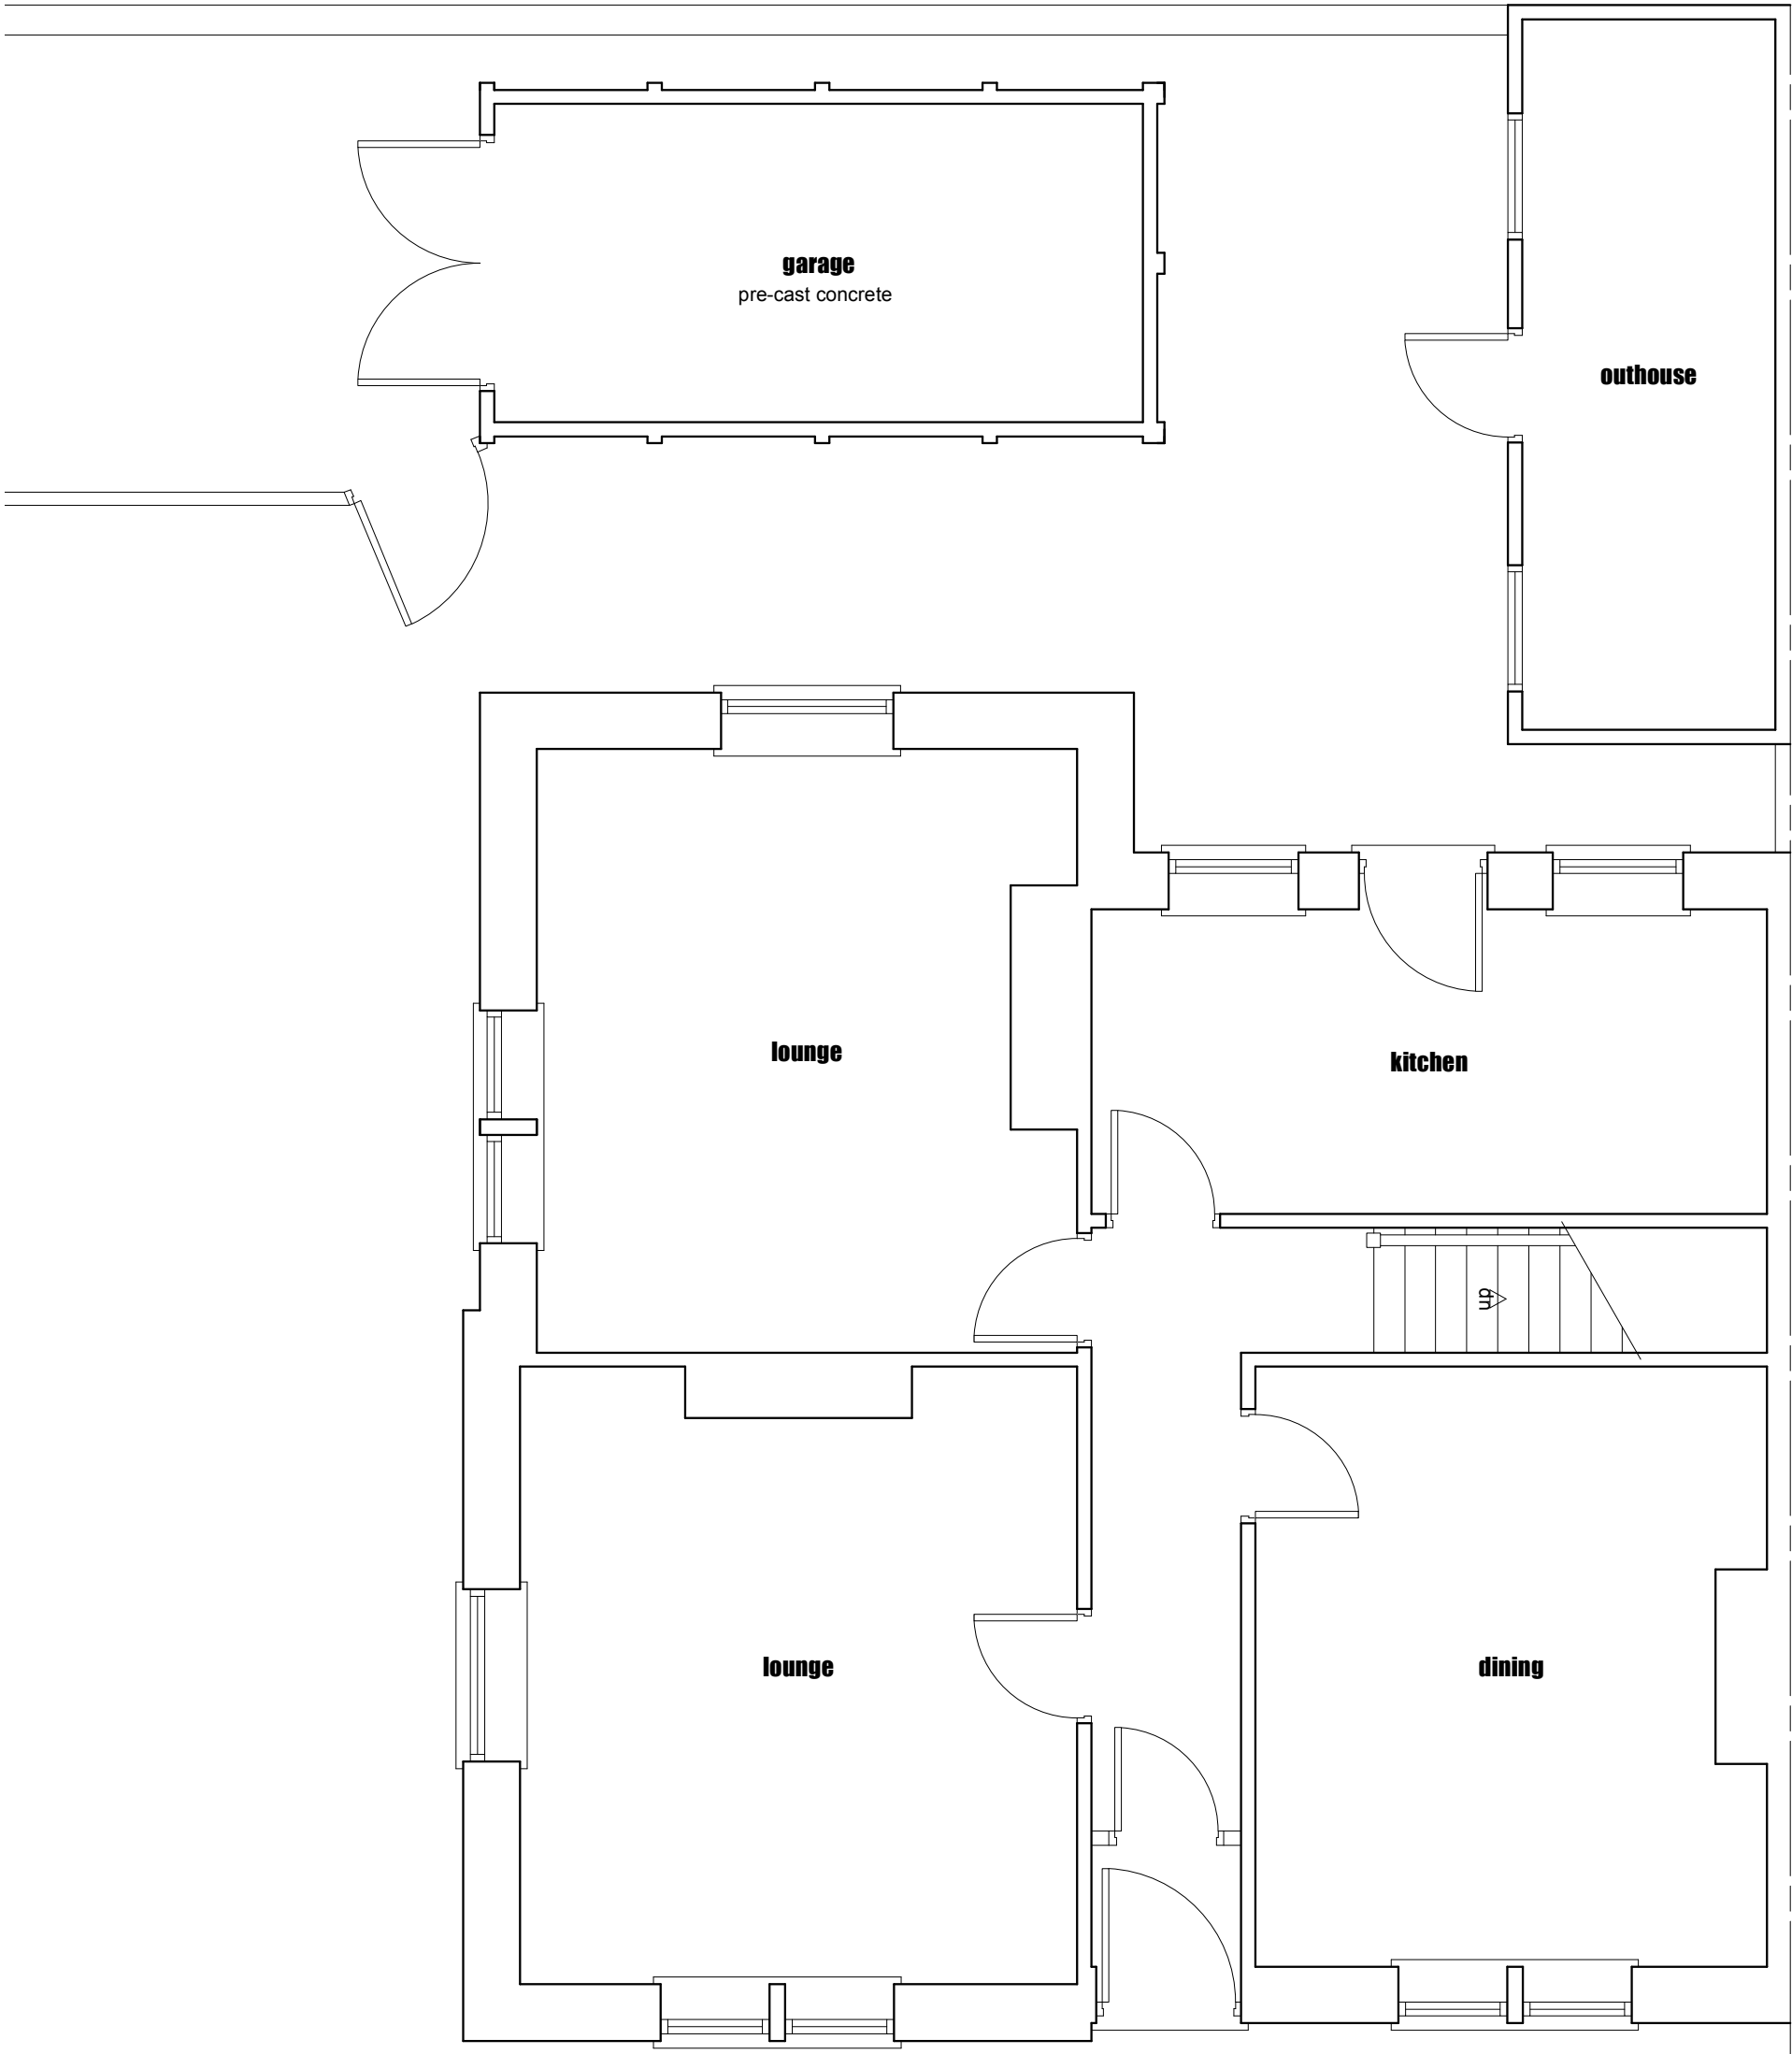

EXISTING GROUND FLOOR PLAN 1:50

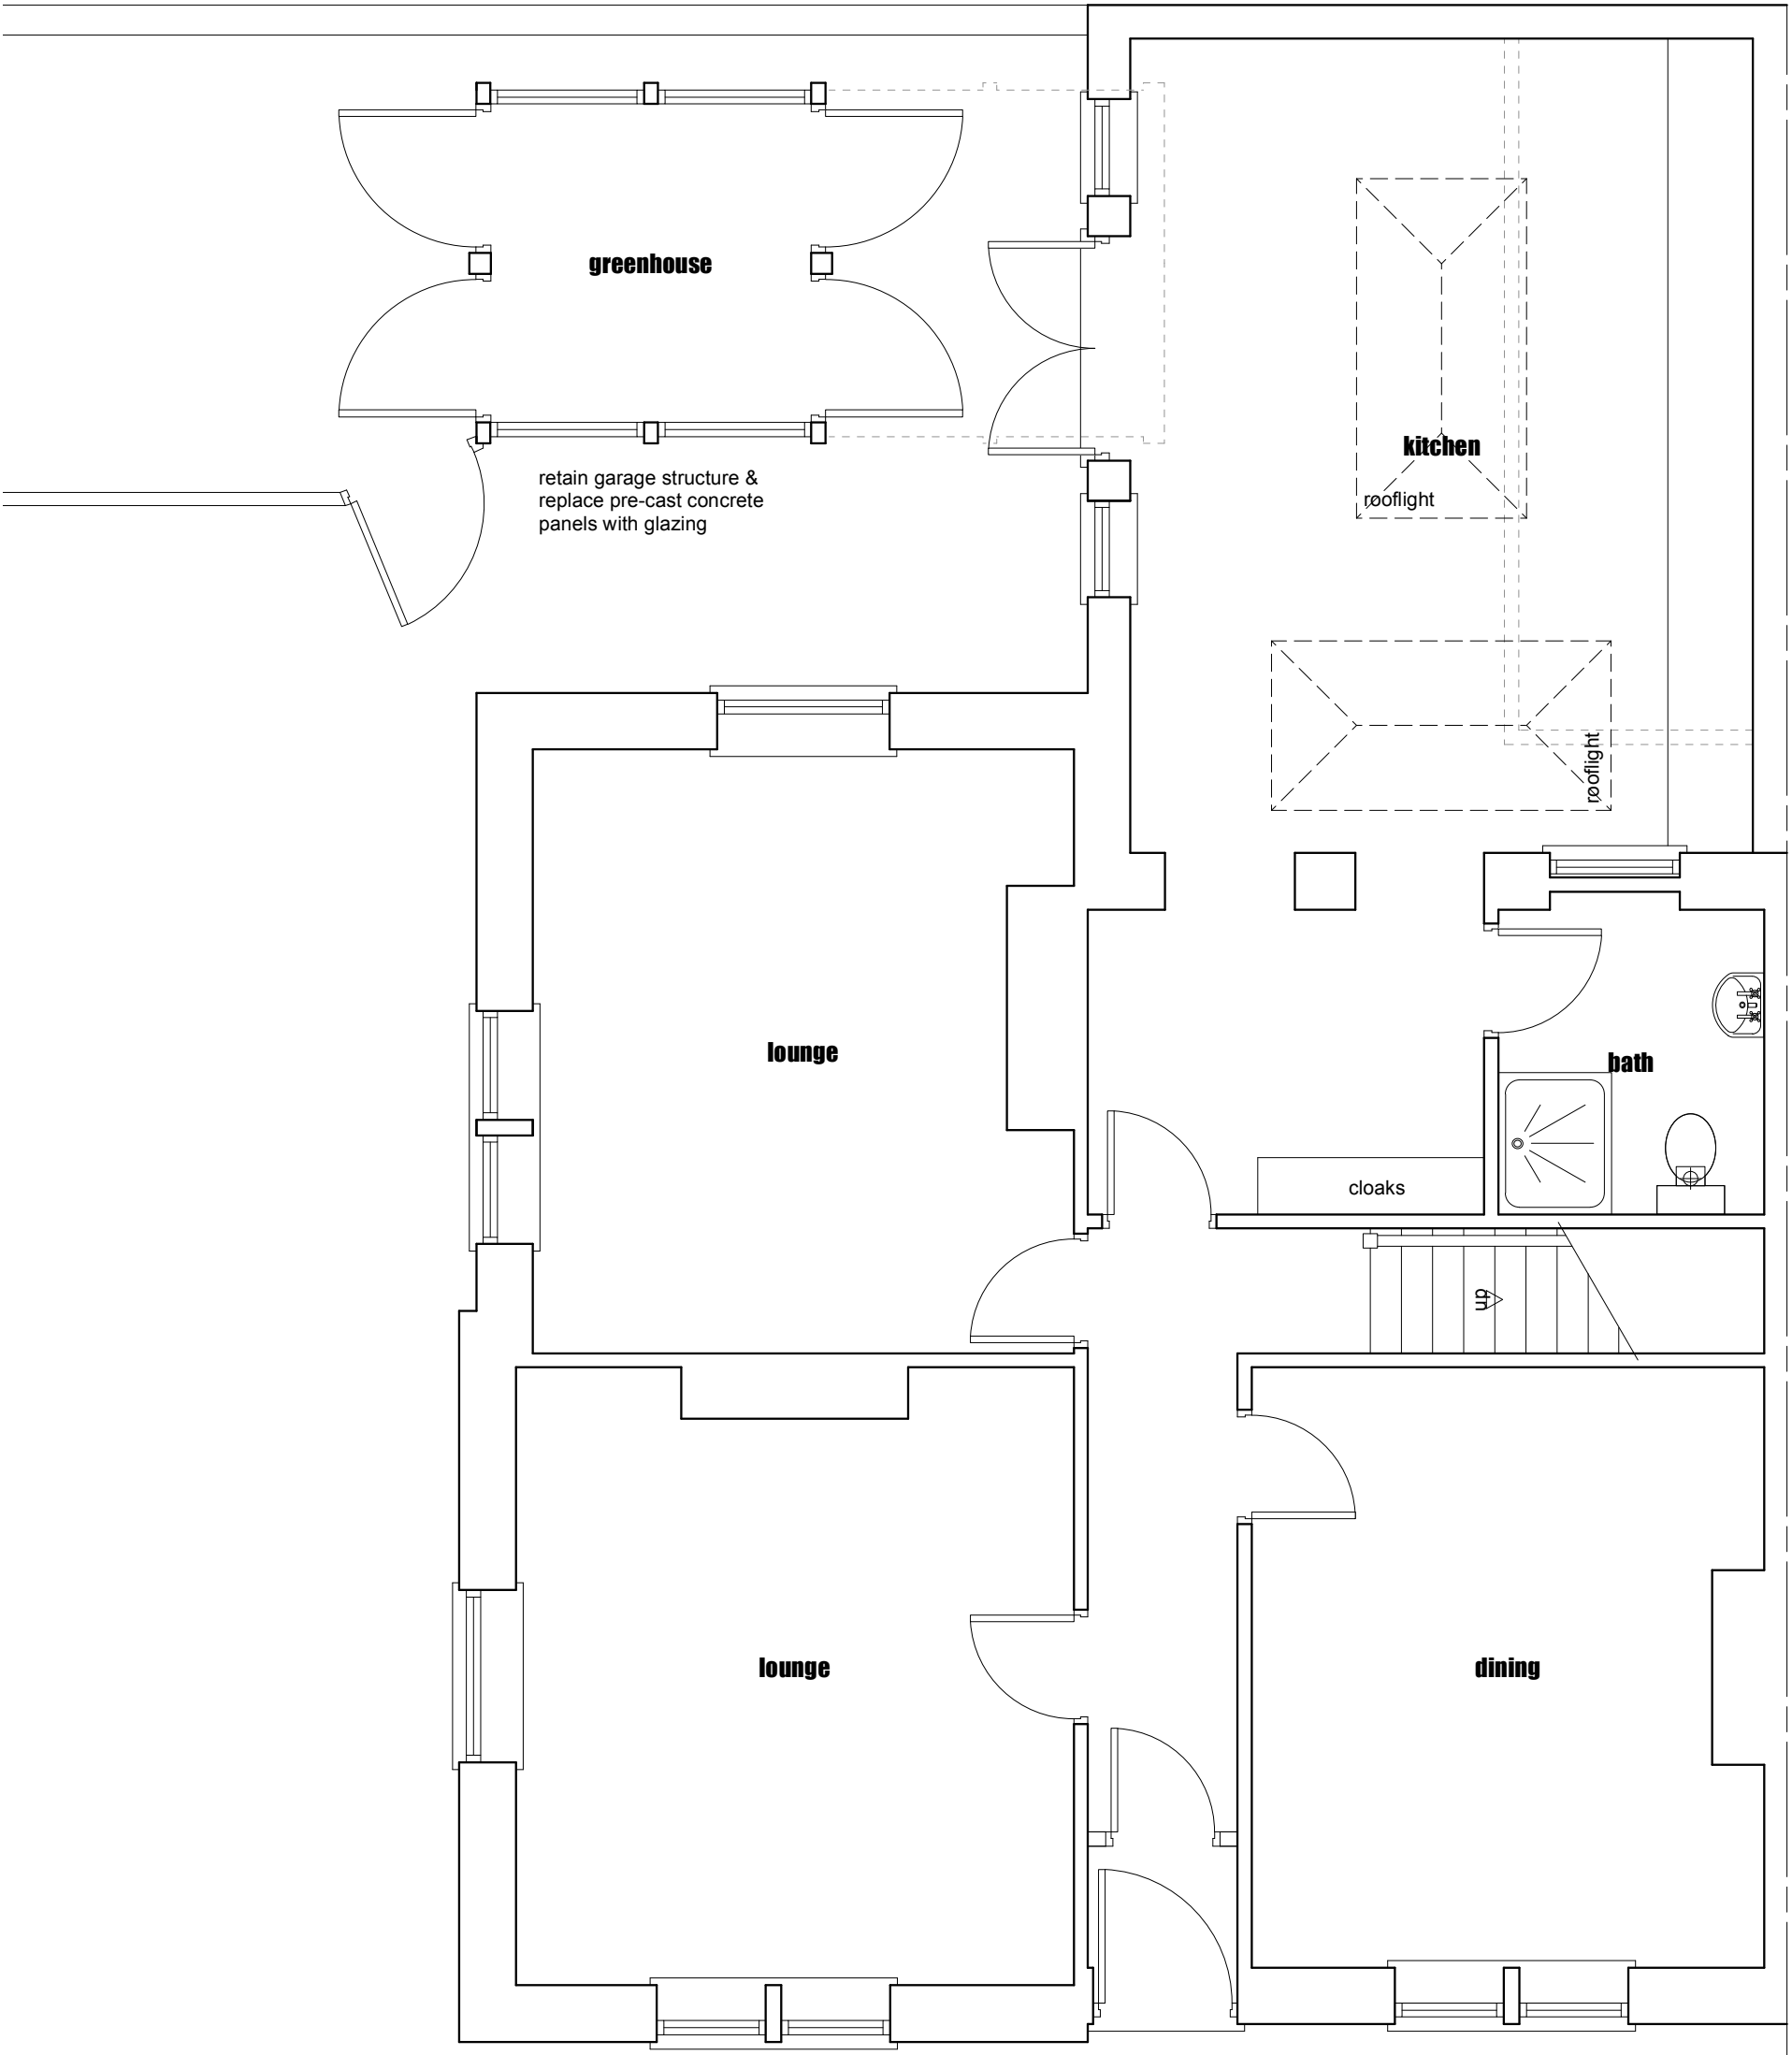

PROPOSED GROUND FLOOR PLAN 1:50

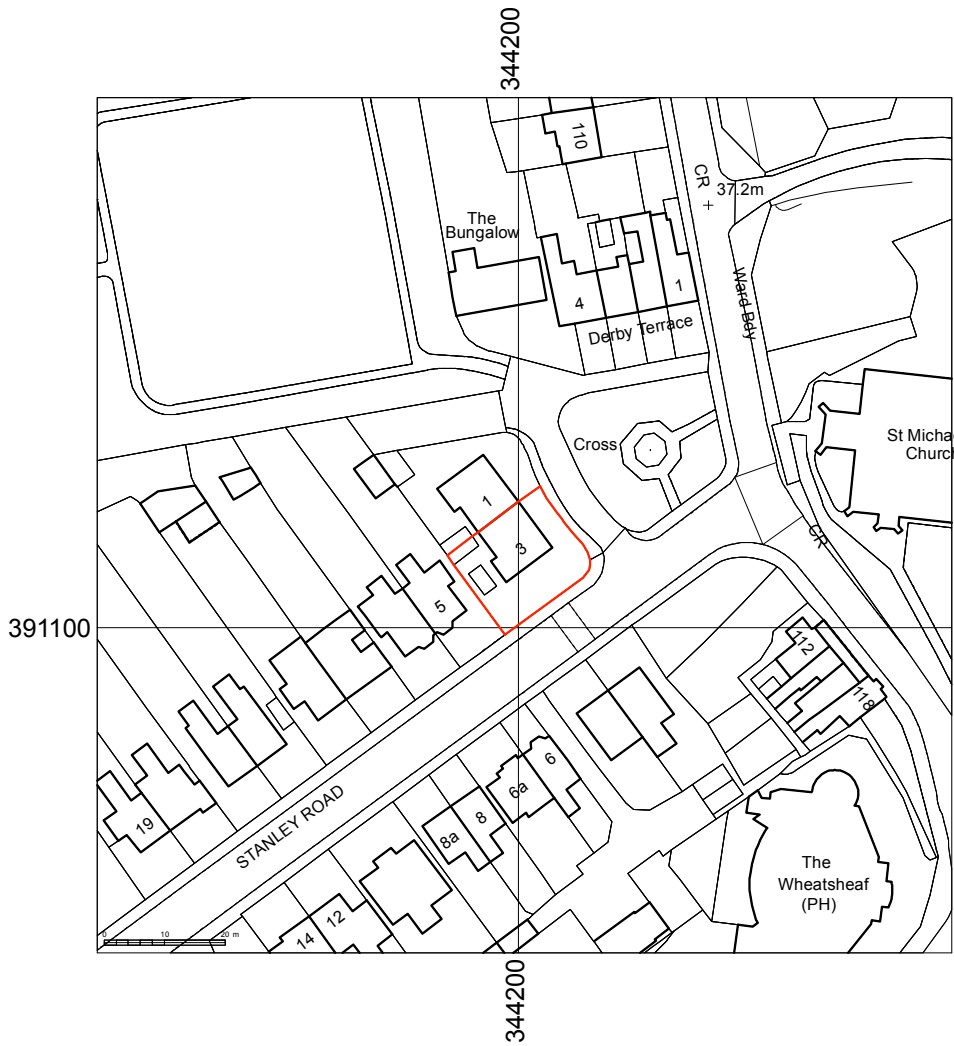

SITE LOCATION PLAN 1:1250

Structural information, steelwork sizes and foundation details are for information only and must not be constructed on site prior to approval & calculation by a structural engineer.				
revision				date