






1 Site - Block Plan
1 : 500

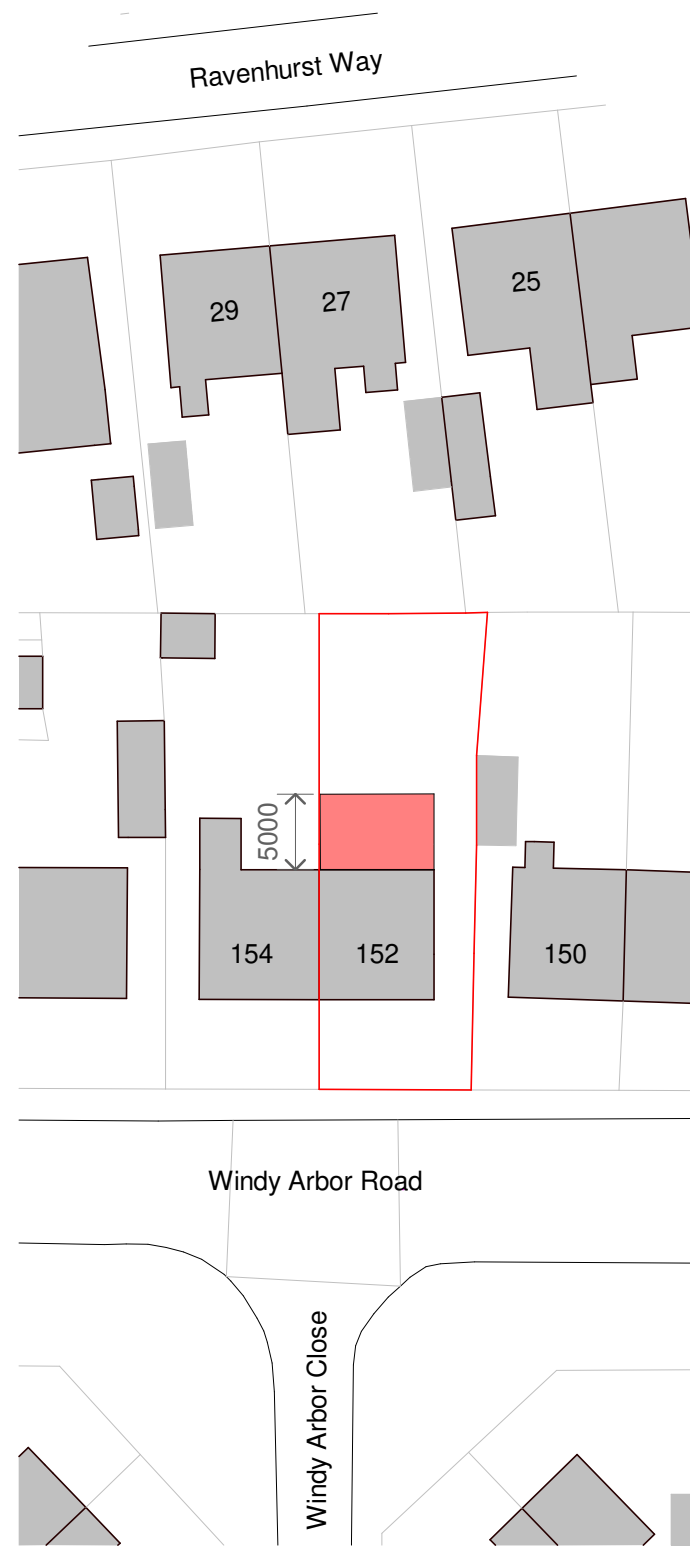



4 Site - Block Plan Proposed
1 : 500

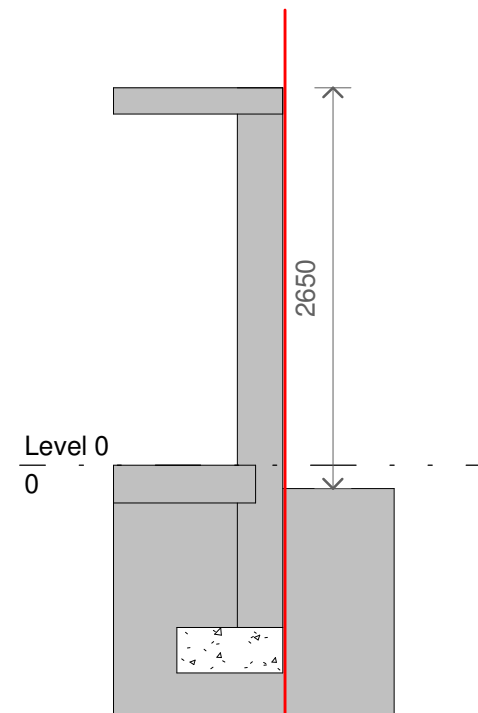

3 Prior Approval Section
1 : 50

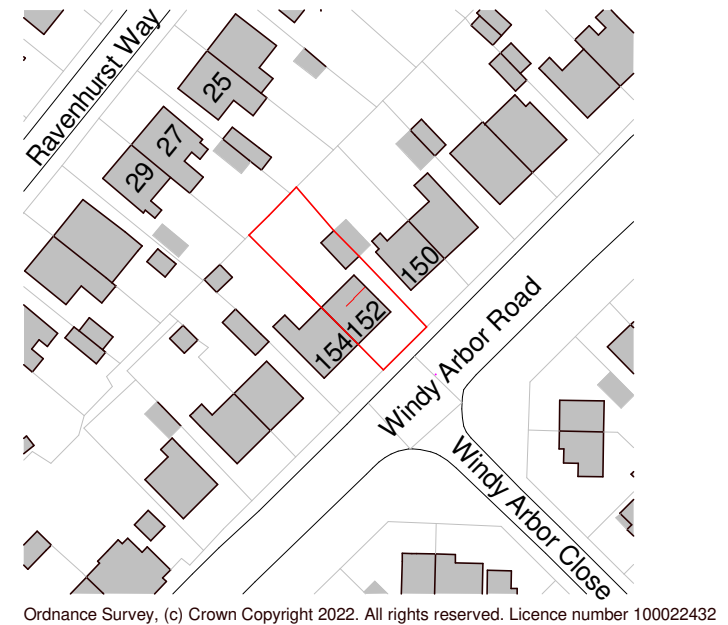



2 Site - Location Plan
1 : 1250

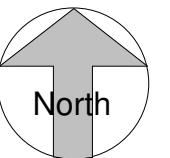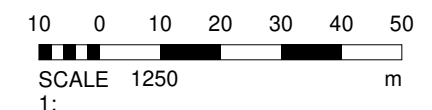

Legend - Boundaries

Site Boundary

Site Ownership

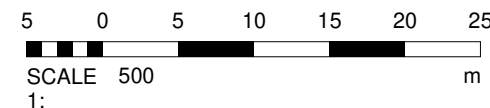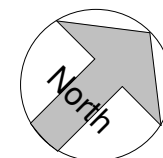

Site Boundary determined using OS DATA

PROJECT 152 Windy Arbor Road, Whiston		PROJECT NUMBER GSS22123			DRAWING NUMBER 001		REV 2	2 1 No.	Lower Height Revised Description	13/01/23 30/11/2022 Date	 S T U D I O S www.goldsketch.co.uk info@goldsketch.co.uk 0161 792 9595
TITLE Site - Location and Block Plan PRIOR APPROVAL		DRAWN BY	CHECKED BY	DATE	SCALE (@ A1)	STATUS PLANNING					
CLIENT Brooks		CB	SG	25/112019	As indicated						
NOTES © COPYRIGHT : ALL RIGHTS RESERVED. THIS DRAWING MUST NOT BE REPRODUCED WITHOUT PRIOR WRITTEN CONSENT. DRAWING TO BE USED FOR THE STATUS INDICATED ONLY. ALL DIMENSIONS AND SETTING OUT SHALL BE CHECKED AND CONFIRMED ON SITE. ANY DISCREPANCIES TO BE REPORTED TO THE DESIGNER PRIOR TO THE COMMENCEMENT OF ANY WORK. ALL WORK AND MATERIALS TO BE IN ACCORDANCE WITH CURRENT STATUTORY LEGISLATION, RELEVANT CODES OF PRACTICE AND BRITISH STANDARDS. ALL DIMENSIONS ON THIS DRAWING ARE IN MILLIMETRES (UNLESS OTHERWISE STATED).											