




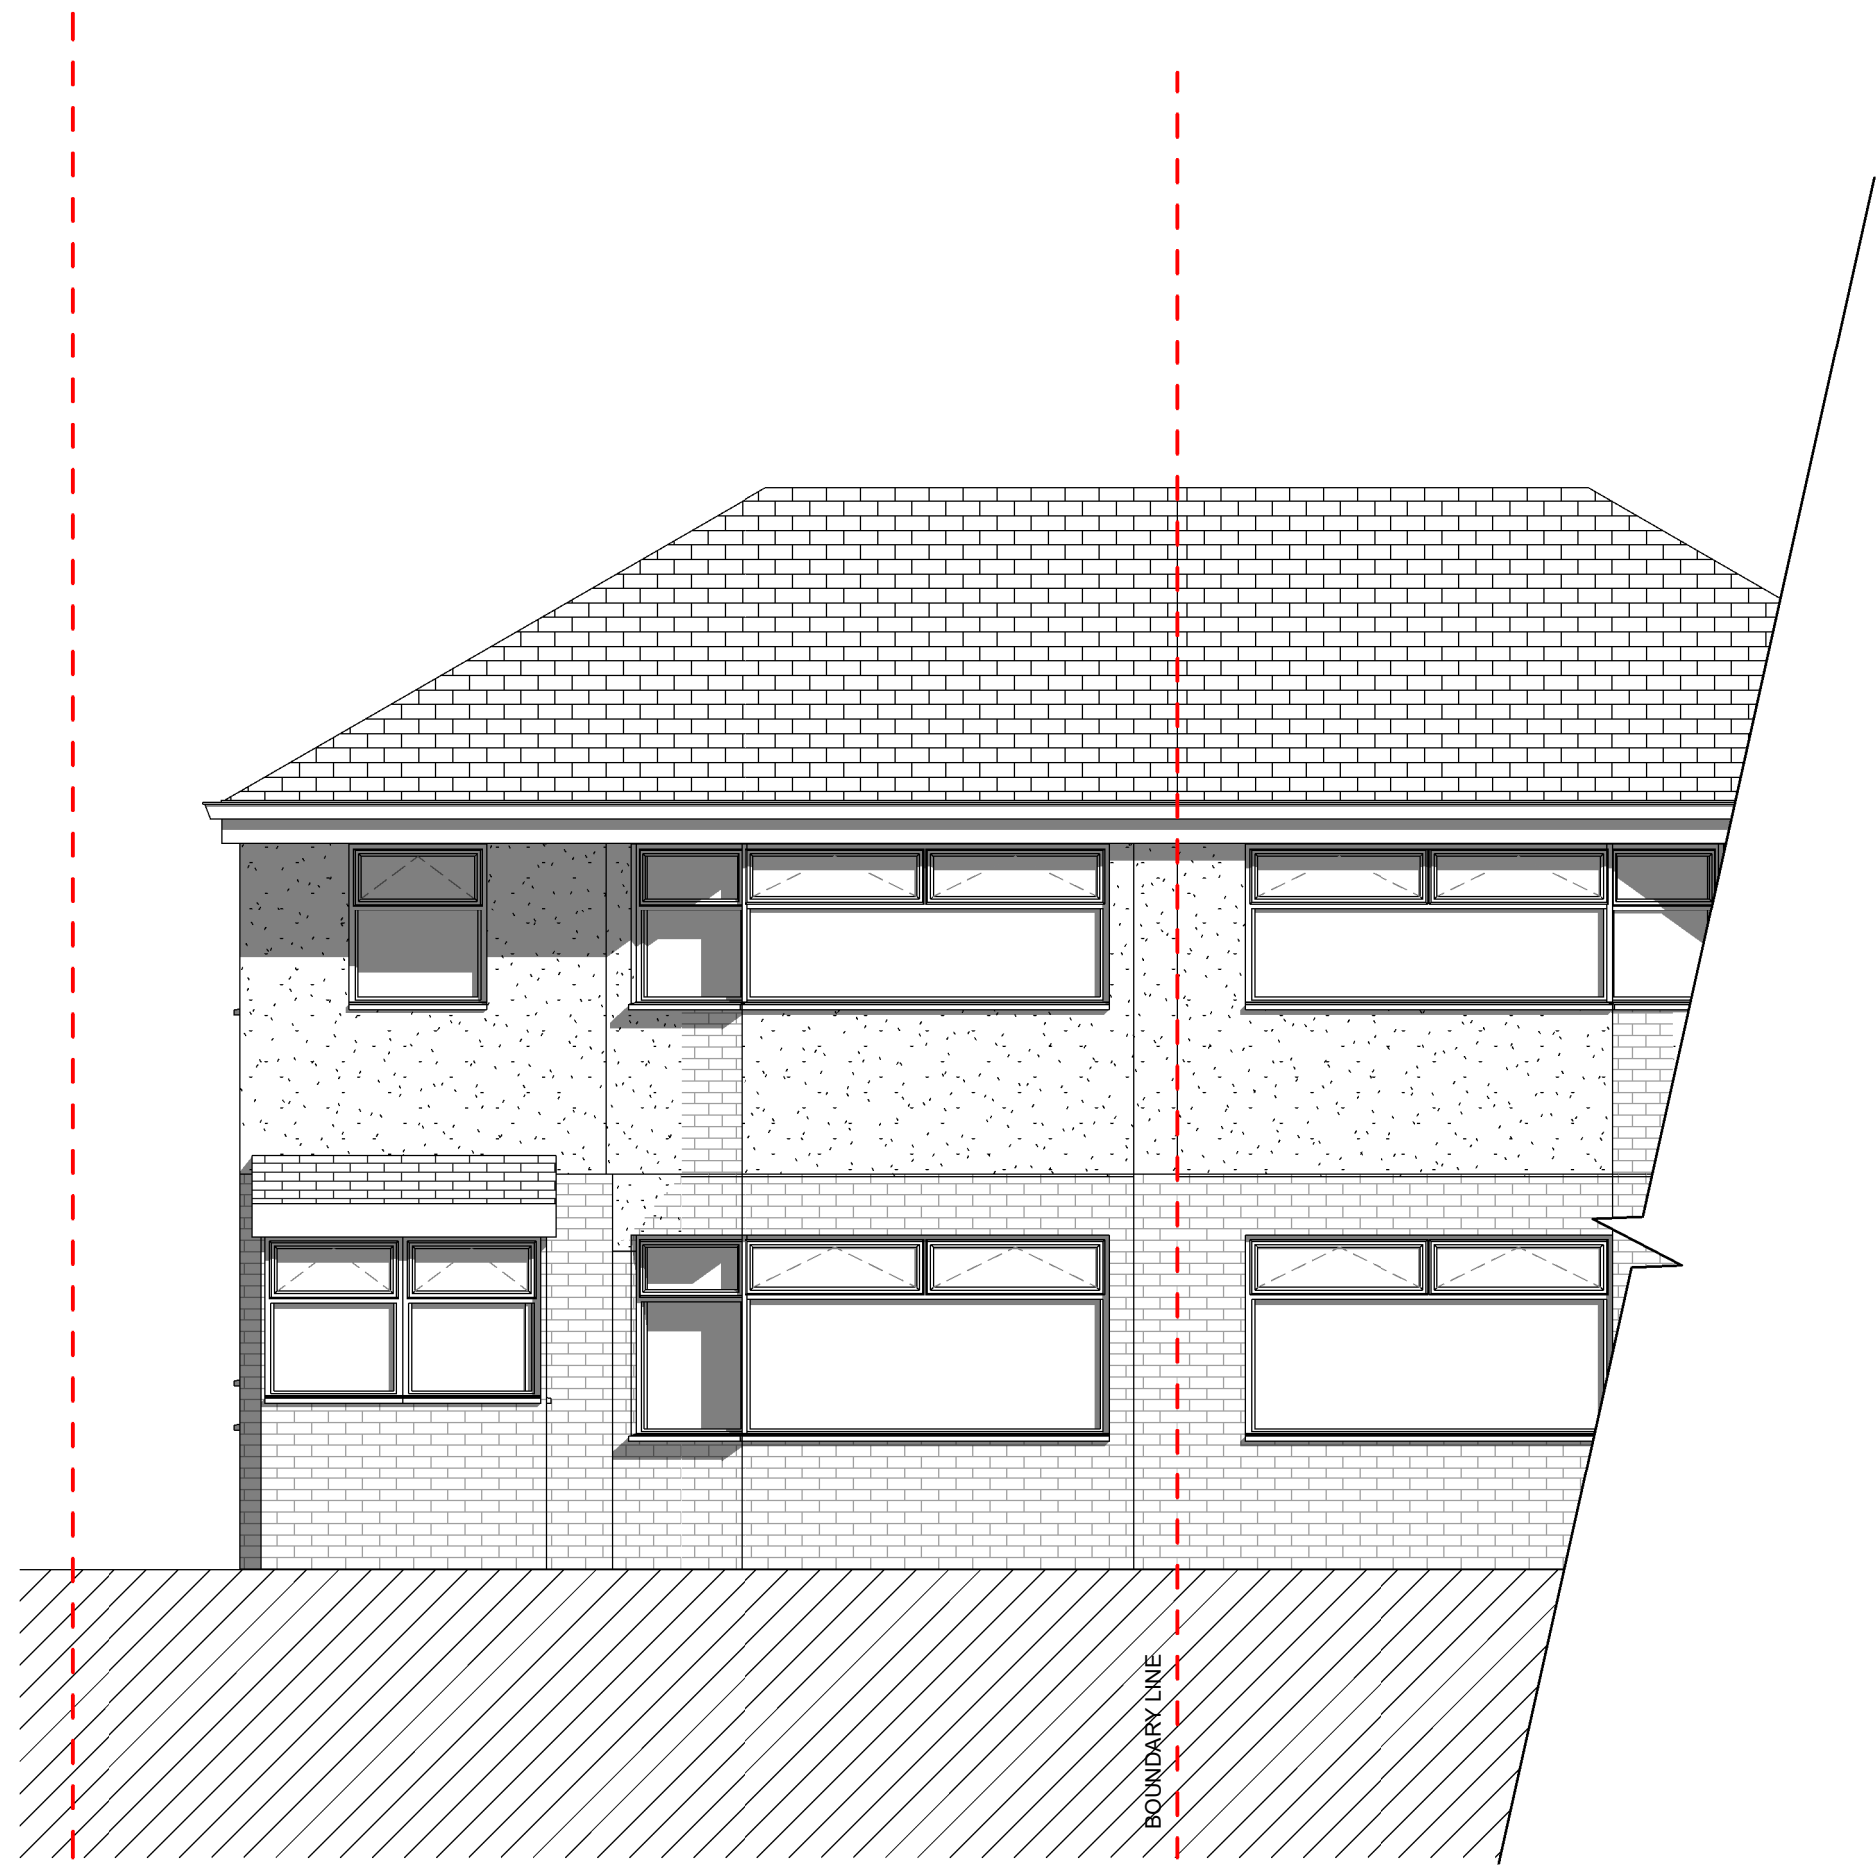


Existing Front Elevation
1 : 50

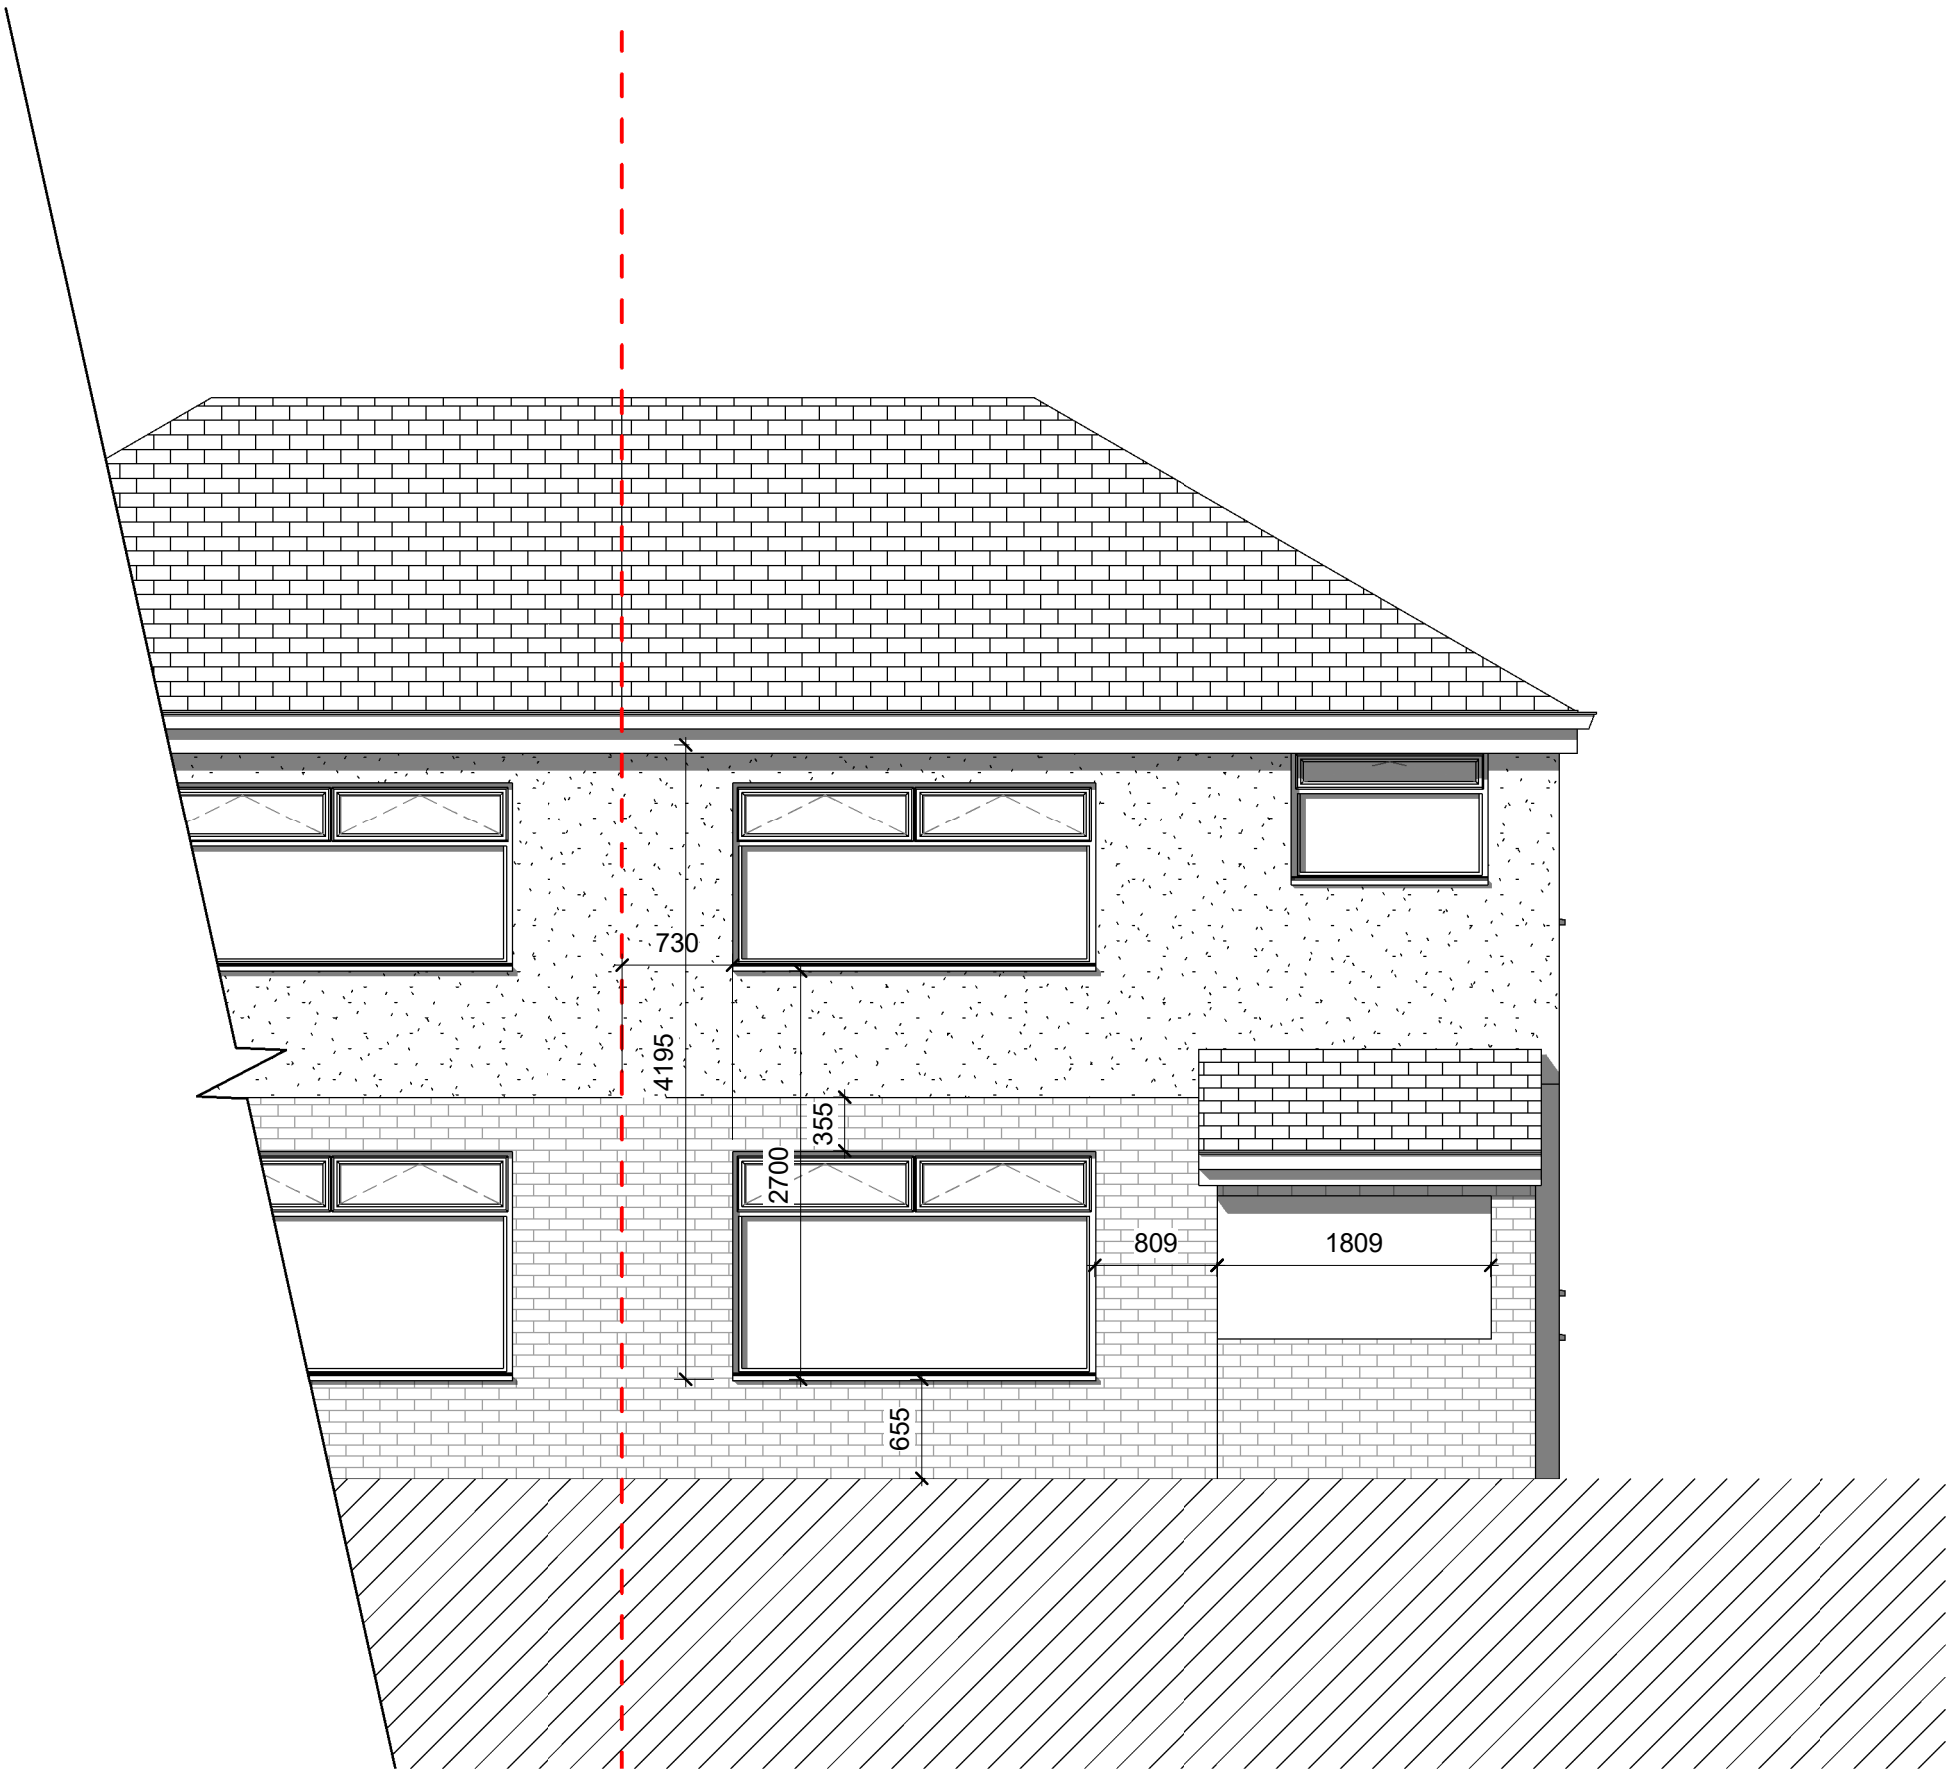

Existing Rear Elevation
1 : 50

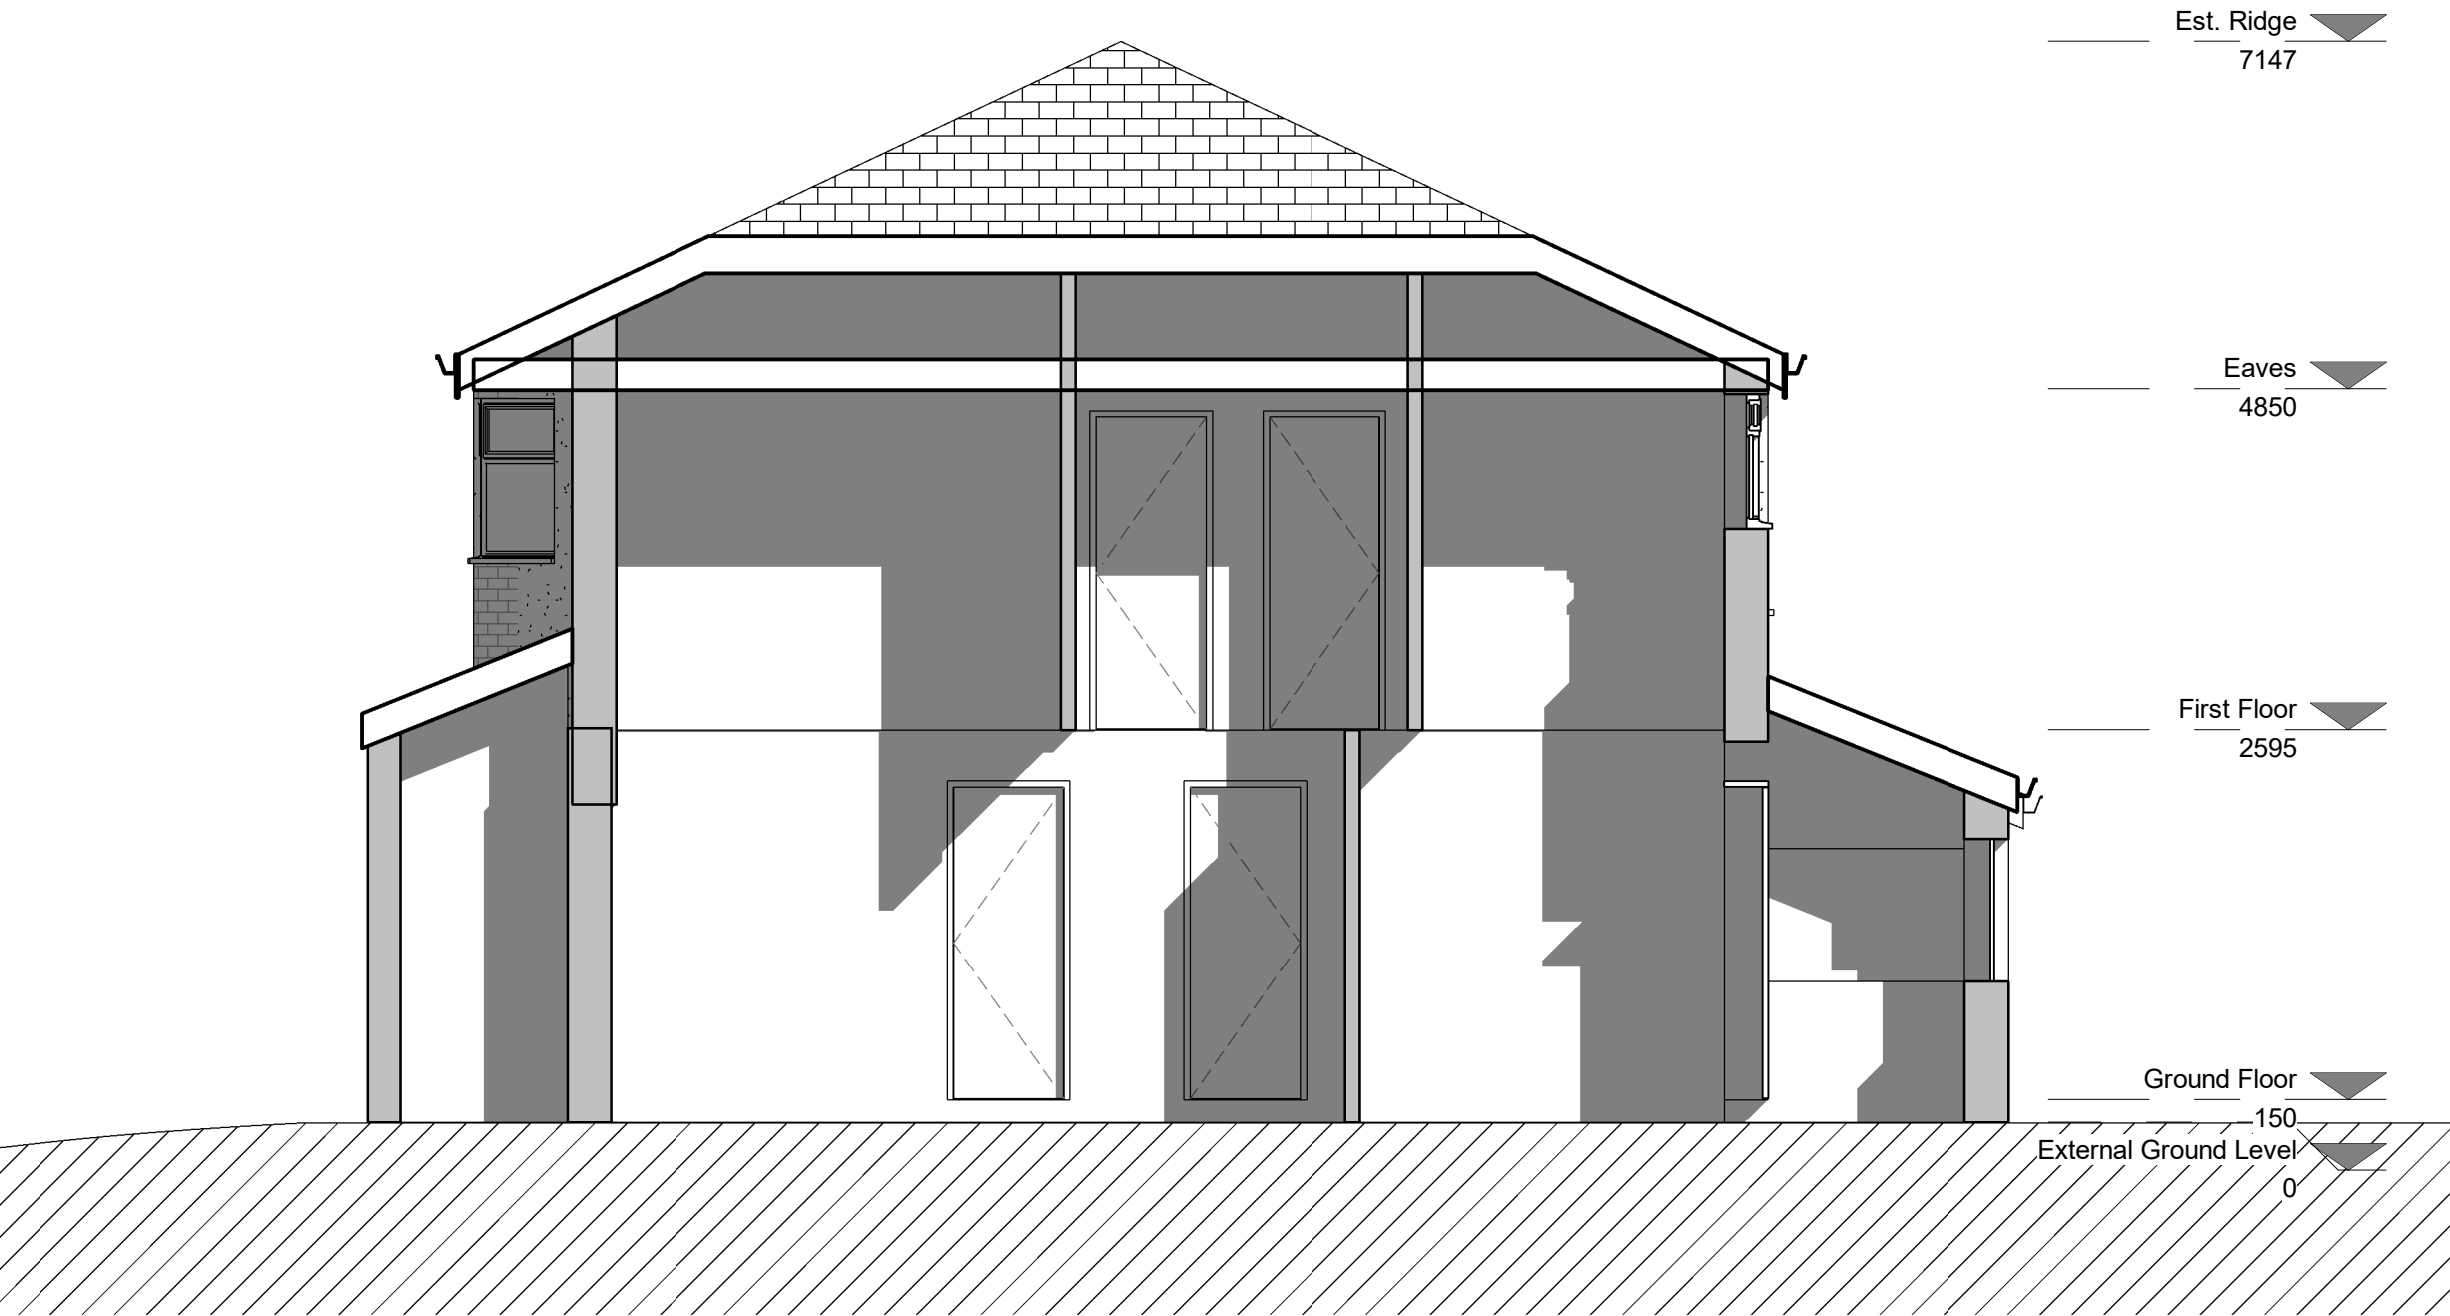

Existing Side Elevation
1 : 50

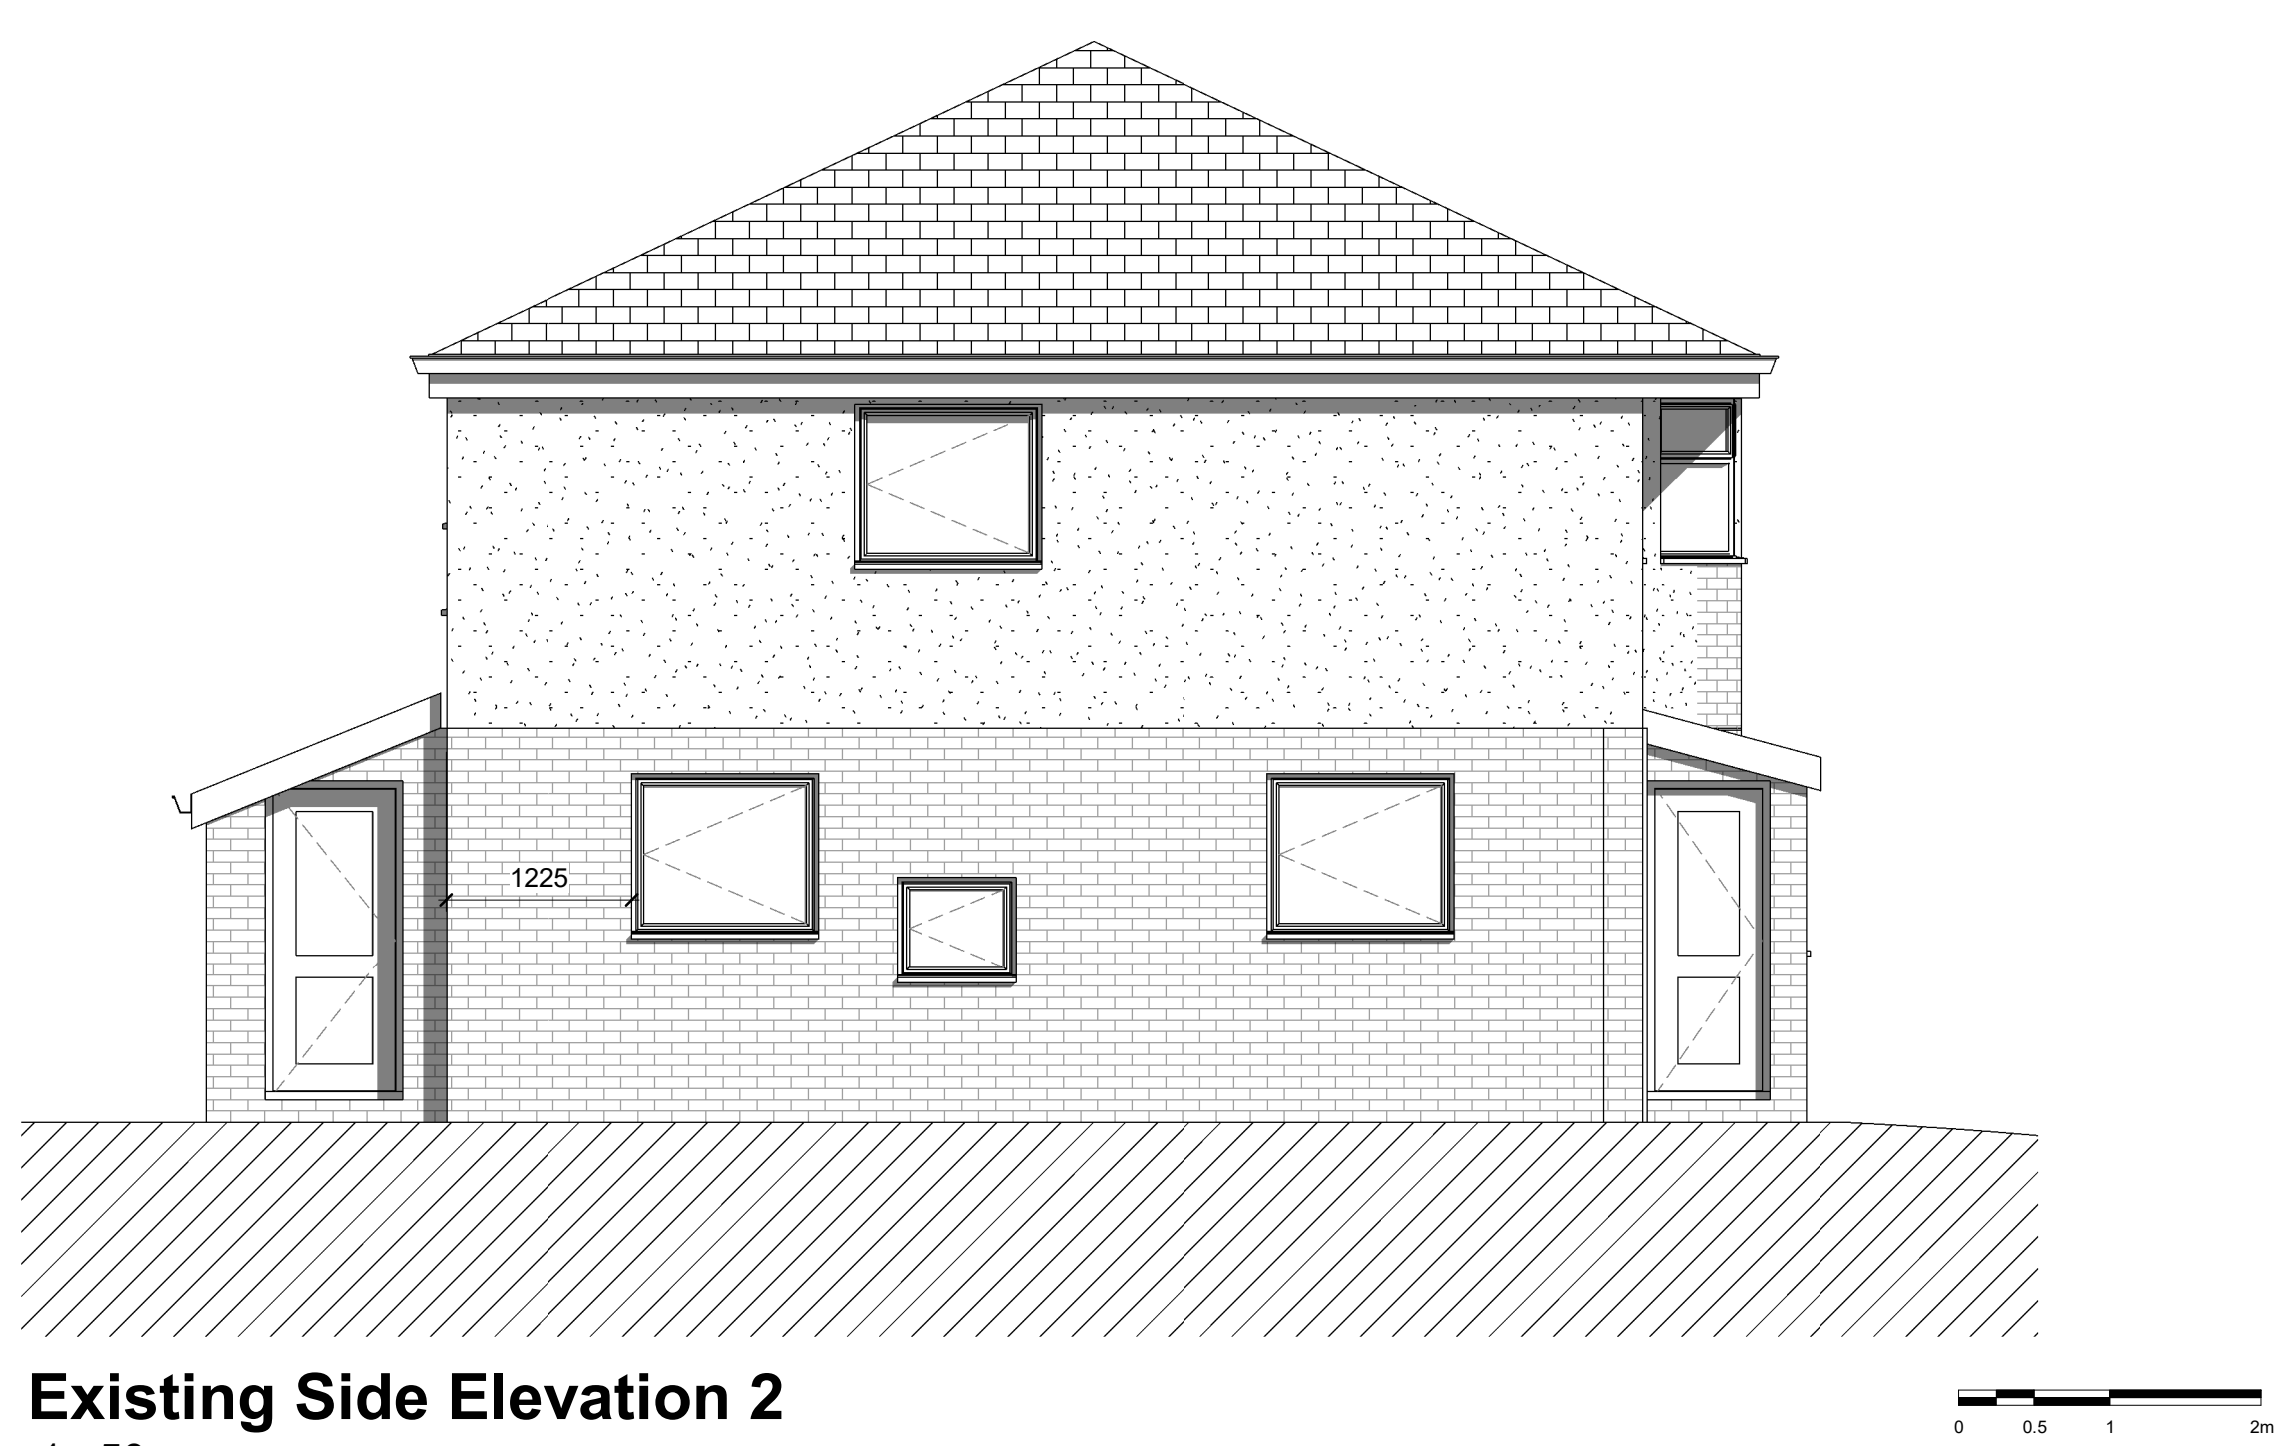


Existing Side Elevation 2
1 : 50

Notes

Revision History

No.	Description	Date
2	Ammended based on planners comments	24/12/22
1	Issued for Planning	24/11/22

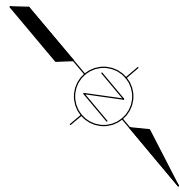

Project	11 Rowan Grove
Client	N/A
Title	Existing Elevations
Number	CROSS037-01-01-001
Scale	1 : 50@ A1
Revision	2
Status	PLANNING
Date	24/12/22