



Revision History


No.	Description	Date
2	Ammended based on planners comments	24/12/22
1	Issued for Planning	24/11/22

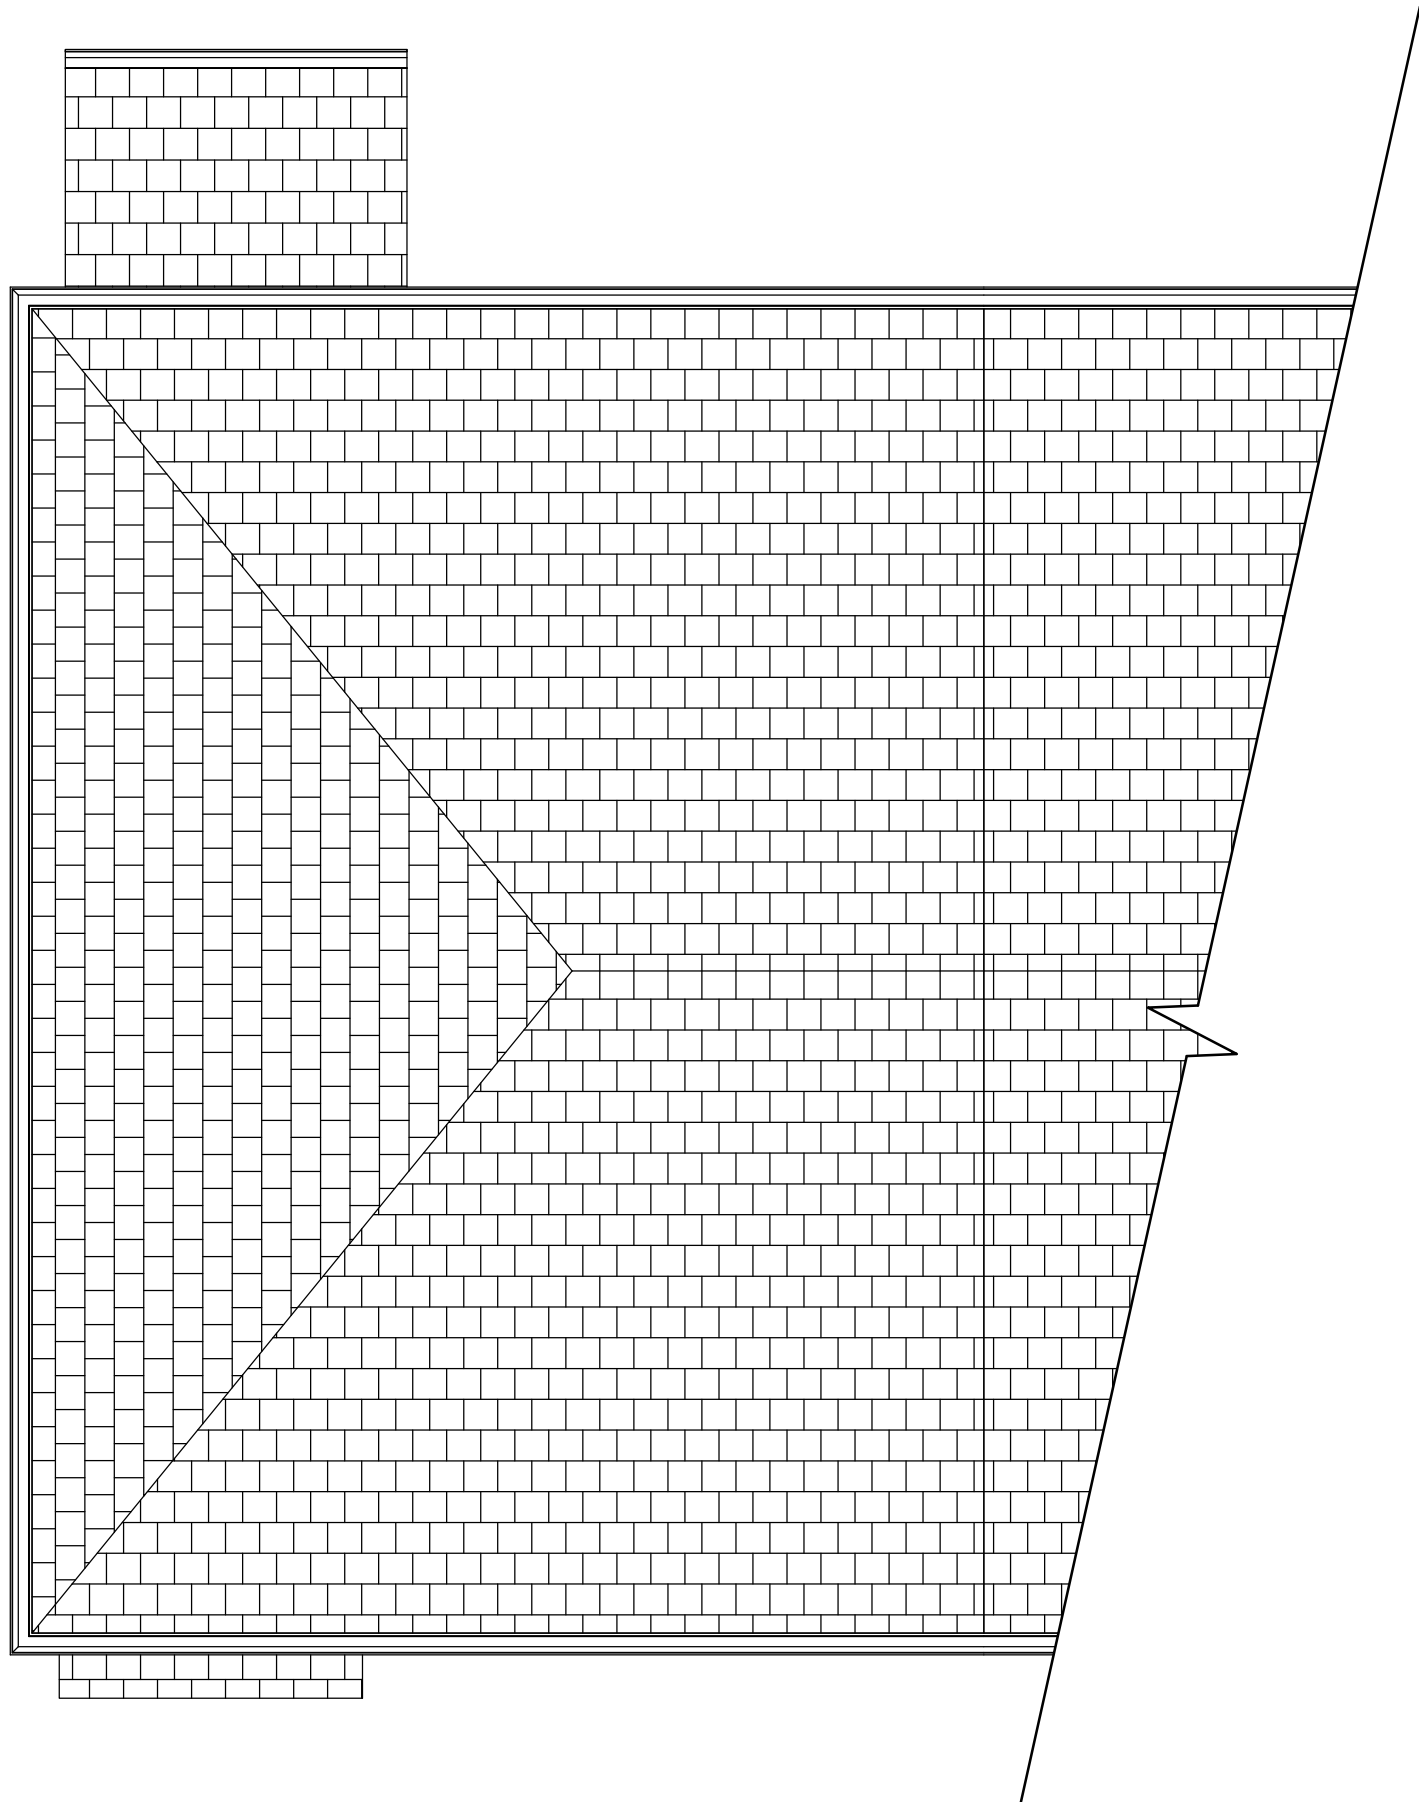



Existing Roof Plan
1 : 50

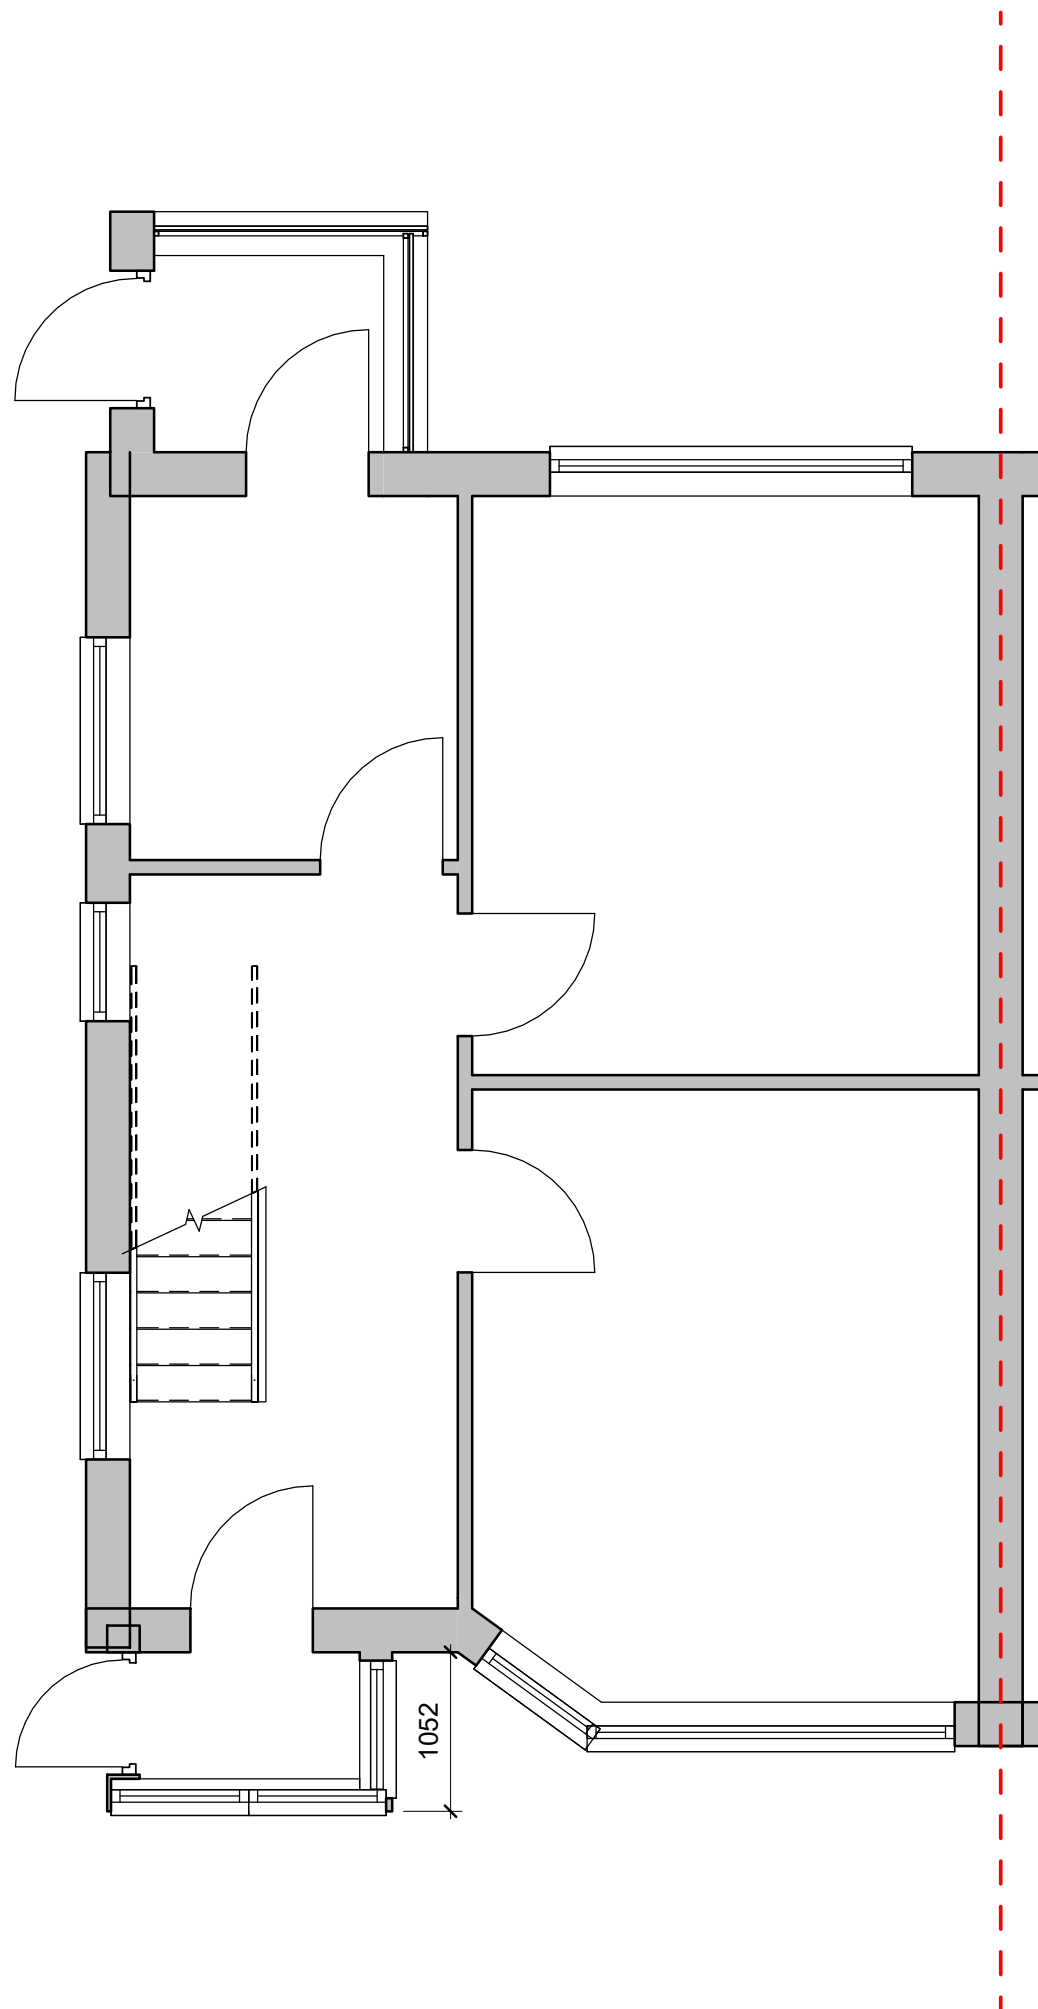

Existing Ground Floor
1 : 50

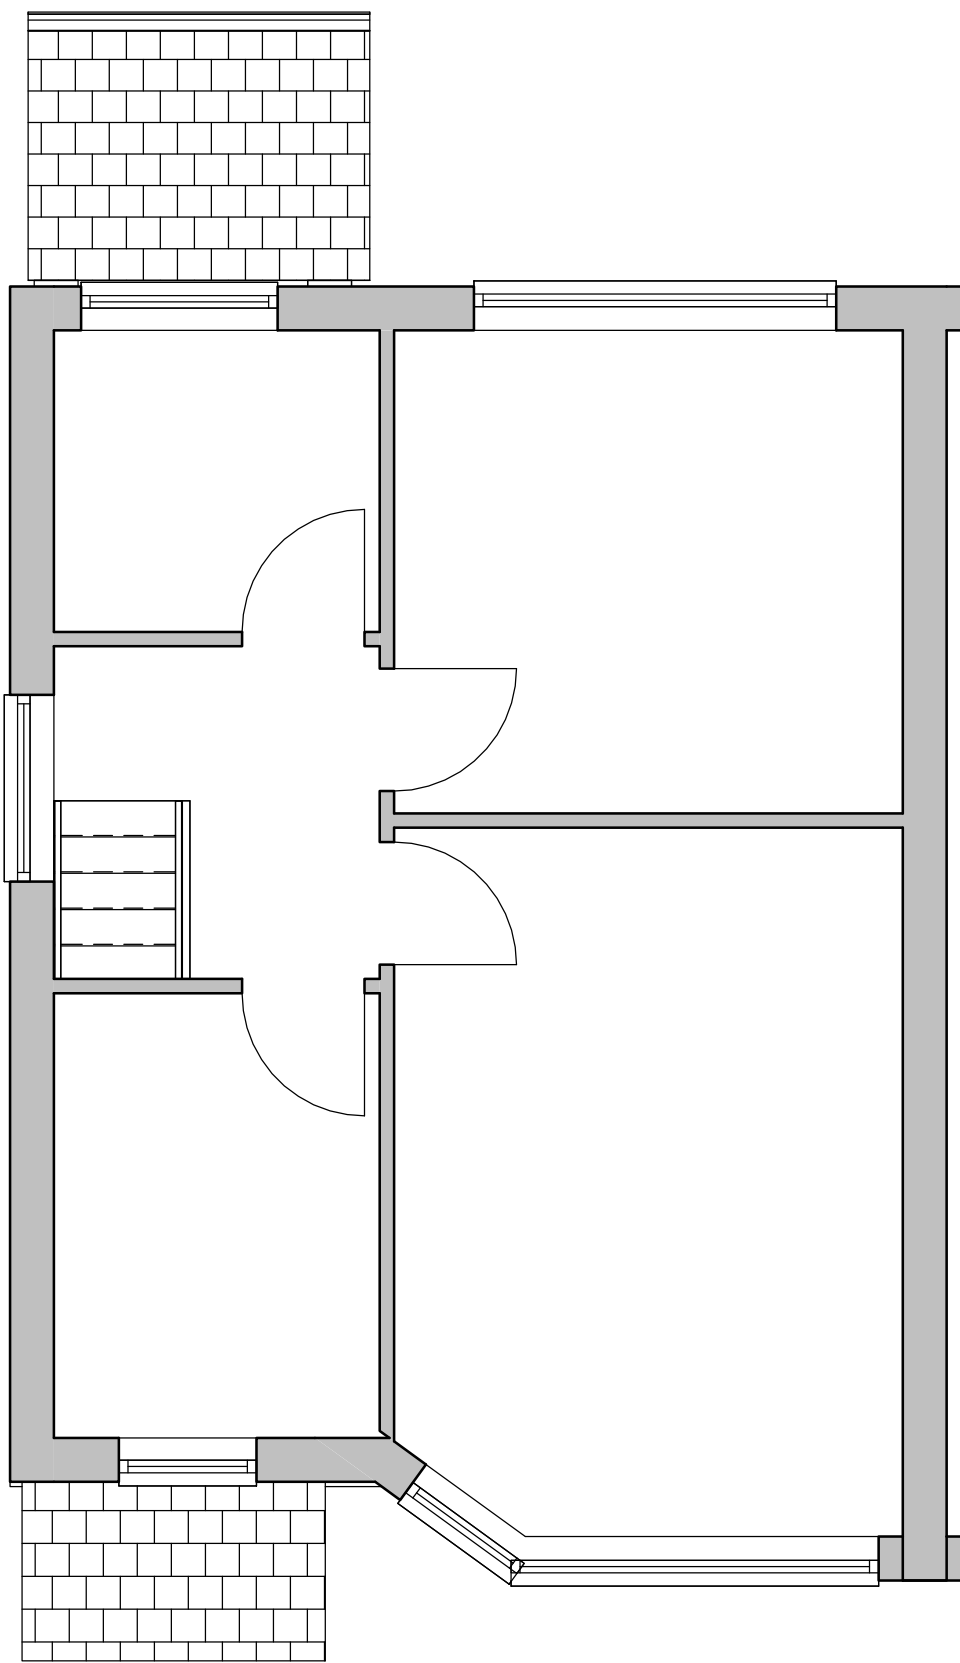

Existing First Floor
1 : 50

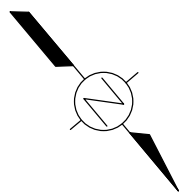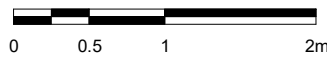

Project	11 Rowan Grove
Client	N/A
Title	Existing Plans
Number	CROSS037-01-01-003
Scale	1 : 50@ A1
Revision	2
Status	PLANNING
Date	24/12/22