




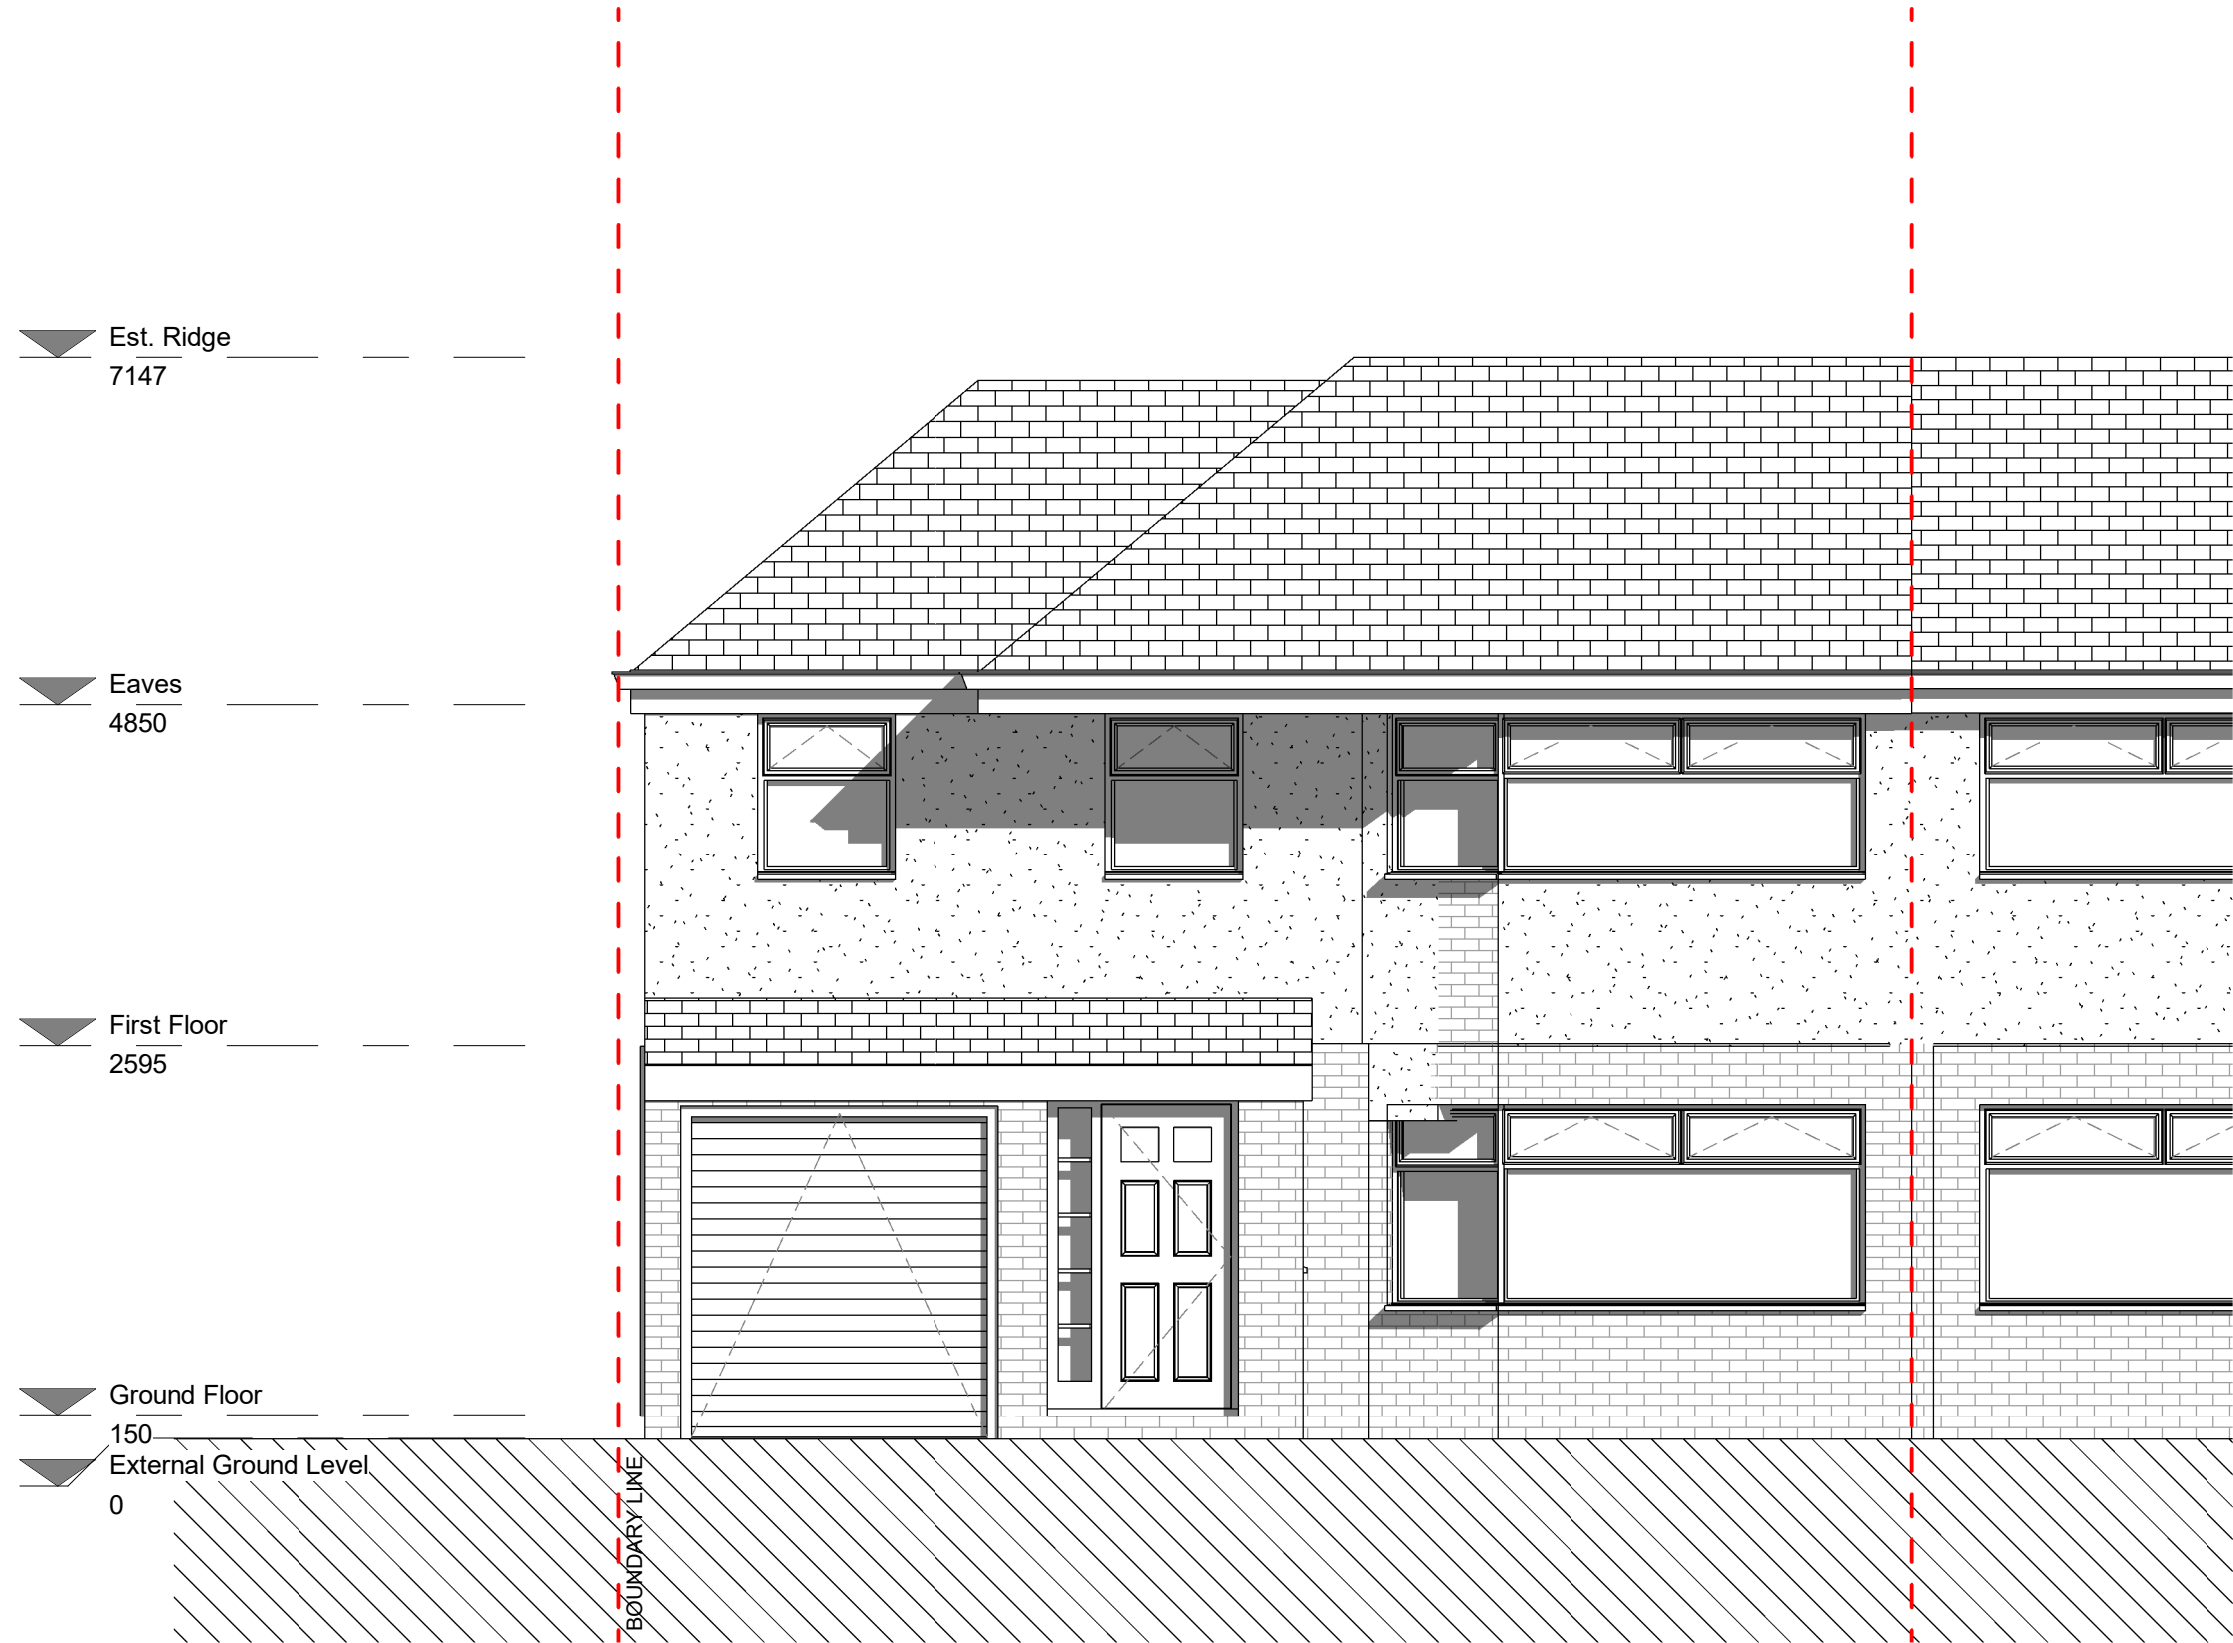


Proposed Front Elevation
1 : 50

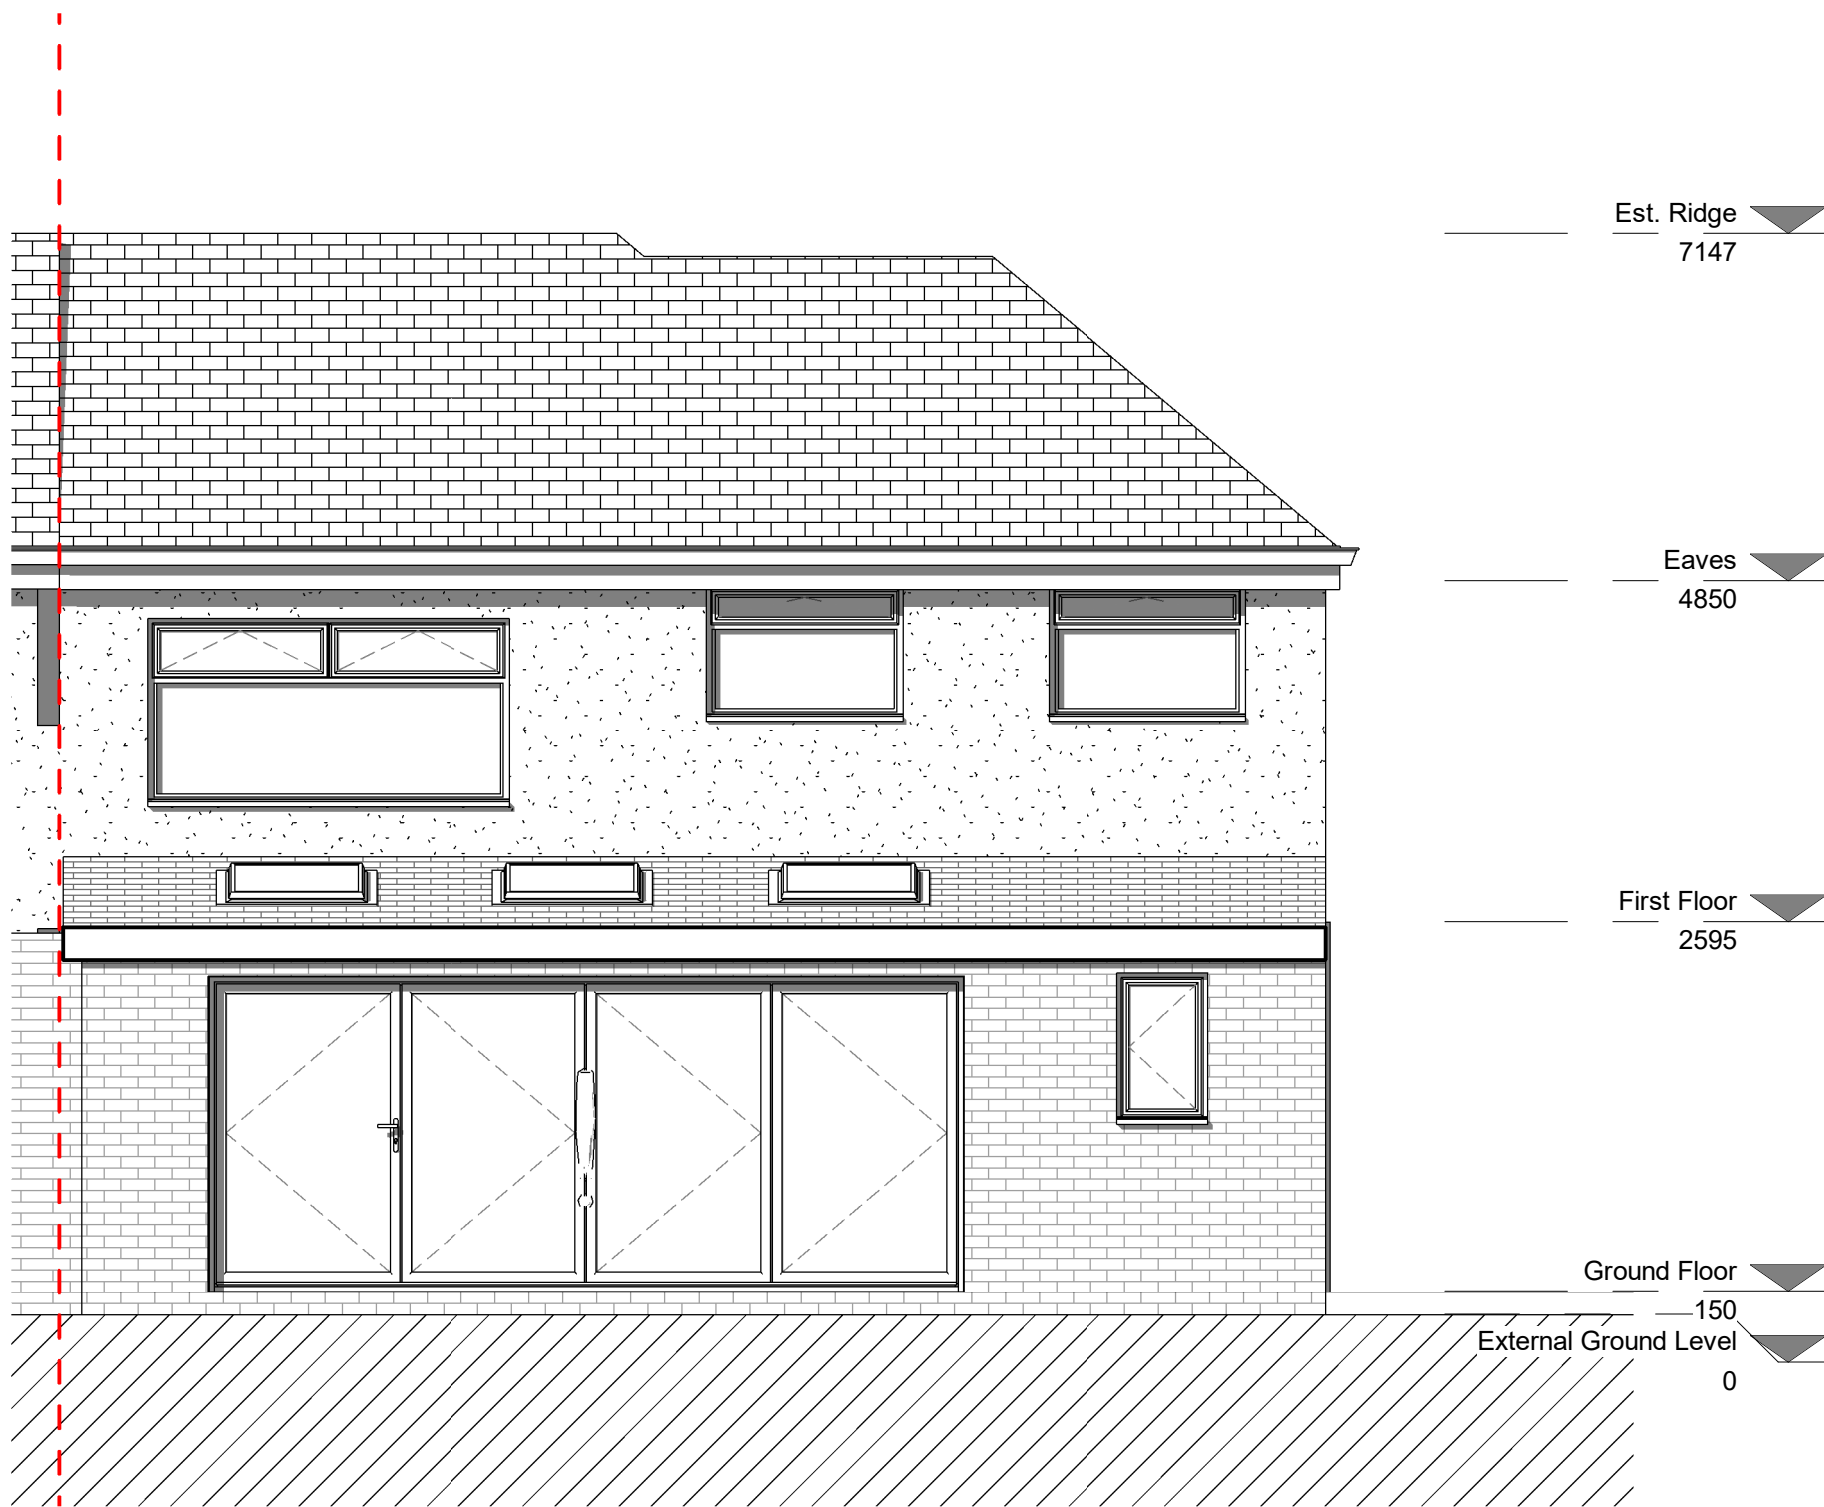

Proposed Rear Elevation
1 : 50

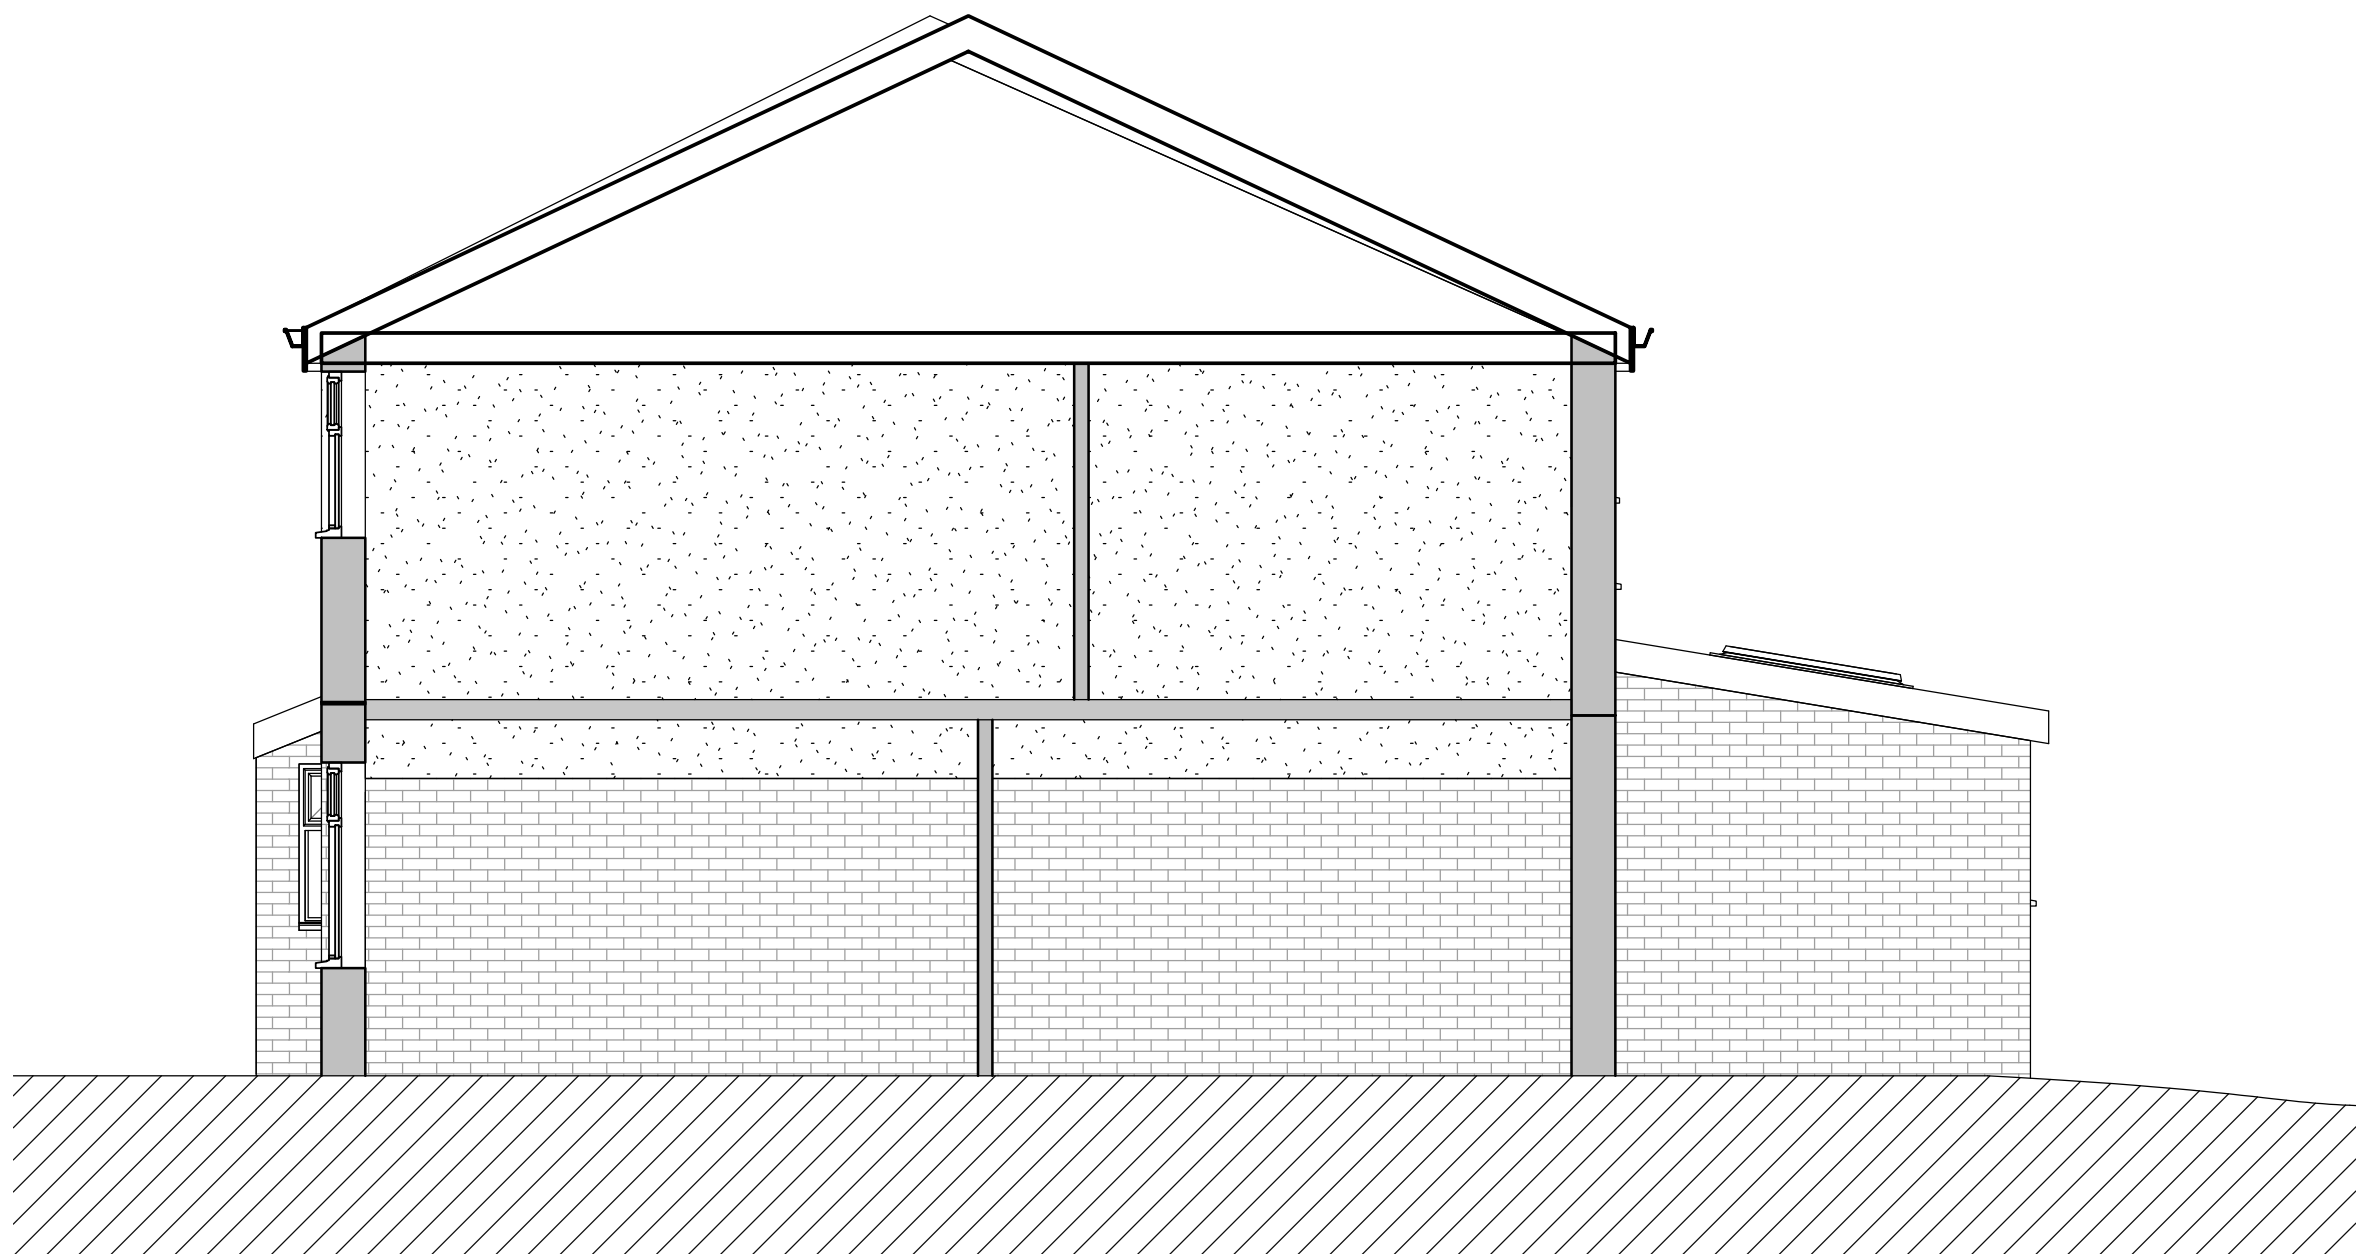

Proposed Side Elevation 2
1 : 50

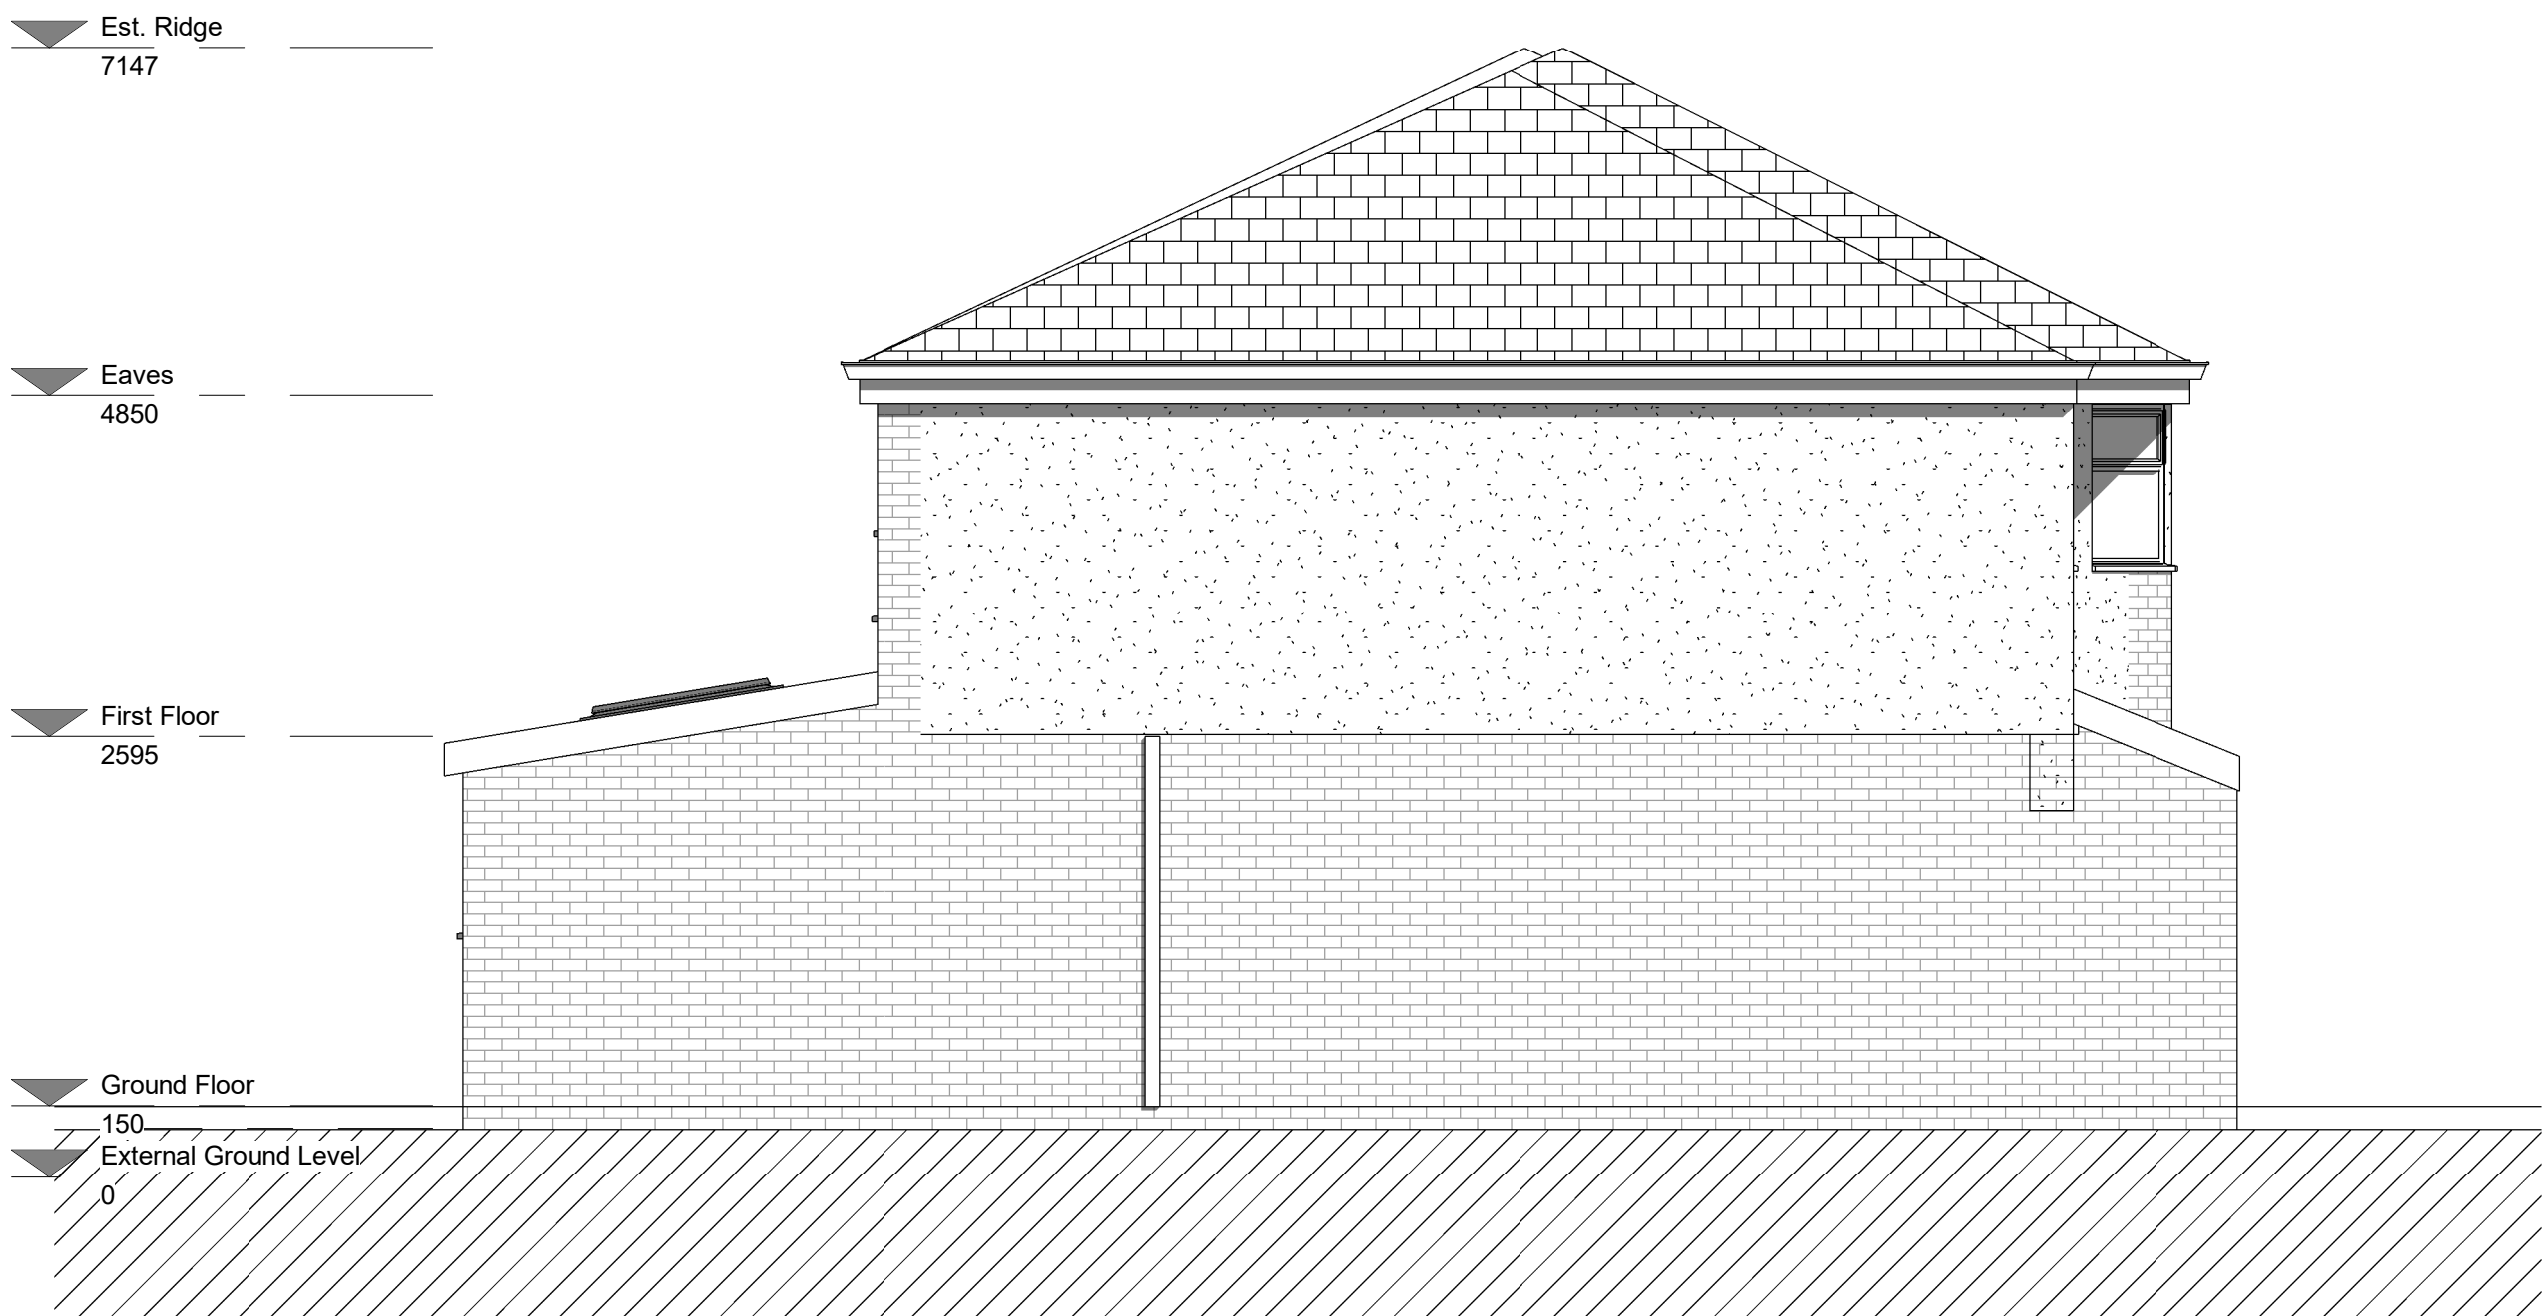


Proposed Side Elevation
1 : 50

Notes

Revision History

No.	Description	Date
1	Issued for Planning	24/11/22

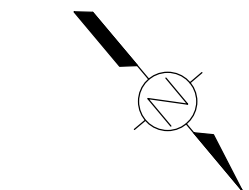

Project	11 Rowan Grove
Client	N/A
Title	Proposed Elevations
Number	CROSS037-01-01-004
Scale	1 : 50@ A1
Revision	1
Status	PLANNING
Date	24/11/22