


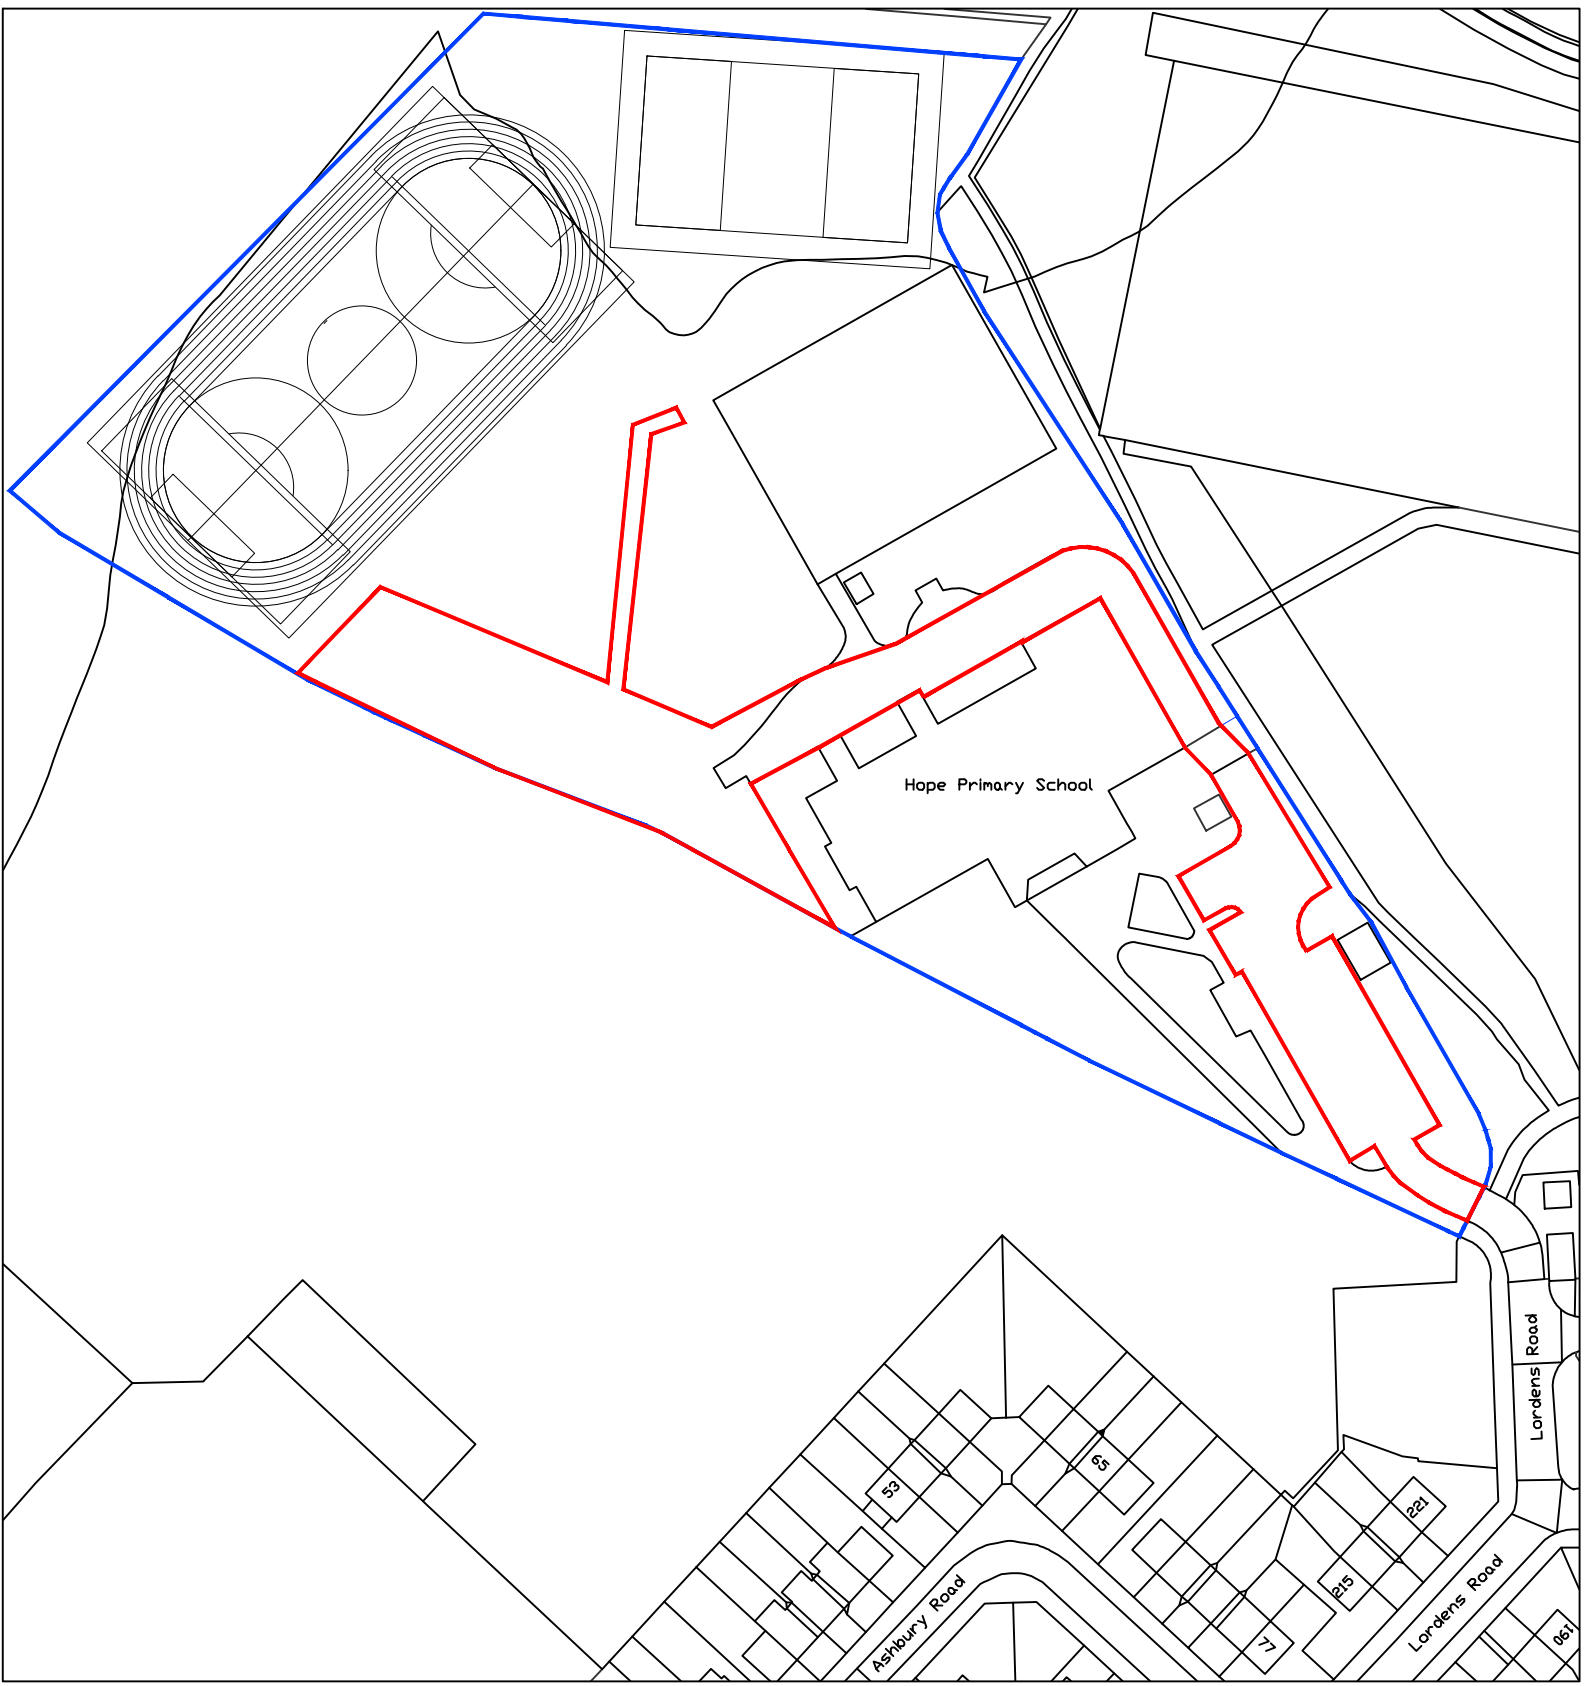

-	-	-	-	-	-
Rev	Amendments	Dwn	Ck	Date	
PLANNING ISSUE			WS3		
 PROPERTY & CONSTRUCTION CONSULTANTS Claire Court Oriol Road Booths Liverpool L20 7AD Tel No: (0151) 944 2030 Fax No: (0151) 944 1625 E-mail: cs@cunliffes.com  RIBA Chartered Practice  RICS		Client Hope Primary School Huyton		Drawing Title Location Plan	
		Project Title Proposed External Classrooms		Drawn	Checked
				Date	
SCALE		1:1250 @ A1			
DWG No.	7273-HPR-CUN-XX-XX-DR-A-1000	STATUS	S1	REVISION	P01