



Abbr	Species	Pot Size	Height	Habit	Number
PHOFRR	Photinia x fraseri 'Red Robin'	70L	225-250cm	Std: 12-14cm girth	26
					Total:26

Single Species Hedgerows		Pot Size	Height	Habit	Density	Number
Abbr	Species					
LAVANVE	<i>Lavandula angustifolia</i> 'Vera'	10L	30-40cm	Bushy	0.35Ctr	445
PRULU	<i>Prunus lusitanica</i>	10L	80-100cm	Bushy	0.4Ctr	2328
Total :						2773

 Native Hedgerow Mix	Abbr	Species	Supply	Height	Density	Number
CORAV		<i>Corylus avellana</i>	BR	60-80cm	0.4Cr Triple Staggered at 0.25m offset	327
CRAMON		<i>Crataegus monogyna</i>	BR	125-150cm	0.4Cr Triple Staggered at 0.25m offset	1089
ILEAQ		<i>Ilex aquifolium</i>	2L	40-60cm	0.4Cr Triple Staggered at 0.25m offset	218
PRUSP		<i>Prunus spinosa</i>	BR	60-80cm	0.4Cr Triple Staggered at 0.25m offset	327
ROSCA		<i>Rosa canina</i>	BR	40-60cm	0.4Cr Triple Staggered at 0.25m offset	66
VIBOP		<i>Viburnum opulus</i>	BR	40-60cm	0.4Cr Triple Staggered at 0.25m offset	153

[illegible]

Abbr	Species	Pot Size	Height	Habit	Density	Number
CORALS	Cornus alba 'Sibirica'	3L	60-80cm	Branched	0.8C/tr	25
CORSAME	Cornus sanguinea 'Midwinter Fire'	3L	60-80cm	Branched	0.8C/tr	25
CORSTF	Cornus stolonifera 'Flaviramea'	3L	60-80cm	Branched	0.8C/tr	25
						Total :75

Marginal / Aquatics	Abbr.	Species	Supply	Density	Area	Number
CARAC		<i>Carassius auratus</i>	Plug 100cc:	10/m ²	17,37m ²	176
EIPAL		<i>Blechnum patens</i>	Plug 100cc:	10/m ²	17,37m ²	176
GJMEF		<i>Juncus maximus</i>	Plug 100cc:	10/m ²	17,37m ²	176
IPIPS		<i>Iris pseudacorus</i>	Plug 100cc:	10/m ²	23,68m ²	235
LUNEX		<i>Juncus effusus</i>	Plug 100cc:	10/m ²	17,37m ²	176
JUNIN		<i>Juncus inflexus</i>	Plug 100cc:	10/m ²	17,37m ²	176
SAGSA		<i>Sagittaria sagittifolia</i>	Plug 100cc:	10/m ²	17,37m ²	176
SCILA		<i>Scirpus lacustris</i>	Plug 100cc:	10/m ²	17,37m ²	176
Total : 144,75m² Total : 1467						

Bulbs				
Abbr	Species	Supply	Density	Number
CROCHBP	Crocus chrysanthus 'Blue Pearl'	Bulb	25/m ²	813
CROCHB	Crocus chrysanthus 'Cream Beauty'	Bulb	25/m ²	813
GALNI	Galanthus nivalis	Bulb	25/m ²	1085
MUSARBS	Muscari armeniacum 'Blue Spire'	Bulb	25/m ²	1085
NARCA	Narcissus 'Concidiolus'	Bulb	25/m ²	813
NARTT	Narcissus 'Tete a Tete'	Bulb	25/m ²	813
				Total :5422

 Application site boundary.


 Existing vegetation. Refer to approved tree survey for exact details on tree retention and removal.

 Turf
Turf to gardens to be laid as Rolawn 'Medallion', or similar approved.

EMI General Purpose Meadow Mix, as supplied by Emorsgate Seeds (www.wildseed.co.uk) or similar approved.

Embs, seed mixture for wetlands, as supplied by Embsgore Seeds (www.wildseed.co.uk) or similar approved.

Drawing to be read in conjunction with GL1859 00 Landscape Specification & Designer's Risk Assessment.

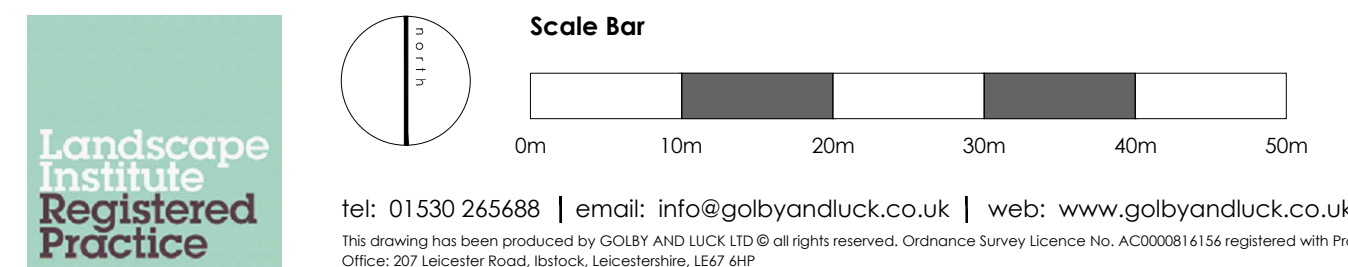

Rev	Date	Notes	By	Project
A	01/11/22	Updated to latest layout.	AD	Cherryfield Drive, Kirkby
B	10/12/22	Updated to latest layout.	AD	
C	07/01/23	Updated to latest layout.	AD	
D	07/03/24	Updated to latest layout.	AD	
E	26/10/24	Updated to latest layout. Landscape specification notes updated, please refer to drawing GL1859 05.	JW	Drawing title Landscape Proposals - Infrastructure (Sheet 4 of 5) PLANNING Status Client David Wilson Homes North West Scale 1:500 @ A0 Drawn by AD Checked by JW Reference 23/09/2022 GL1859 05E