
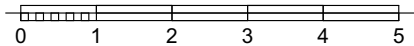


All drainage connections to be finalised on site with building inspectors.

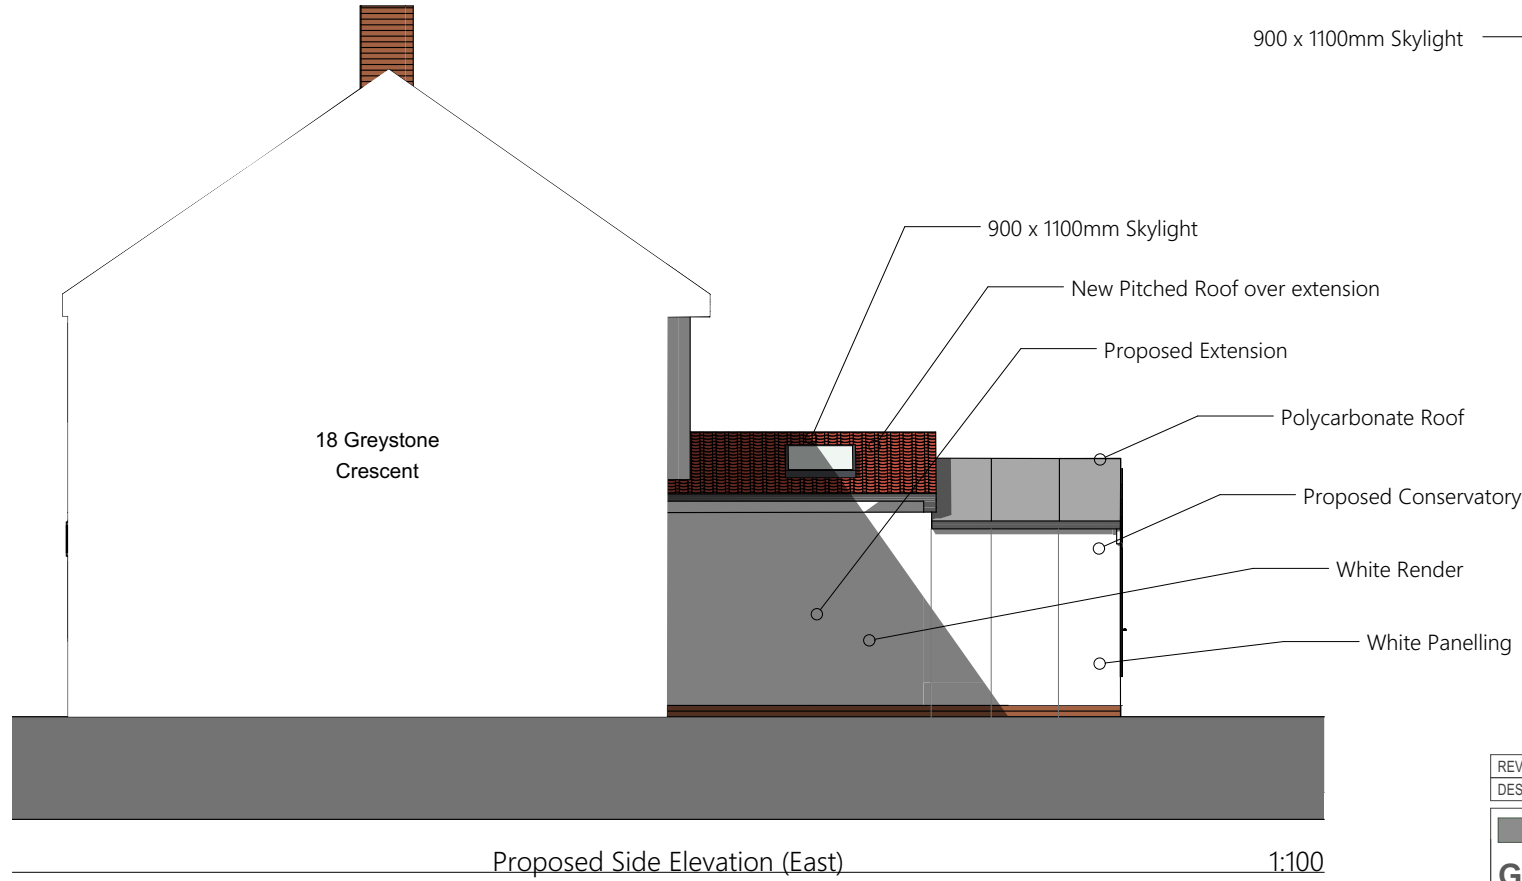

REV	NOTES	XX/XX	ABC
DESIGNATION	DETAIL OF REVISION	DATE	INITIALS
PROJECT	TITLE	SIZE	DRAWING No
Greystone Crescent	Proposed Elevations	A3	1929-JMA-ZZ-00-DR-A-0400
17 Greystone Crescent, Broadgreen, Liverpool, L14 6UJ			
P Revisions refer to drawings at Status S0 to S4. : C Revisions refer to Post Contract Construction Drawings			
JOHN MCCALL ARCHITECTS LTD		PROJECT No	SCALE (u.n.o)
No .1 Arts Village, Henry Street, Liverpool L1 5BS Tel: 0151 707 1818 Fax: 707 1819		1929	1:100
		DATE	STATUS
		JUL'24	S0
		DRAWN by	CHECKED
		AB	DS
		REVISION	
		P02	