


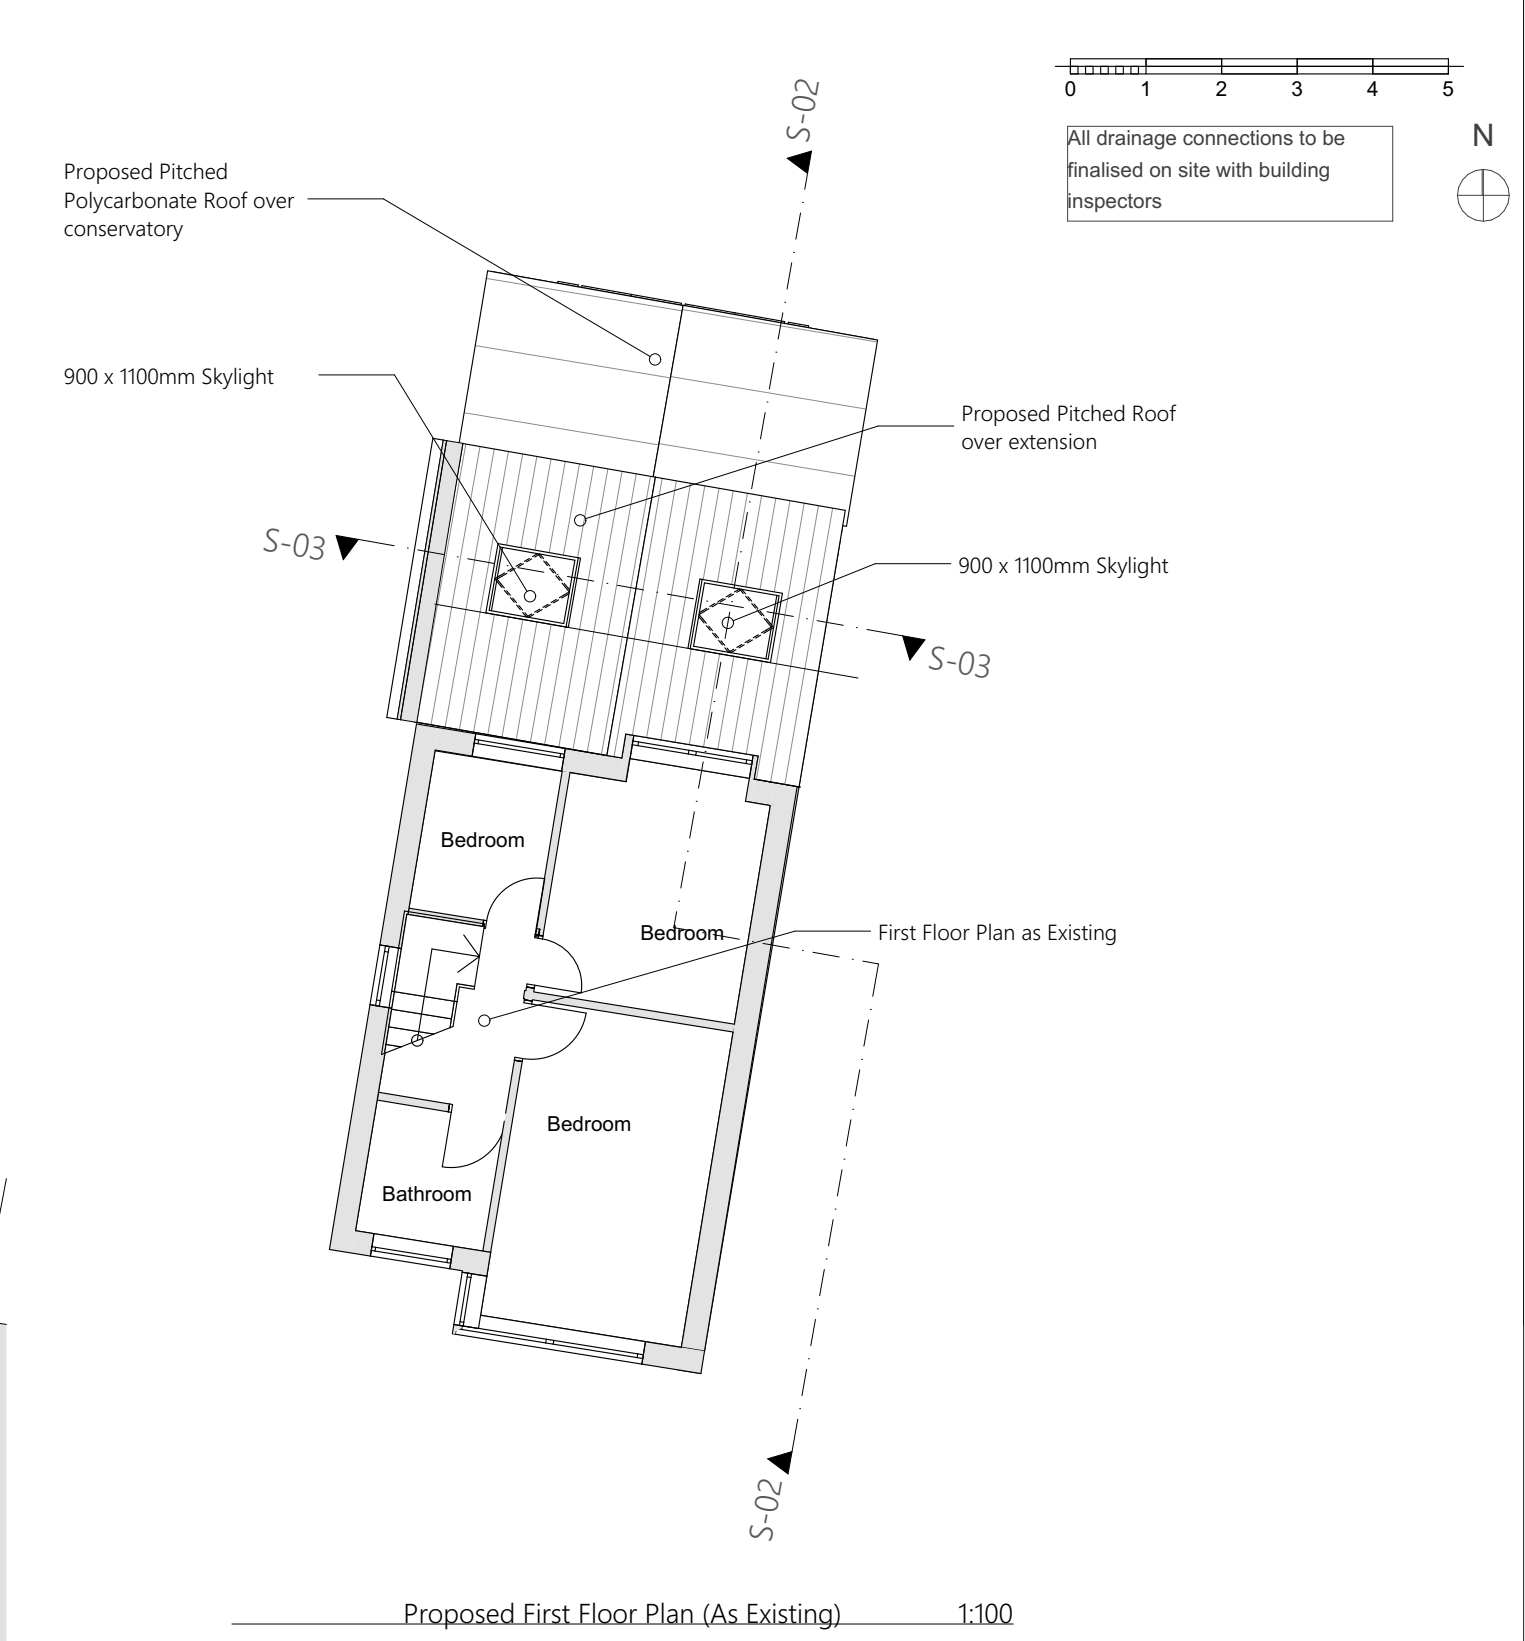

P03	Construction Plan	24/06/24	AB
P02	Overall extension reduced from 7.6m to 6m and width of extension reduced to match existing building as a request from the planner.	15/05/24	AB
DESIGNATION	DETAIL OF REVISION	DATE	INITIALS

PROJECT	TITLE	SIZE	DRAWING No
Greystone Crescent	Proposed Plans	A3	1929-JMA-ZZ-00-DR-A-0202
17 Greystone Crescent, Broadgreen, Liverpool, L14 6UJ		PROJECT No	1929
P Revisions refer to drawings at Status S0 to S4. : C Revisions refer to Post Contract Construction Drawings		SCALE (u.n.o)	1:100
JOHN MCCALL ARCHITECTS LTD		DATE	JUL'24
No .1 Arts Village, Henry Street, Liverpool L1 5BS Tel: 0151 707 1818 Fax: 707 1819		STATUS	S0
		DRAWN by	AB
		CHECKED	DS

REVISION
P03