


BLOCK SCALE

BLOCK PLAN - BP1

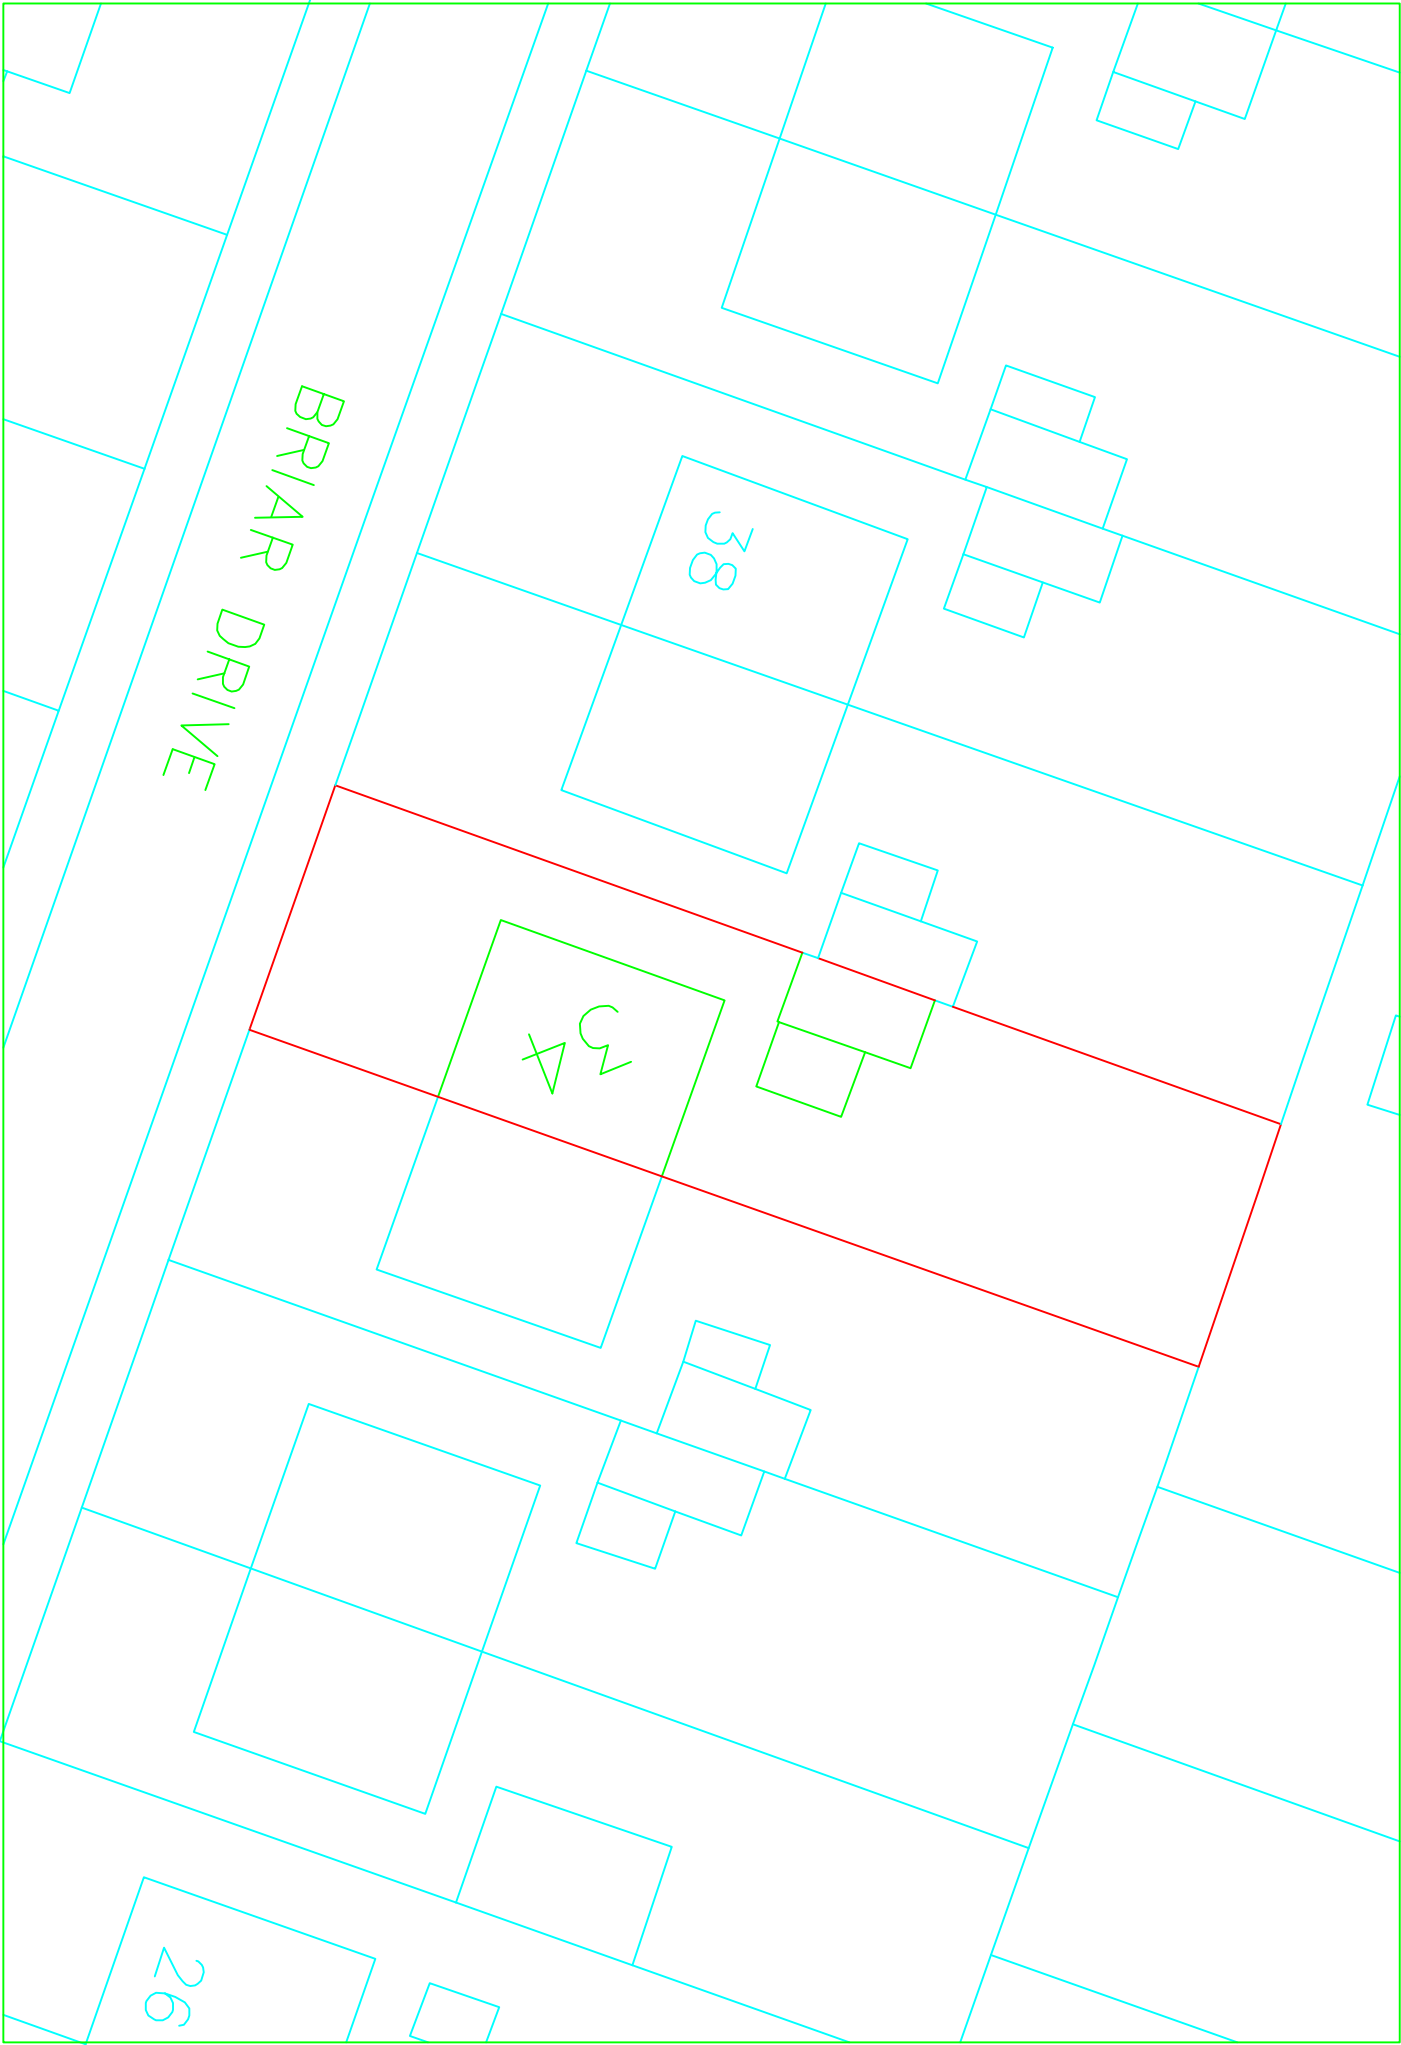

34 Briar Drive L36 9X0 1:250 SCALE @ A3