



0m 10m 20m 30m
BLOCK SCALE

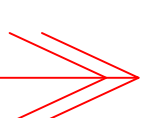

LOCATION PLAN - LP1 NORTH

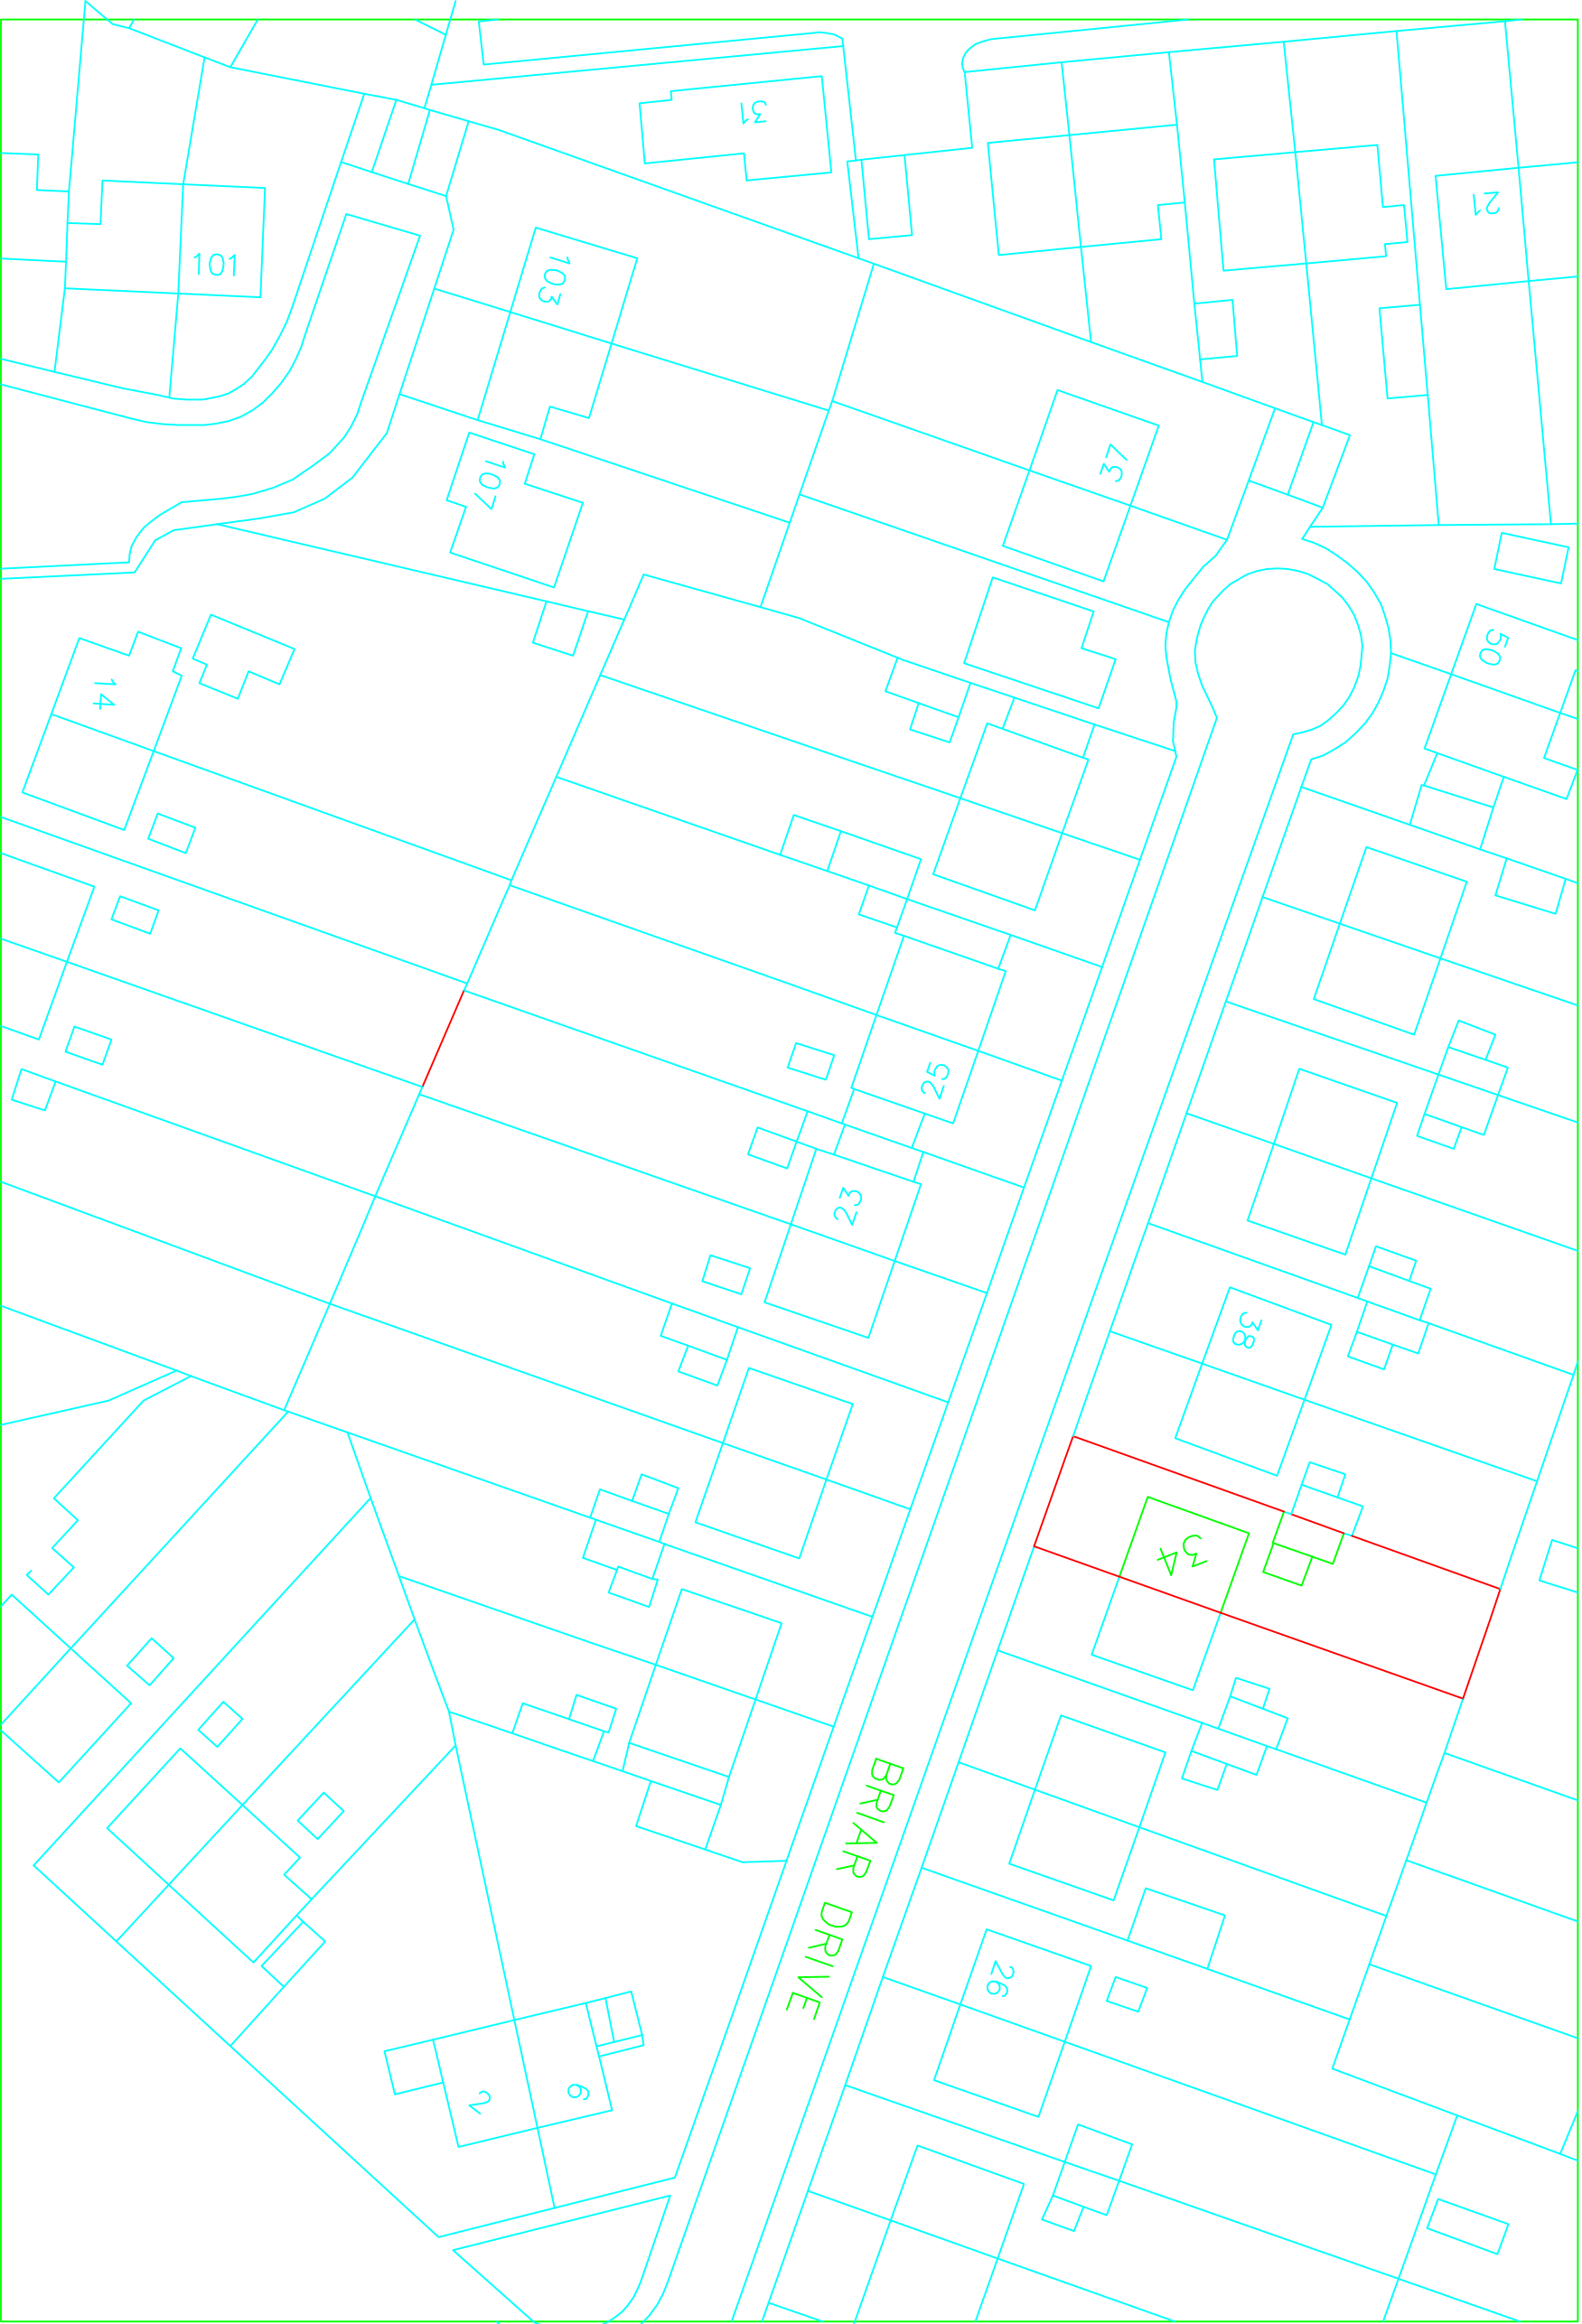

34 Briar Drive L36 9X0 1:500 SCALE @ A3