



FOR PLANNING ONLY
BUILDING CONTRACTOR TO ARRANGE FOR BUILDING NOTICE SUBMISSION
AND COMPLIANCE WITH BUILDING REGULATIONS

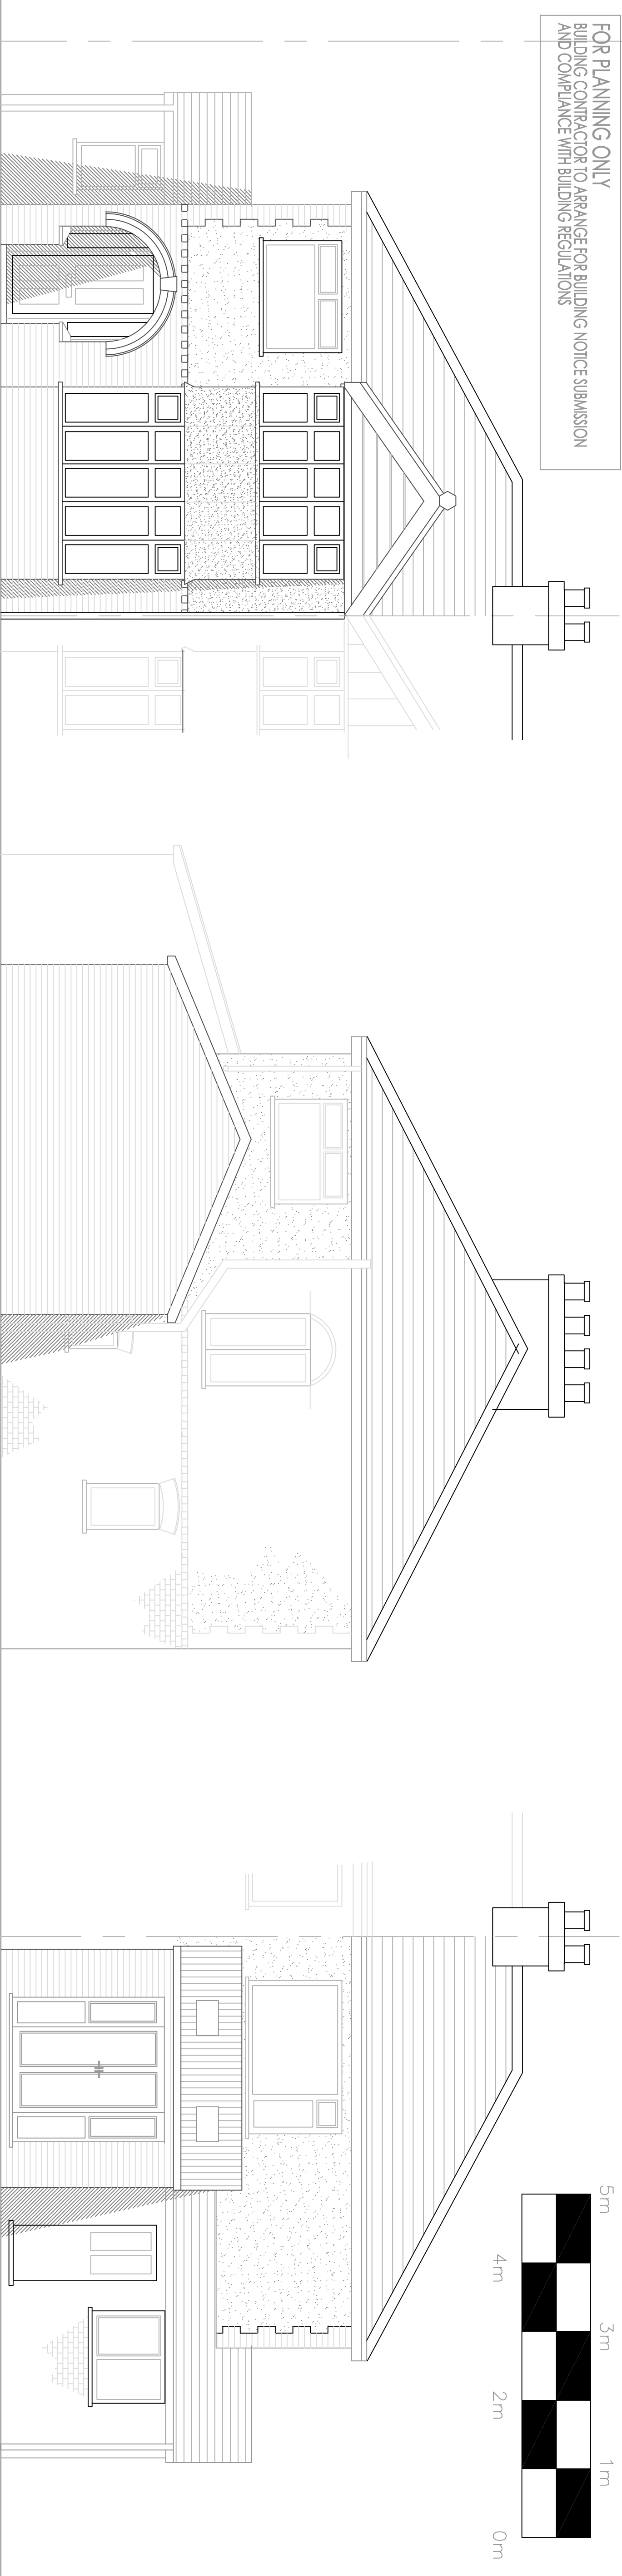


Front elevation as existing
1:50 scale

Side elevation as existing
1:50 scale


Rear elevation as existing
1:50 scale

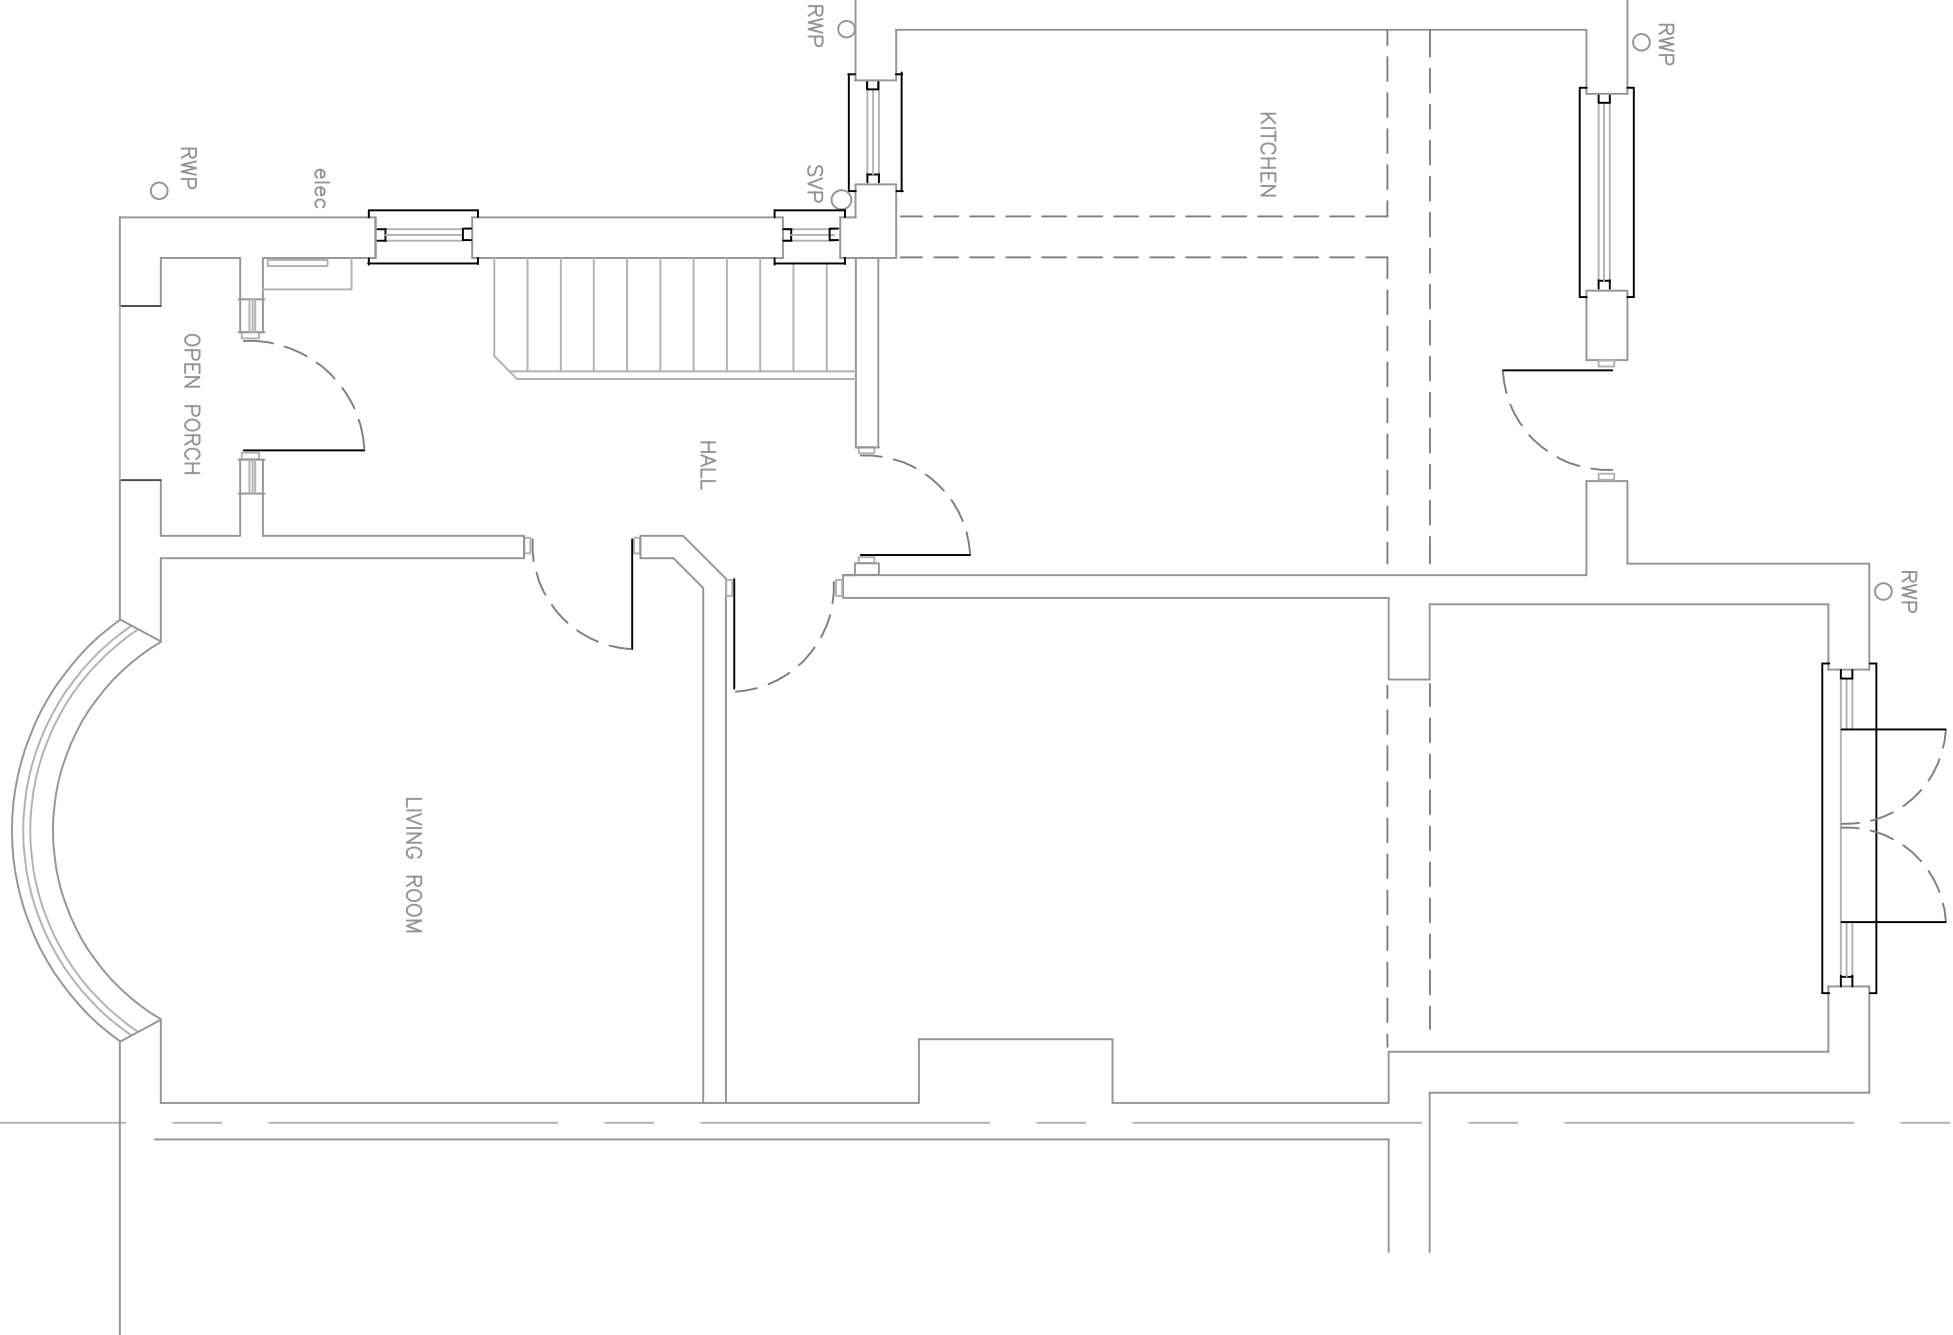

Part plan on ground floor as existing
1:50 scale

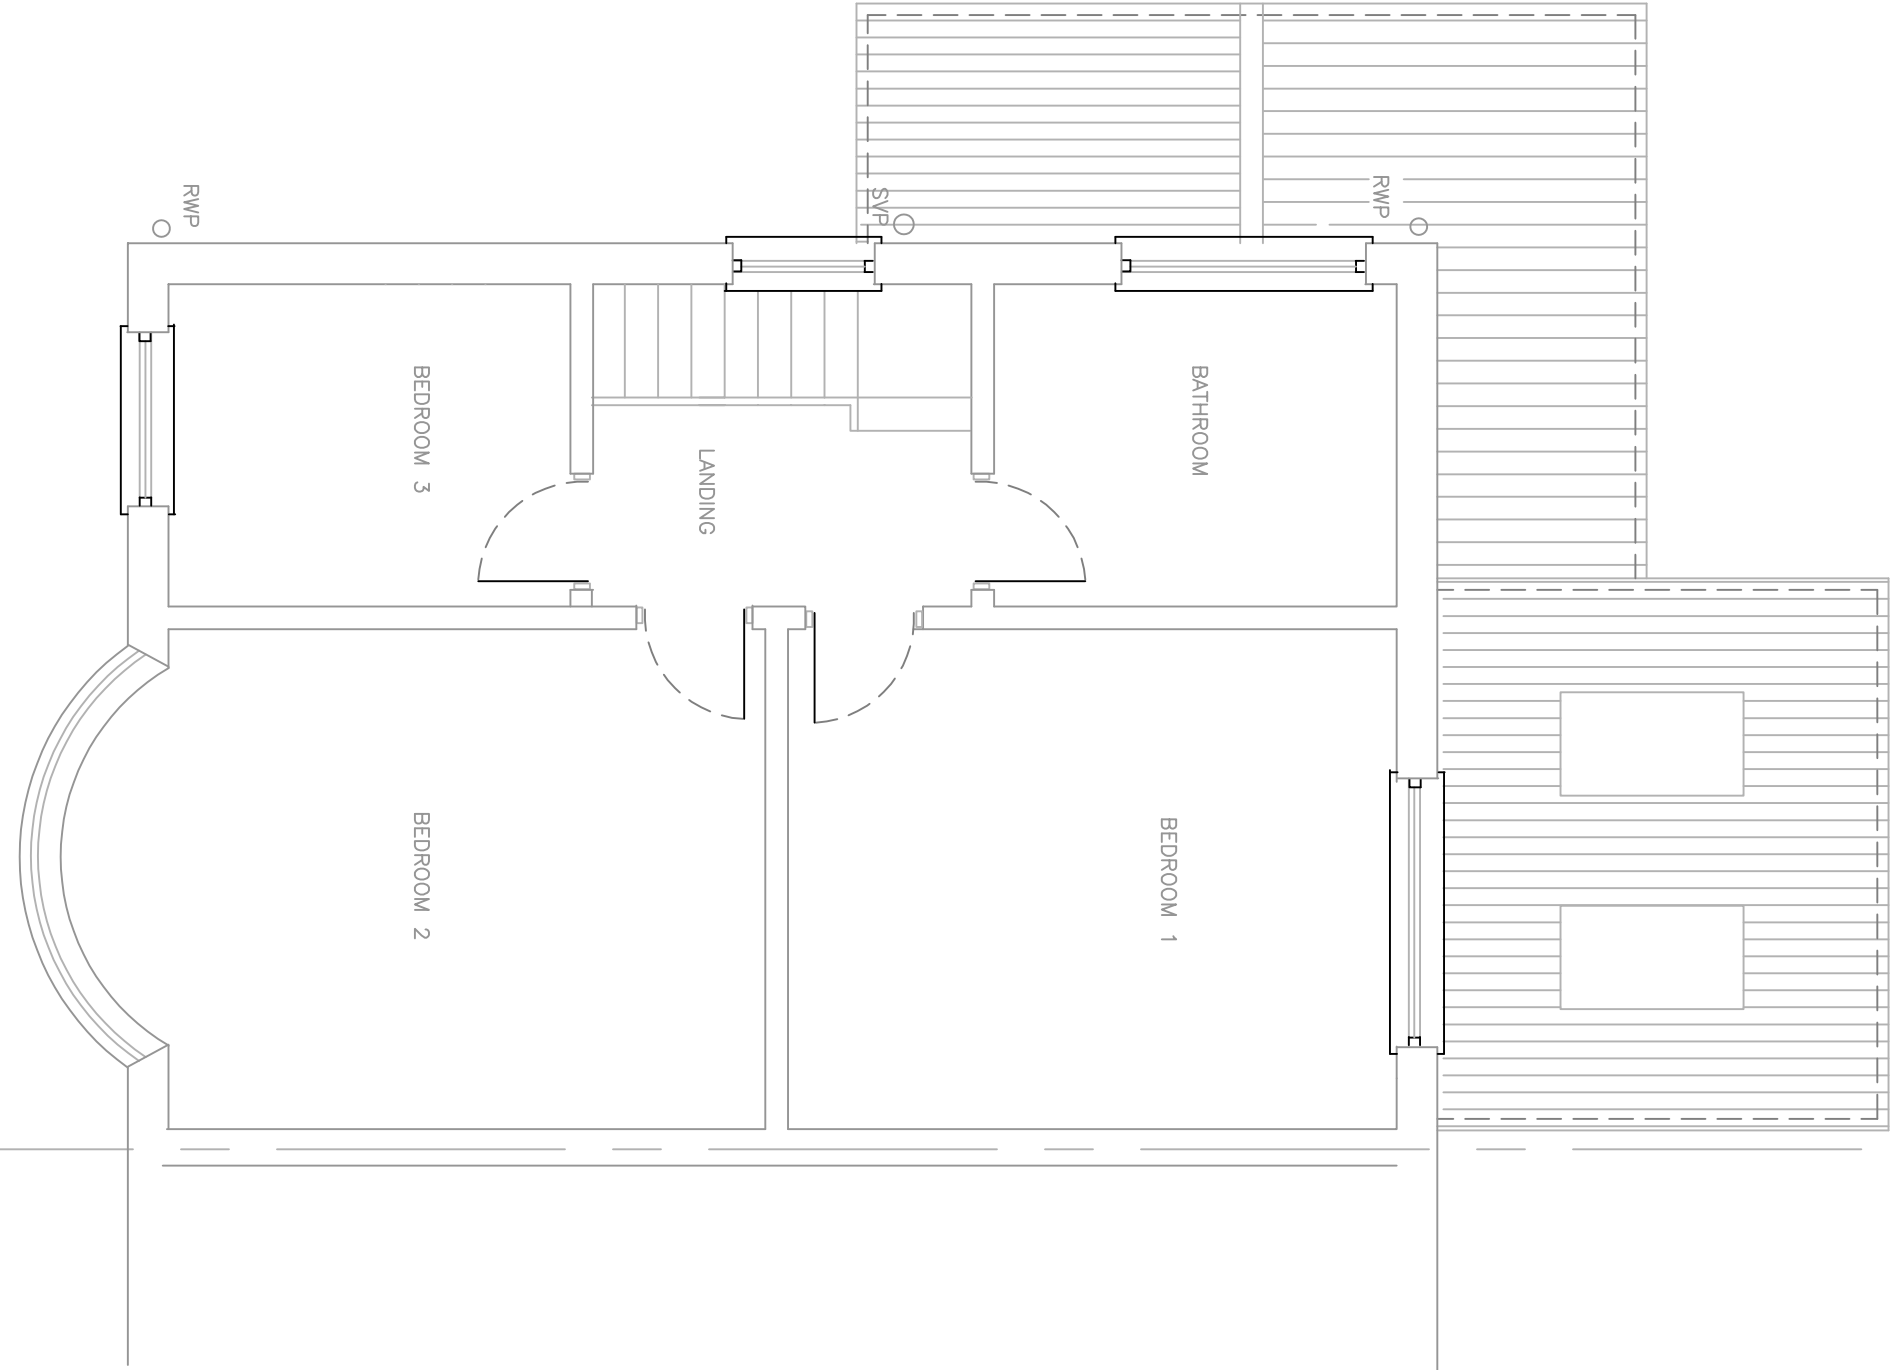

Part plan on first floor as existing
1:50 scale

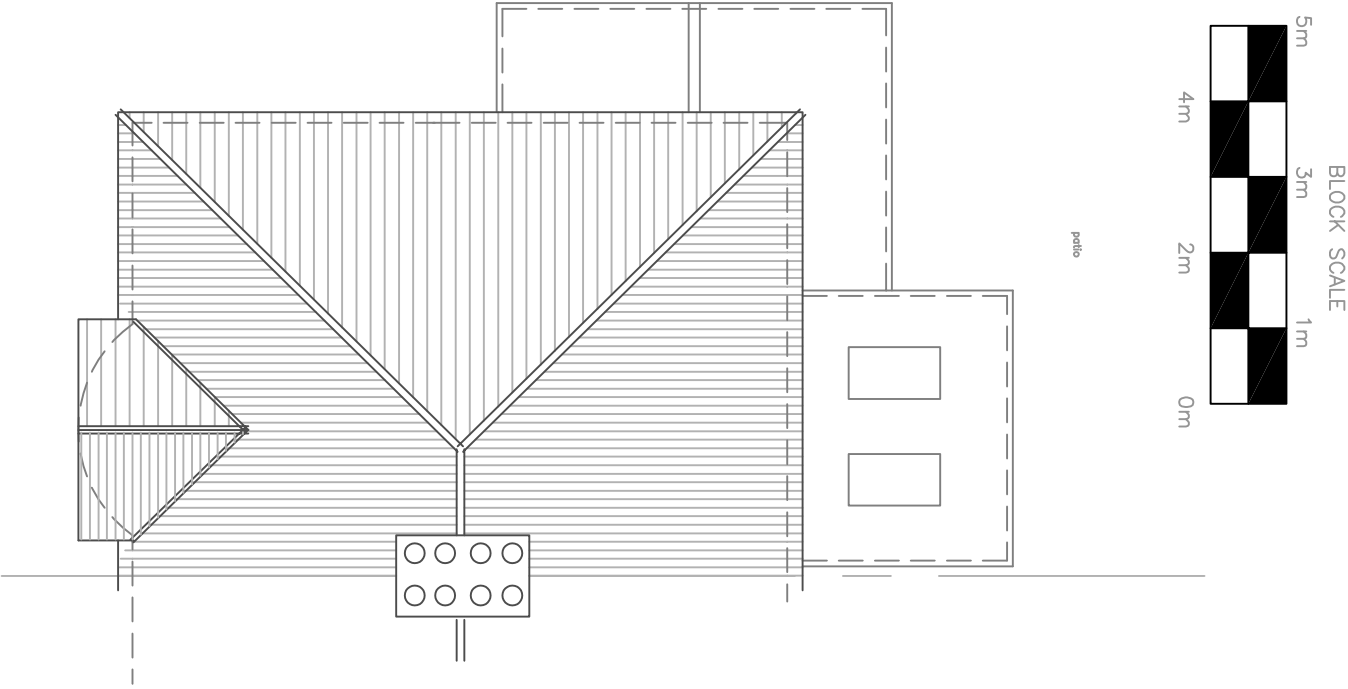

Part plan on Roof as existing
1:100 scale



Location Plan 1:1000

SEE DRAWING 02 - FOR PROPOSED PLANS