



THE BATHROOM SHOWROOM



MG
Signs

Huyton Signage Proposal

Date: 23/03/2022

Drawn: SJB

Rev: #3


MG Signs Limited

Pondwood Close
Moulton Park
Northampton NN3 6RT

T: +44 (0) 1604 493226

E: sales@mgsigns.com

W: www.mgsigns.com

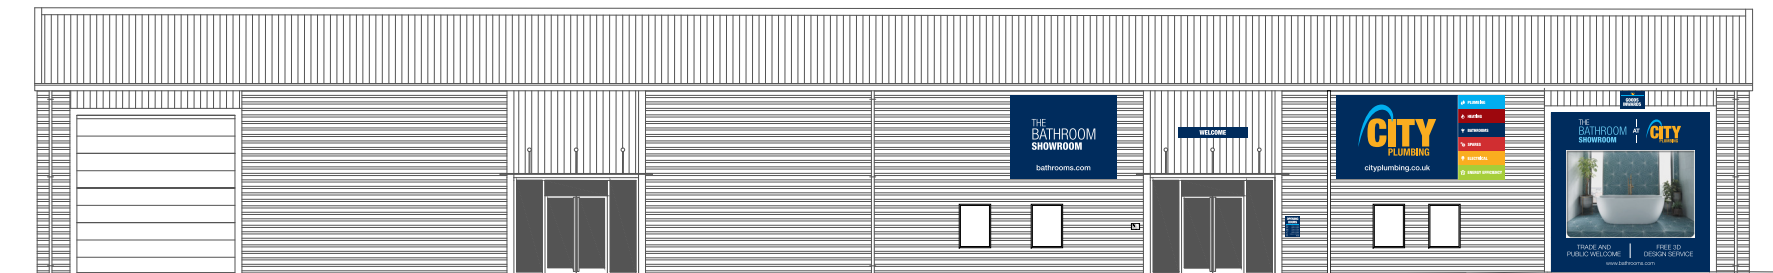

Proposed West Elevation




Sign 1 - 1no. Internally illuminated 89mm flex face sign finished PMS 654 Blue with digitally printed flexible face.
Cap Height = 750mm
HTU = 2400mm



Sign 2 - 1no. Internally illuminated 89mm flex face sign finished PMS 654 Blue with digitally printed flexible face.
Cap Height = 300mm
HTU = 2400mm




Sign 5 - 1no. fabricated 2mm aluminium sign with 30mm returns finished PMS 654 Blue with applied vinyl graphics. (OPENING TIMES TBC)
Cap Height = 70mm
HTU = 1200mm

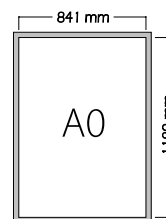

Sign 4 - 4no. A0 Anodised aluminium poster frames. (lockable)

Sign 10 -

1no. Digitally printed and satin laminated graphic applied to shutter doors.
O/A Approx Size = 3800 x 3800mm

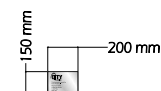


Sign 6 - 1no. Digitally printed and satin laminated graphic applied to 3mm anodised aluminium.
Cap Height = 25mm
HTU = 1000mm



Sign 7 - 1no. fabricated 2mm aluminium sign with 30mm returns, finished PMS 654 Blue with applied vinyl graphics.
Cap Height = 100mm
HTU = 4000mm



Sign 3 - 1no. fabricated aluminium sign with 30mm returns finished PMS 654 Blue with applied vinyl graphics.
Cap Height = 140mm
HTU = 3200mm

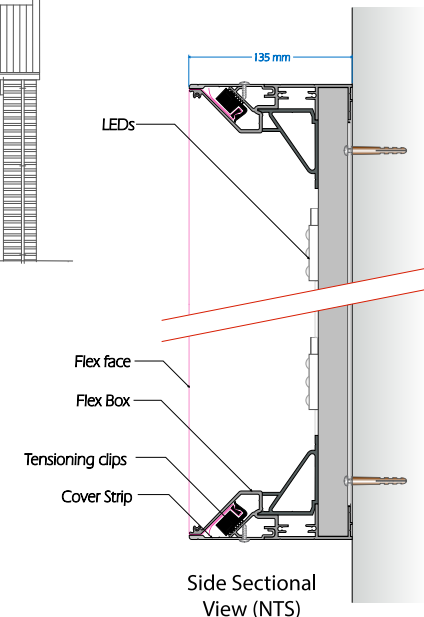

SCALE 1:50 @ A4



MG SIGNS

Customer: City Plumbing Supplies
Rep: DN
Date: 23/03/2022

Job no: 26805
Directory: City Plumbing & TBS
File Name: HUYLON - J26805

Designer: SJB
Rev: 3

Rev 1:
Rev 1:
Rev 1:




Proposed South Elevation



Sign 8 - 1no. Internally illuminated 89mm flex face sign finished PMS 654 Blue with digitally printed flexible face.
Cap Height = 750mm
HTU = 2600mm



Sign 9 - 1no. Internally illuminated 89mm flex face sign finished PMS 654 Blue with digitally printed flexible face.
Cap Height = 300mm
HTU = 2600mm

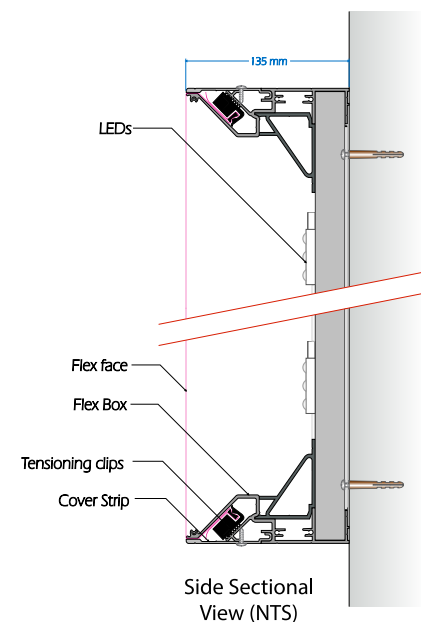

SCALE 1:50 @ A4


**MG SIGNS****Customer:** City Plumbing Supplies**Rep:** DN**Date:** 23/03/2022**Job no:** 26805**Directory:** City Plumbing & TBS**File Name:** HUYLON - J26805**Designer:** SJB**Rev:** 3**Rev 1:****Rev 1:****Rev 1:**



Option 1



Option 2

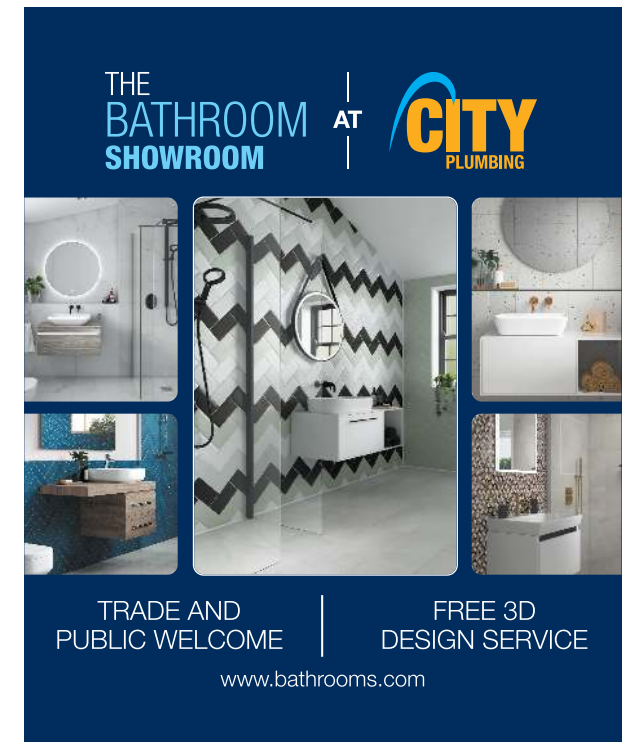

Option 3

Sign 10 -

1no. Digitally printed and satin laminated graphic applied to shutter doors.
O/A Approx Size = 3400 x 4200mm



MG SIGNS

Customer: City Plumbing Supplies
Rep: DN
Date: 23/03/2022

Job no: 26805
Directory: City Plumbing & TBS
File Name: HUYLON - J26805

Designer: SJB
Rev: 3

Rev 1:
Rev 1:
Rev 1: