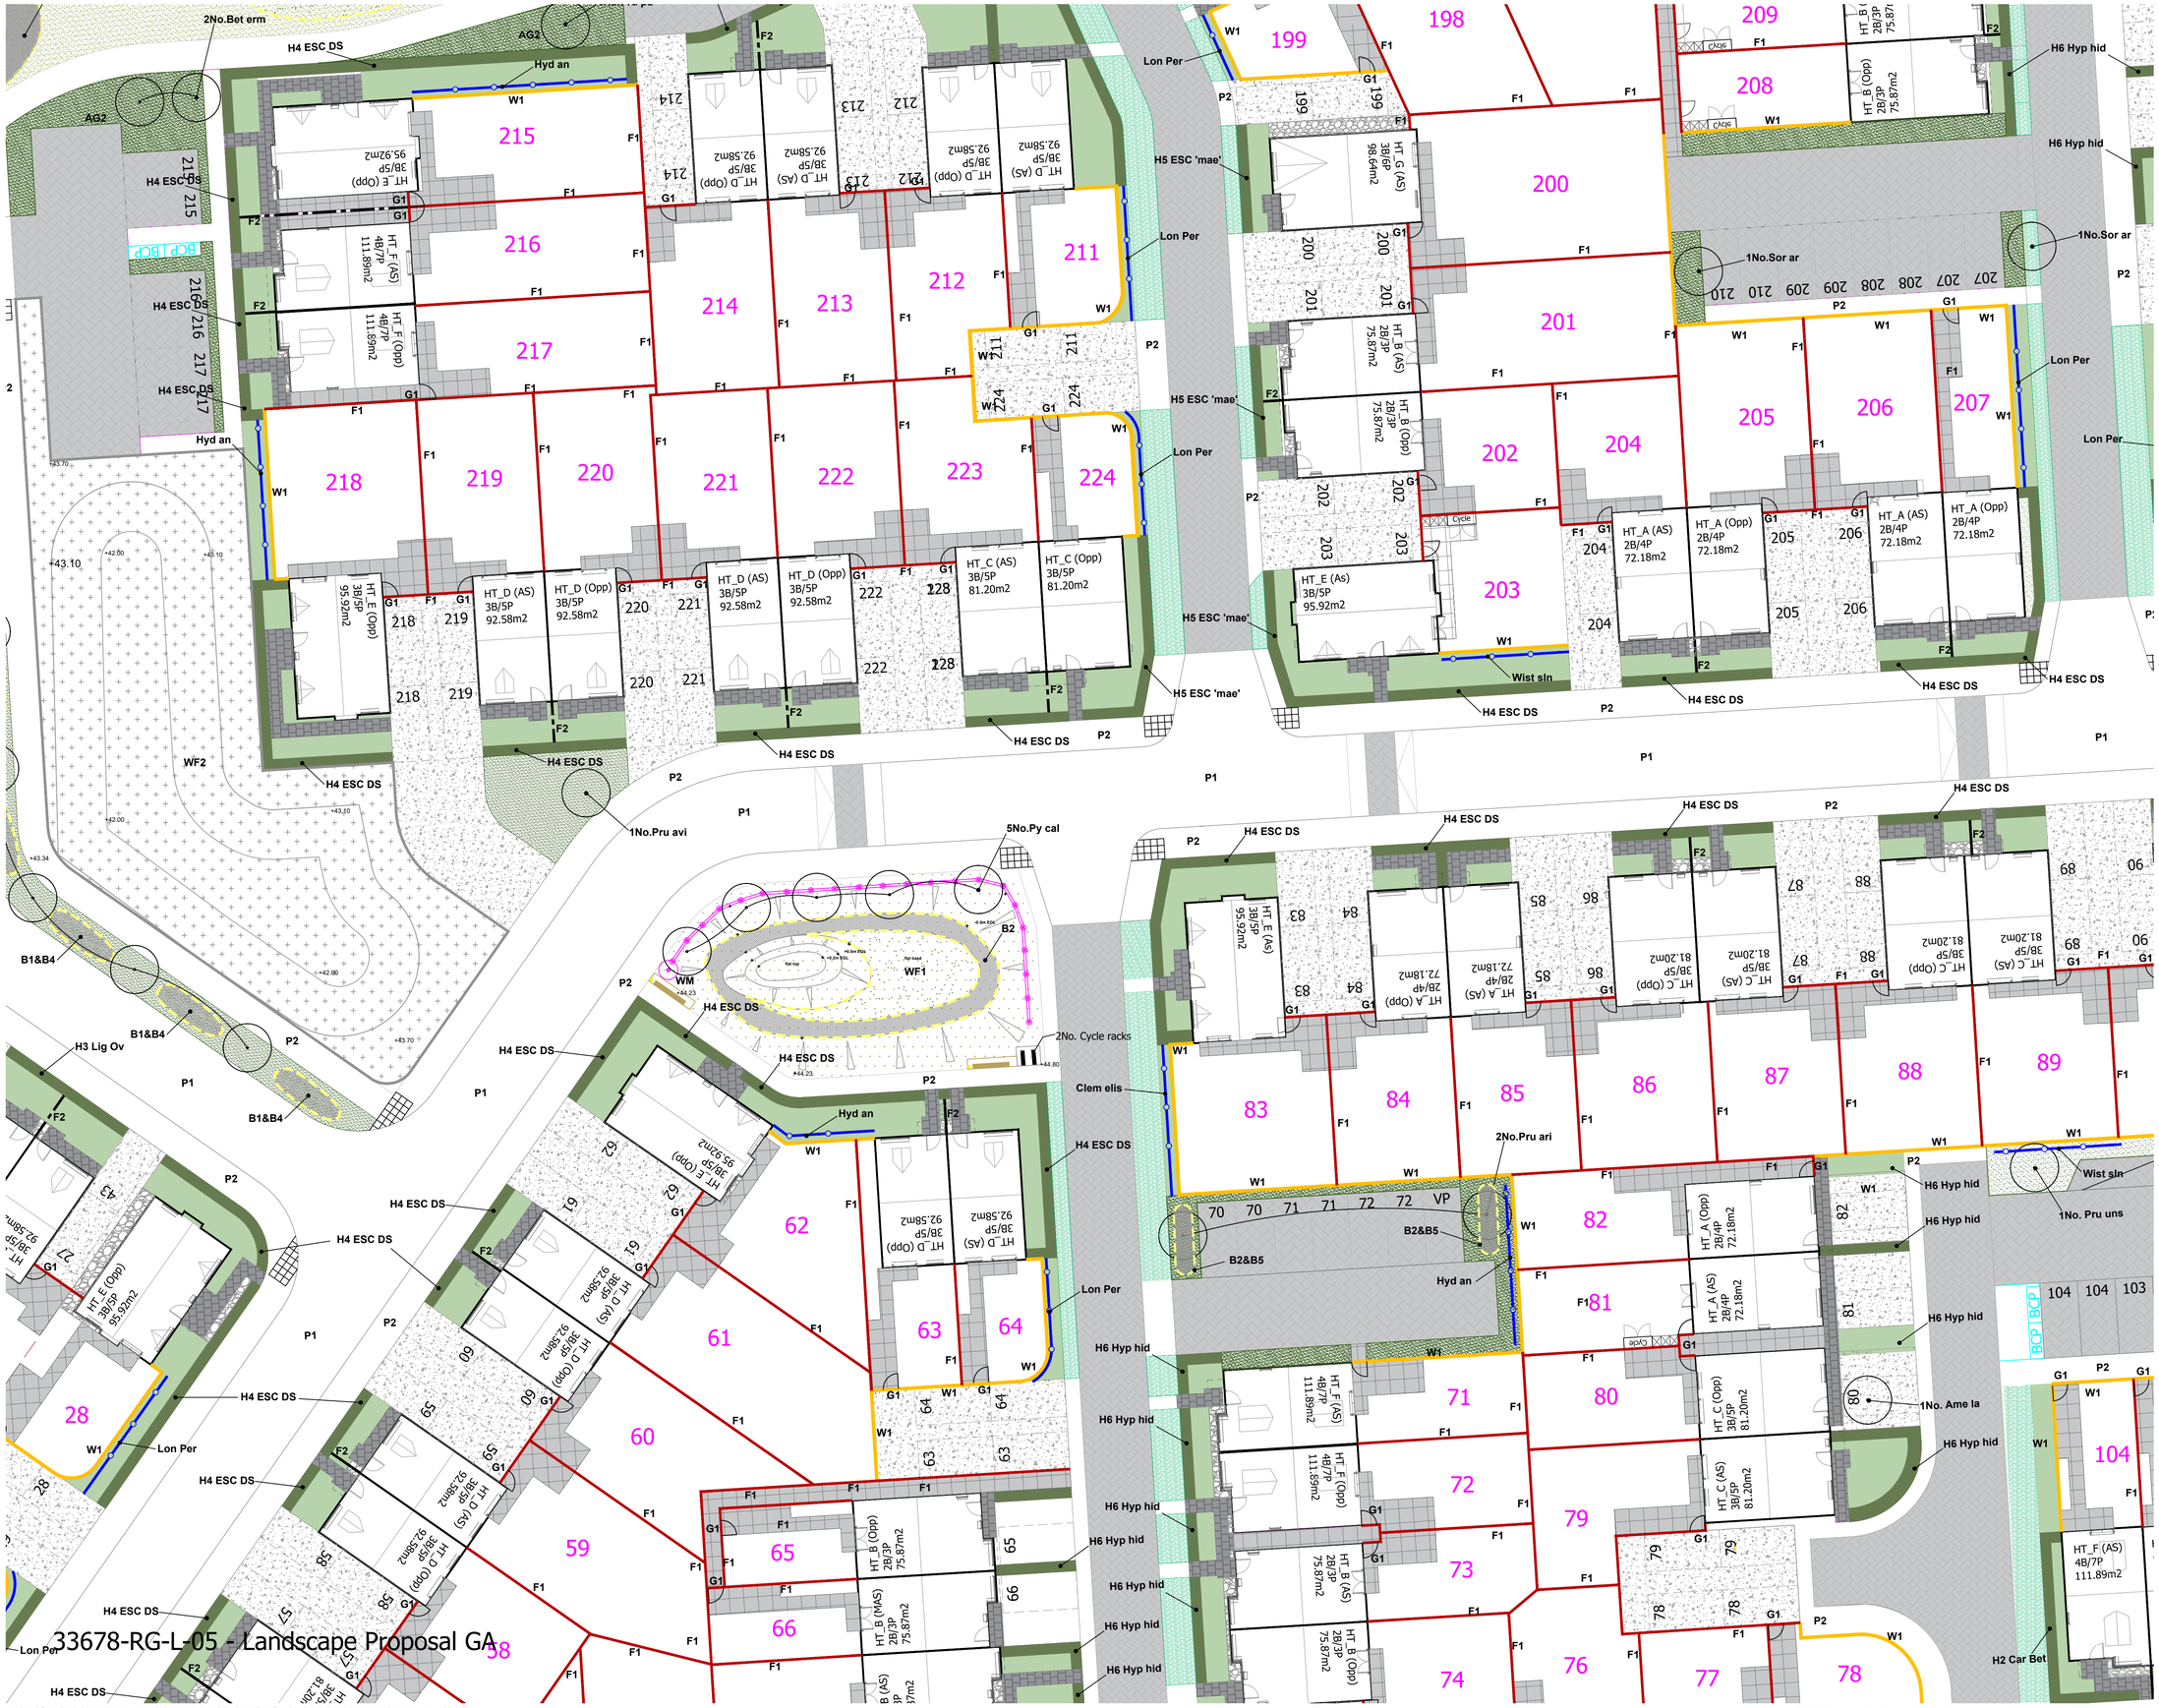

Reproduced from the Ordnance Survey Map with the permission of the Controller of HMSO. Crown Copyright Reserved. Licence No. 100019279.

J:\33000\33678 - Halsnead Park RM App\A4 - Drawings & Registers\Landscape\33678-RG-L-01E- Landscape GA Plans.dwg - Sheet 05-A1

The drawing of this drawing cannot be scaled

Revision		Date	Drn	Ckd
C	Updated plot styles	07.02.23	BA	DS
D	Layout update	07.08.23	BA	SC
E	Updated landscape layout	18.08.23	BA	SC

Application boundary

SOFT LANDSCAPE

- Existing vegetation retained and Root Protection Area (RPA)
- Proposed tree planting. Refer to plant schedule.
- Woodland edge planting with temporary protective fencing. Refer to plant schedule for species mix.
- AG1 Grass Mix - CODES: AG1 Amenity Grass mix - Conservation Grassland and Golf Roughs
- AG2 Road Verge and embankments mix to Main Street, Access Street and Lanes
- AG3 Supreme shade

AG4 Residential rear gardens - not hatched

- WF1 Wildflower Mix - CODES: WF1 wildflower Treasure Trove mix
- WF2 Wildflower pond edge mix
- WF3 Wildflower hedgerow/ shade tolerant mix
- Mown Paths
- HE1 - Attenuation area herbaceous mix
- HE2 - Bio retention area / rain garden herbaceous mix with WF2 wildflower mix
- B1 Bulb mixes - CODE B1, B2, B3, B4, B5, B6, B7 and B8. See Plant schedule for mixes
- S1 Proposed shrub planting - Public Open Space. Mix 1 - Refer to plant schedule.
- Proposed shrub planting - Residential Gardens and open space. Mix 2 - Refer to plant schedule.
- Climbers - Residential Gardens. Refer to plant schedule.
- 'H' Proposed hedge planting. Refer to plant schedule.

FURNITURE

- Timber Bollards (B)
- Timber Waymarkers (WM)
- Timber Sign Board (TSB) and Metal Lectum (ML)
- Timber Knee Rail
- Benches and bins
- Timber Logs informal play equipment
- Stone boulders informal play equipment

HARD LANDSCAPE

- P1 Surface Material 'P1' Hot rolled asphalt - dark grey to carriageway with silver grey granite aggregate.
- P2 Surface material 'P2' Bitumous surface - grey to KBC Specification
- P3 Surface material 'P3' Block Paving on carriageway.
- P4 Surface material 'P4' Tegula setts - P4a Burnt Ochre and P4b Traditional
- P5 Surface material 'P5' Coloured asphalt natural gravel - 6mm
- P6 Surface material 'P6' Compacted Self-binding Gravel to Lickers Lane Wood
- P7 Surface material 'P7' Yorkstone colour - Blue/grey with buff swashes
- P8 Surface material 'P8' Concrete Flags - grey
- P9 Surface material 'P9' Tactile paving - PBa - Grey and PBb - Buff
- P10 Surface material 'P10' Pea gravel - buff 10mm.

WALL, FENCES, RAILINGS, GATES

- GW1 Sandstone Entrance / Gateway wall and Piers - GW1 and GW 2. Samples and coursing to be approved. Refer to dwgs 3367-RG-L-03 and 04.
- W1 'W1' Wall.Brick. To match architects external finishes and boundary plan(s).1.8m ht.
- F1 'F1' Timber fence. Close boarded fgp. 1.8m ht., with concrete post and kick board and matching timber single gate 'G1'
- F2 'F2' Cheshire Estate Fence. Black steel fencing 1.2m ht. and matching single estate gates 'G2'
- G1 'G1' Gate. 1.8m ht timber single gate.
- G2 'G2' Gate. 1.2m ht metal single gate.
- Play area walking distance

Note:
For all level information and retaining walls refer to Engineers Plans.

PLANNING

Project
Halsnead Park, Knowsley

Drawing Title
Landscape Proposals GA
Sheet 05

Date	Scale	Drawn by	Check by
07/10/22	1:200 @A1 1:400 @A3	PT	SC/JH
Project No	Drawing No		Revision
33678	RG-L-05		E

Stantec
Stantec UK Limited
7 Soho Square
London
W1D 3QB
T: 020 7446 6888
stantec.com\uk