


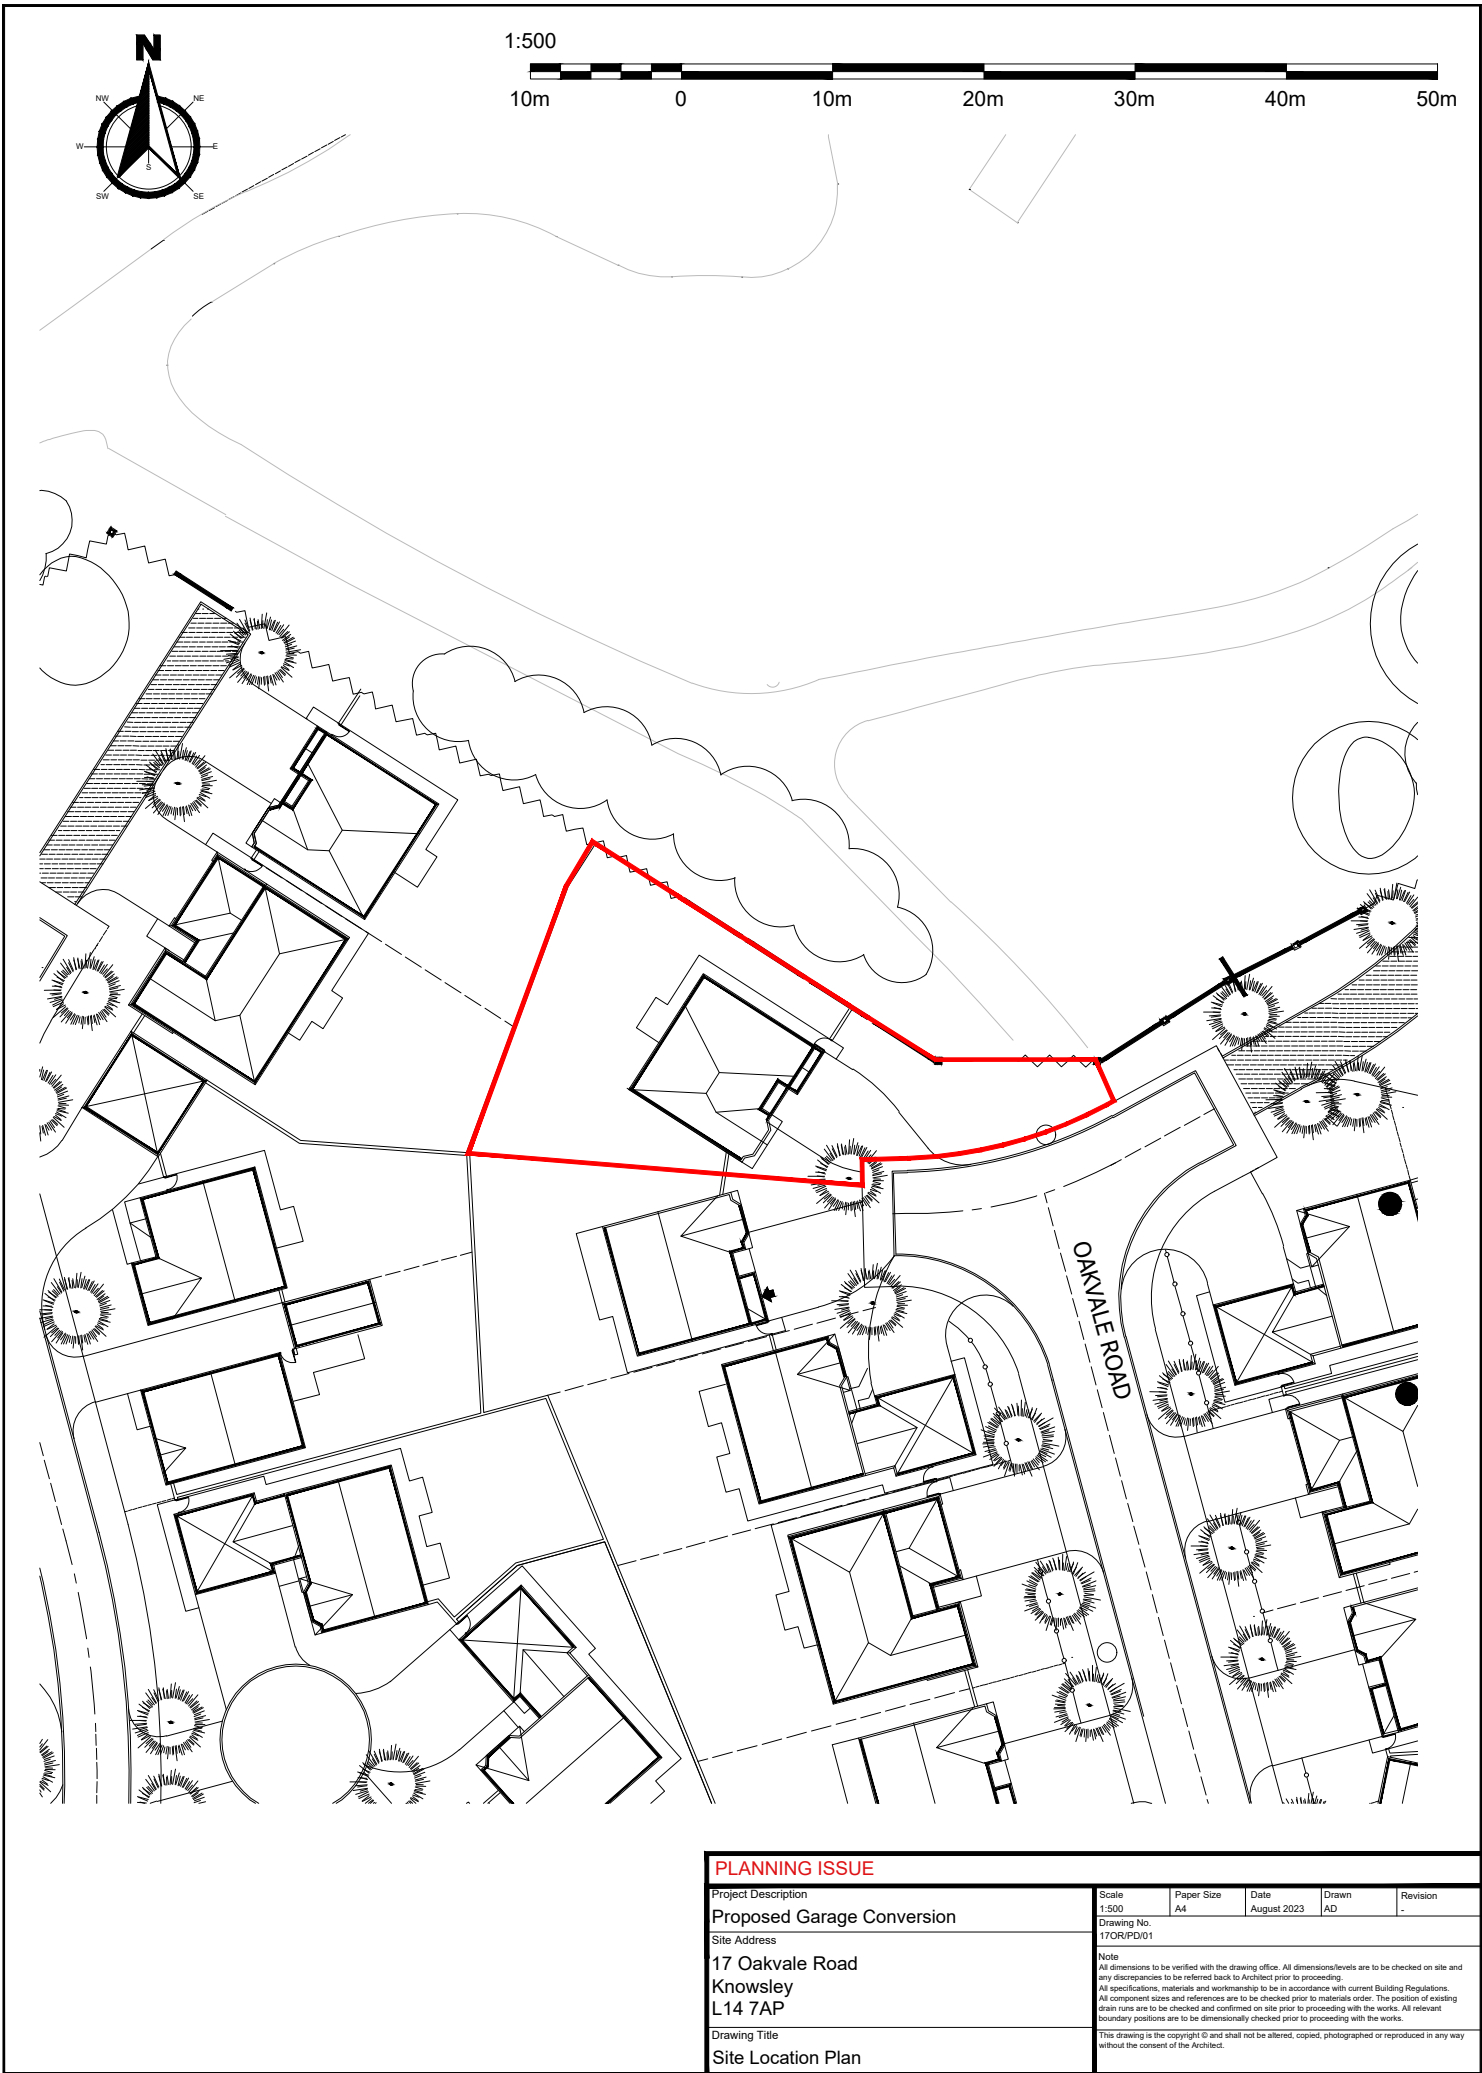

PLANNING ISSUE

Project Description	Scale	Paper Size	Date	Drawn	Revision
Proposed Garage Conversion	1:500	A4	August 2023	AD	-
Site Address	Drawing No.				
17 Oakvale Road	17OR/PD/01				
Knowsley	Note				
L14 7AP	All dimensions to be verified with the drawing office. All dimensions/levels are to be checked on site and any discrepancies to be referred back to Architect prior to proceeding. All specifications, materials and workmanship to be in accordance with current Building Regulations. All component sizes and references are to be checked prior to materials order. The position of existing drain runs are to be checked and confirmed on site prior to proceeding with the works. All relevant boundary positions are to be dimensionally checked prior to proceeding with the works.				
Drawing Title	This drawing is the copyright © and shall not be altered, copied, photographed or reproduced in any way without the consent of the Architect.				
Site Location Plan					