


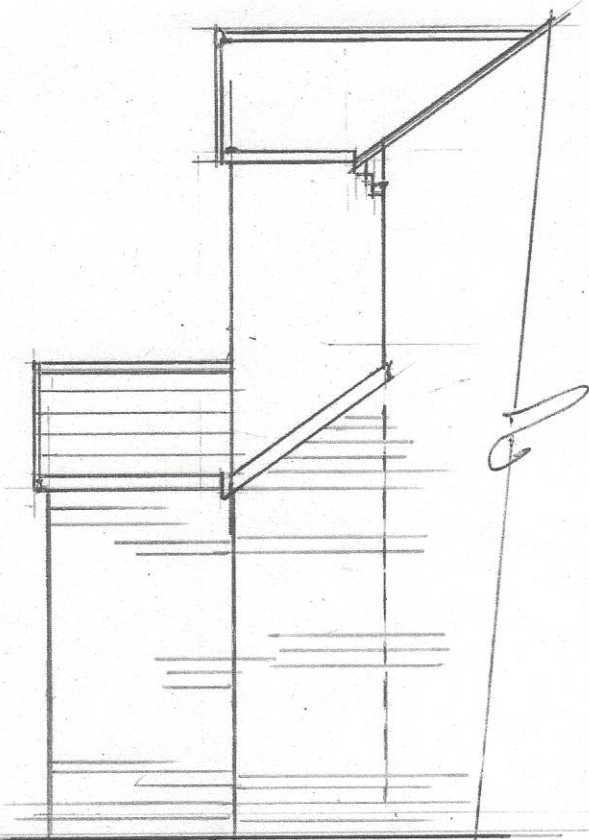


PROPOSED SIDE ELEVATION



EXISTING SIDE ELEVATION

SCALE BAR 1/50'

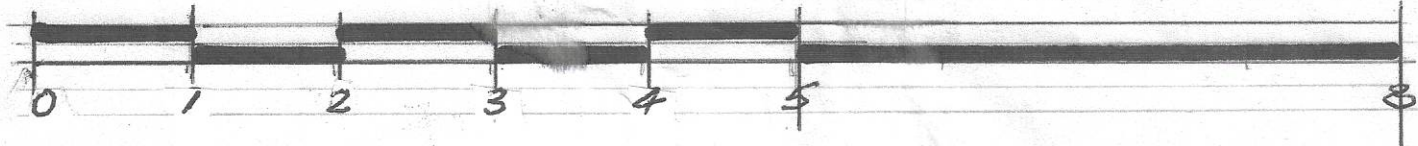

PROPOSED PORCH & LIVING ROOM
EXTENSION TO 56 EARLE AVE
L36.
FOR MR & MRS S BURROWS.