


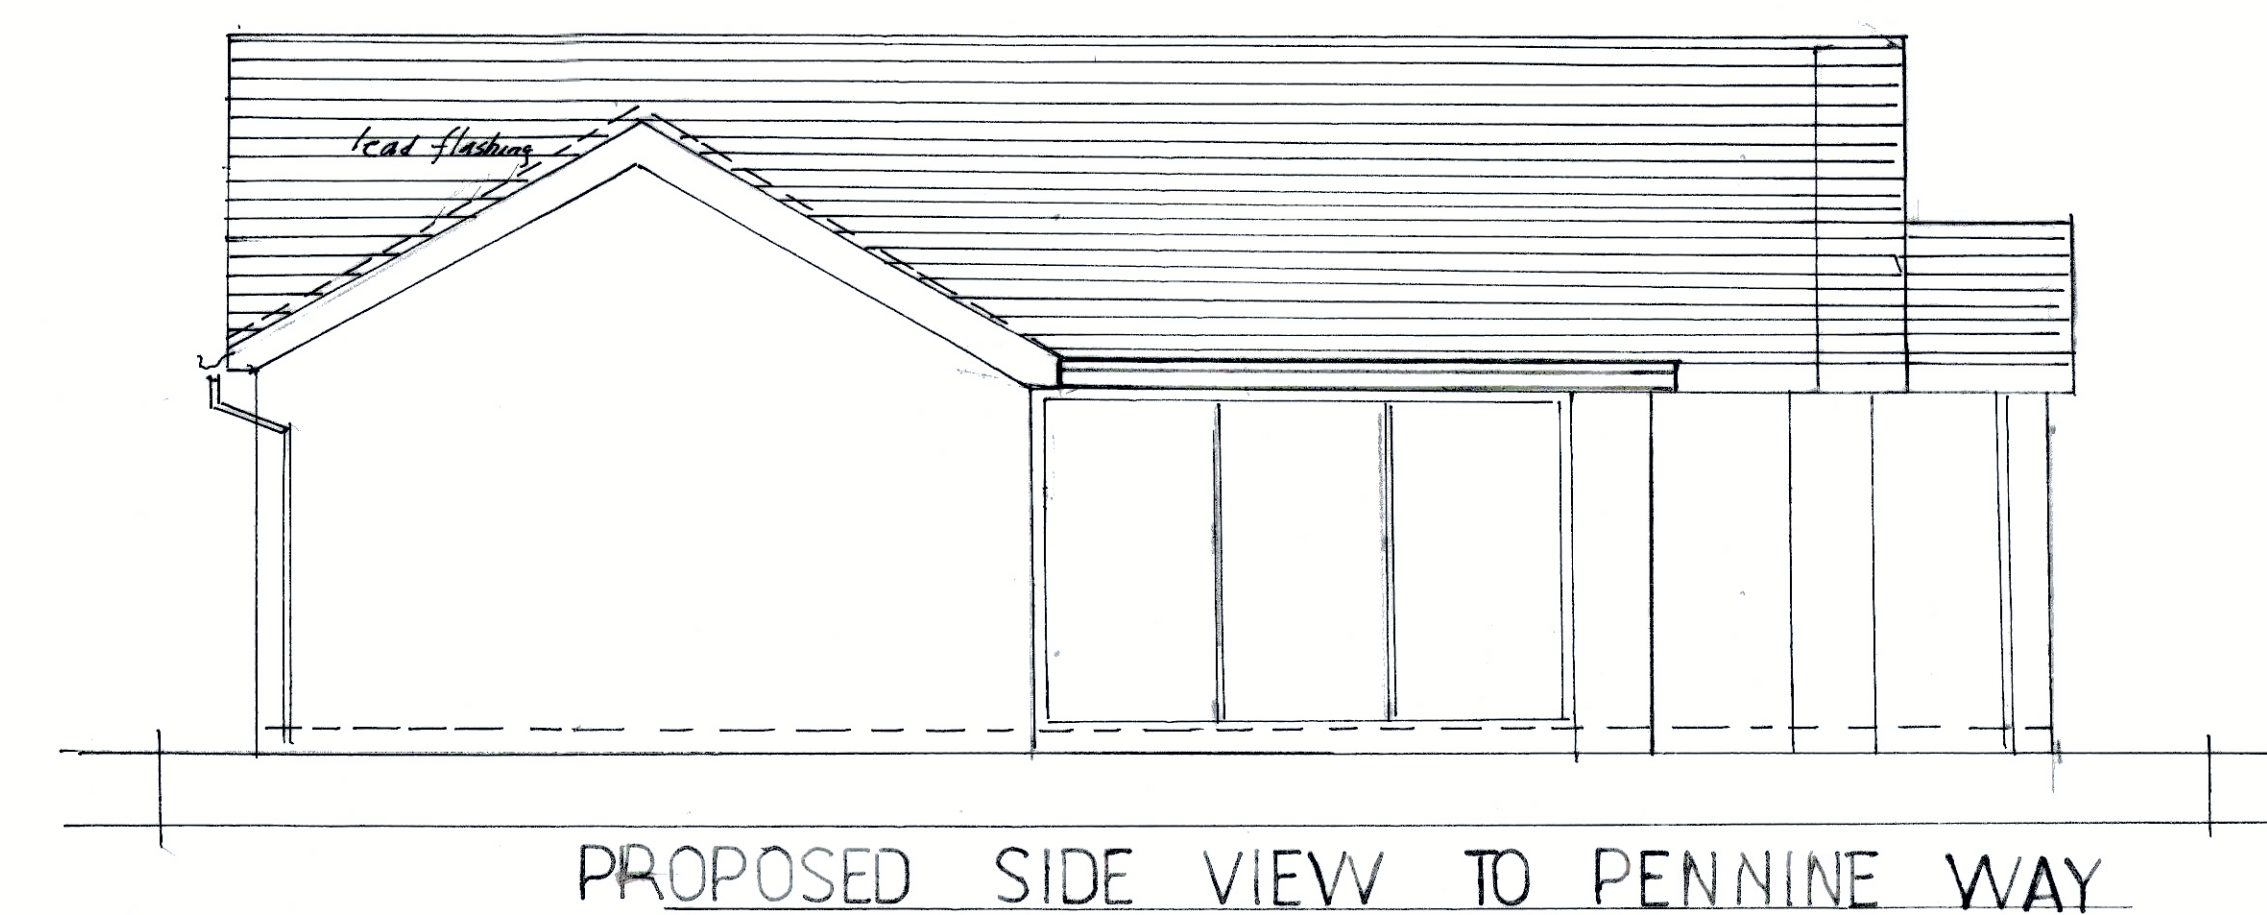


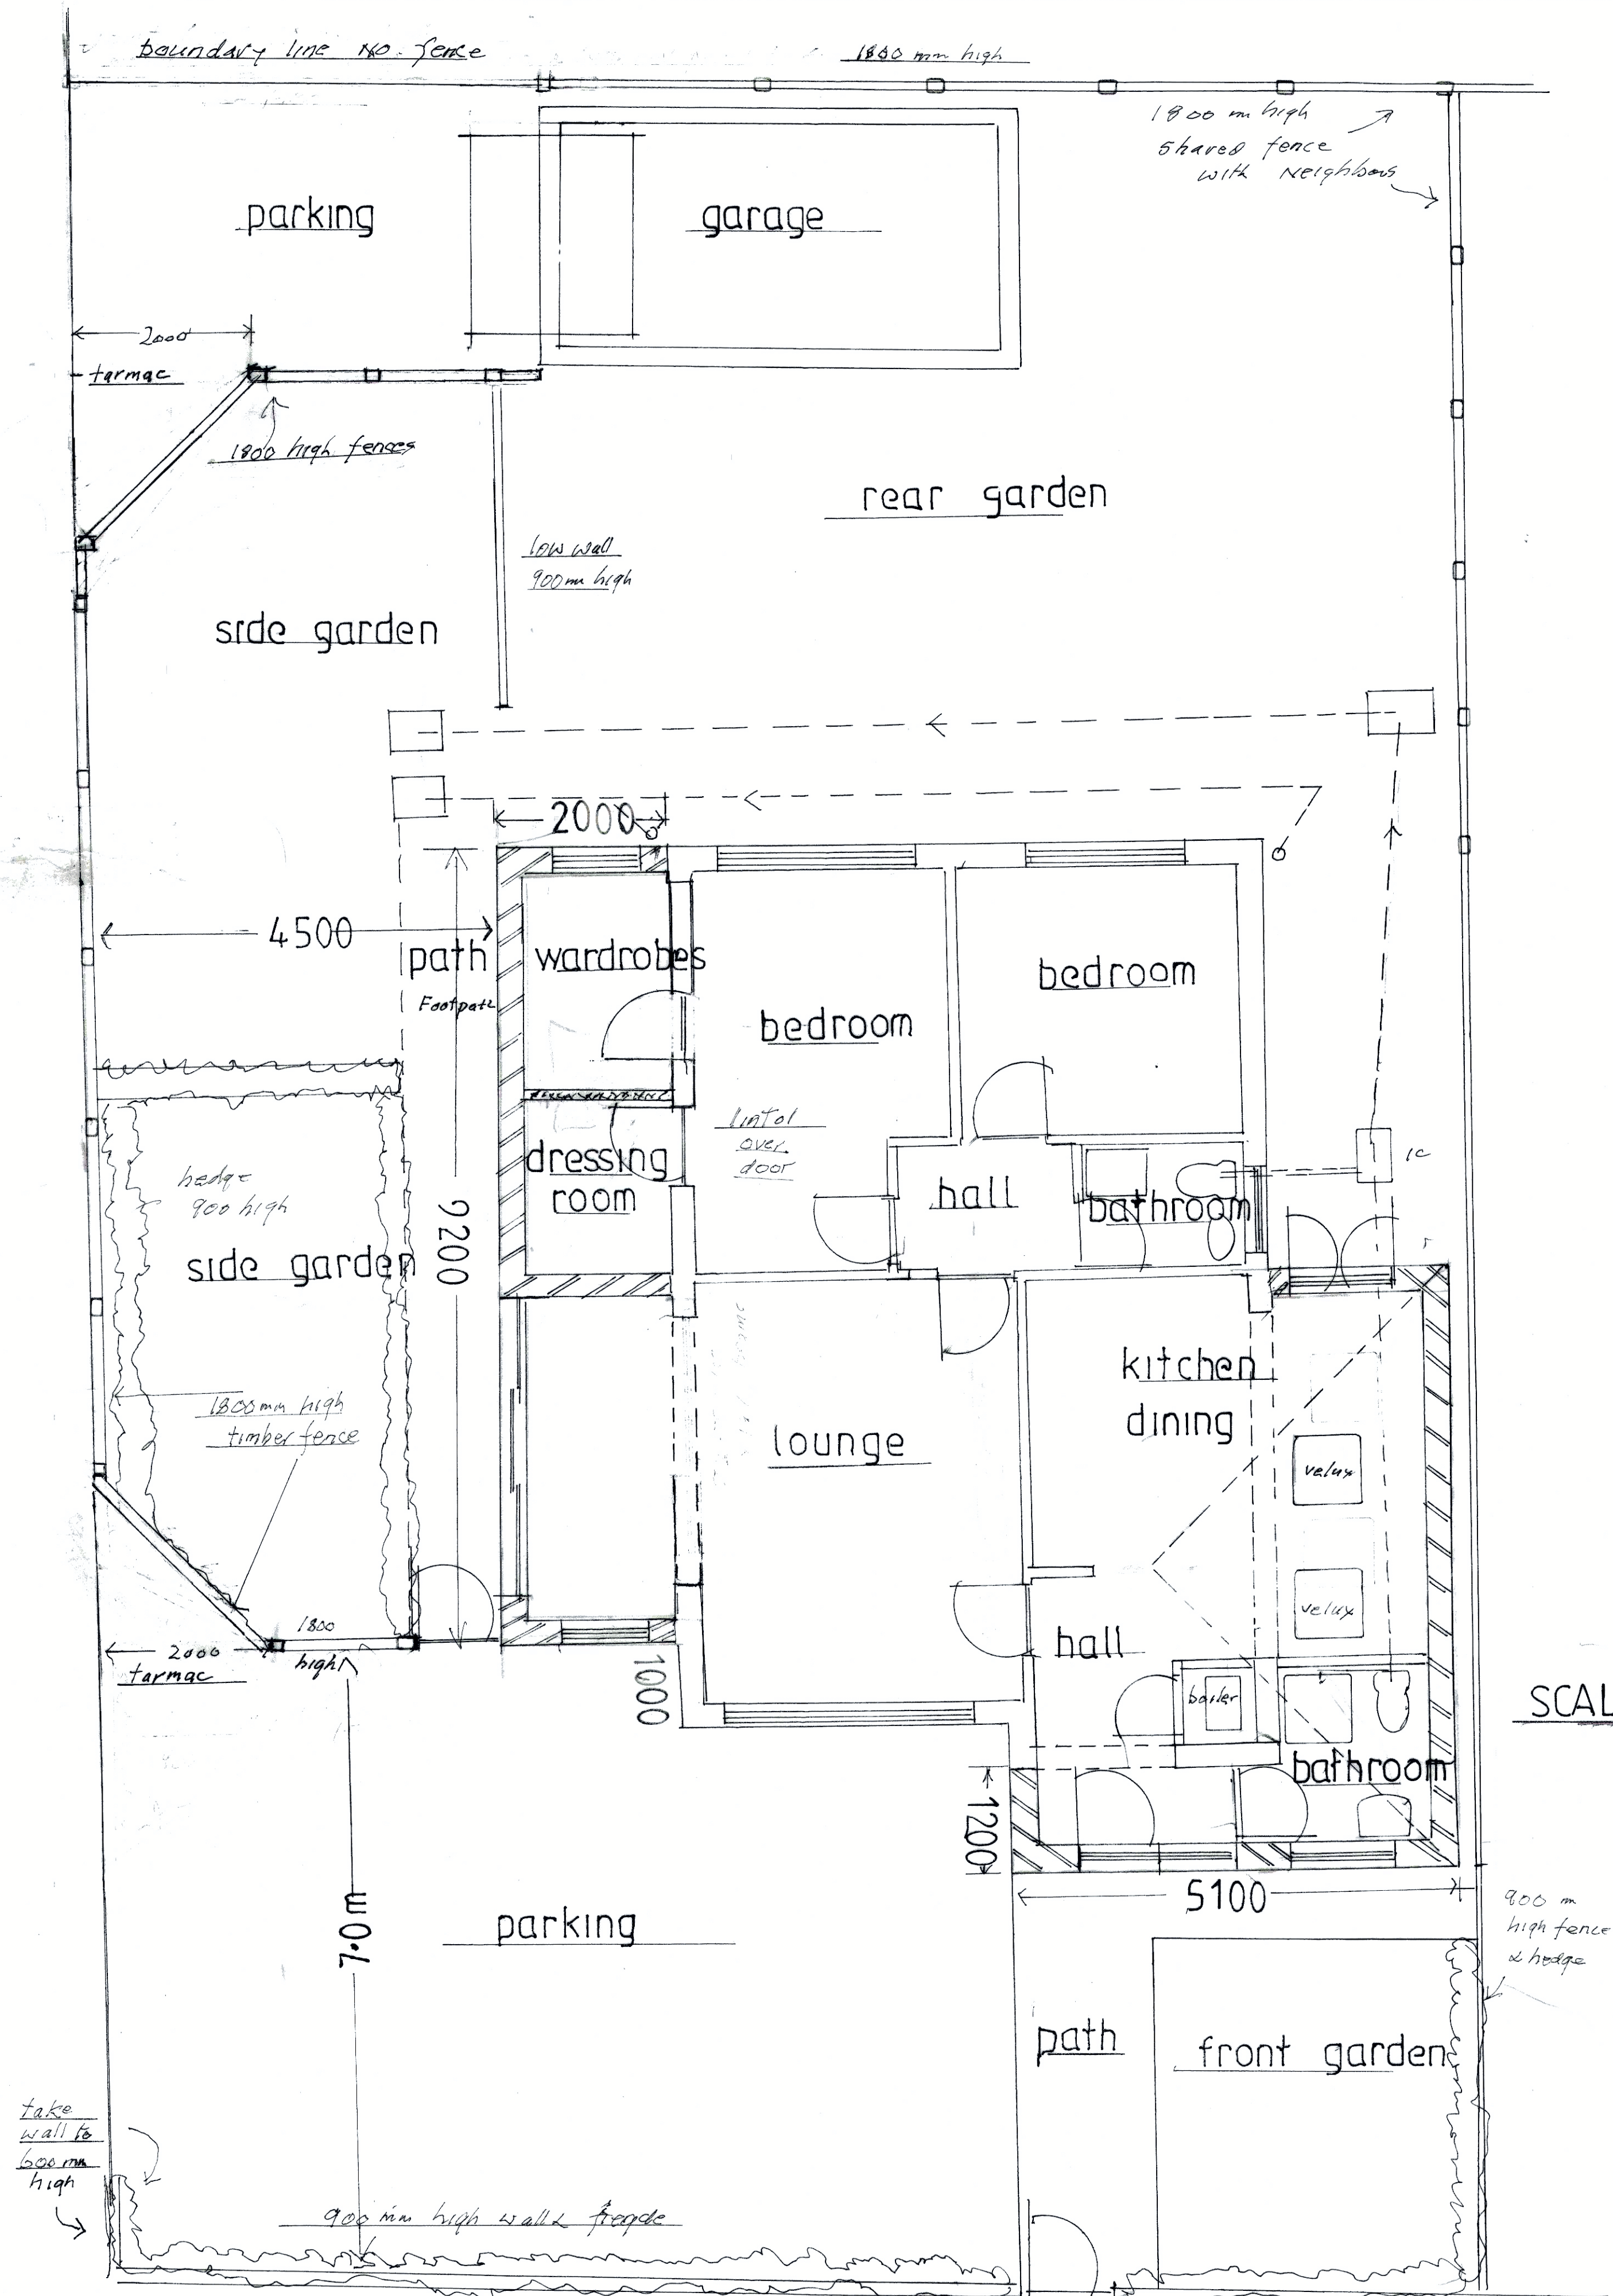

PROPOSED SIDE VIEW TO PENNINE WAY

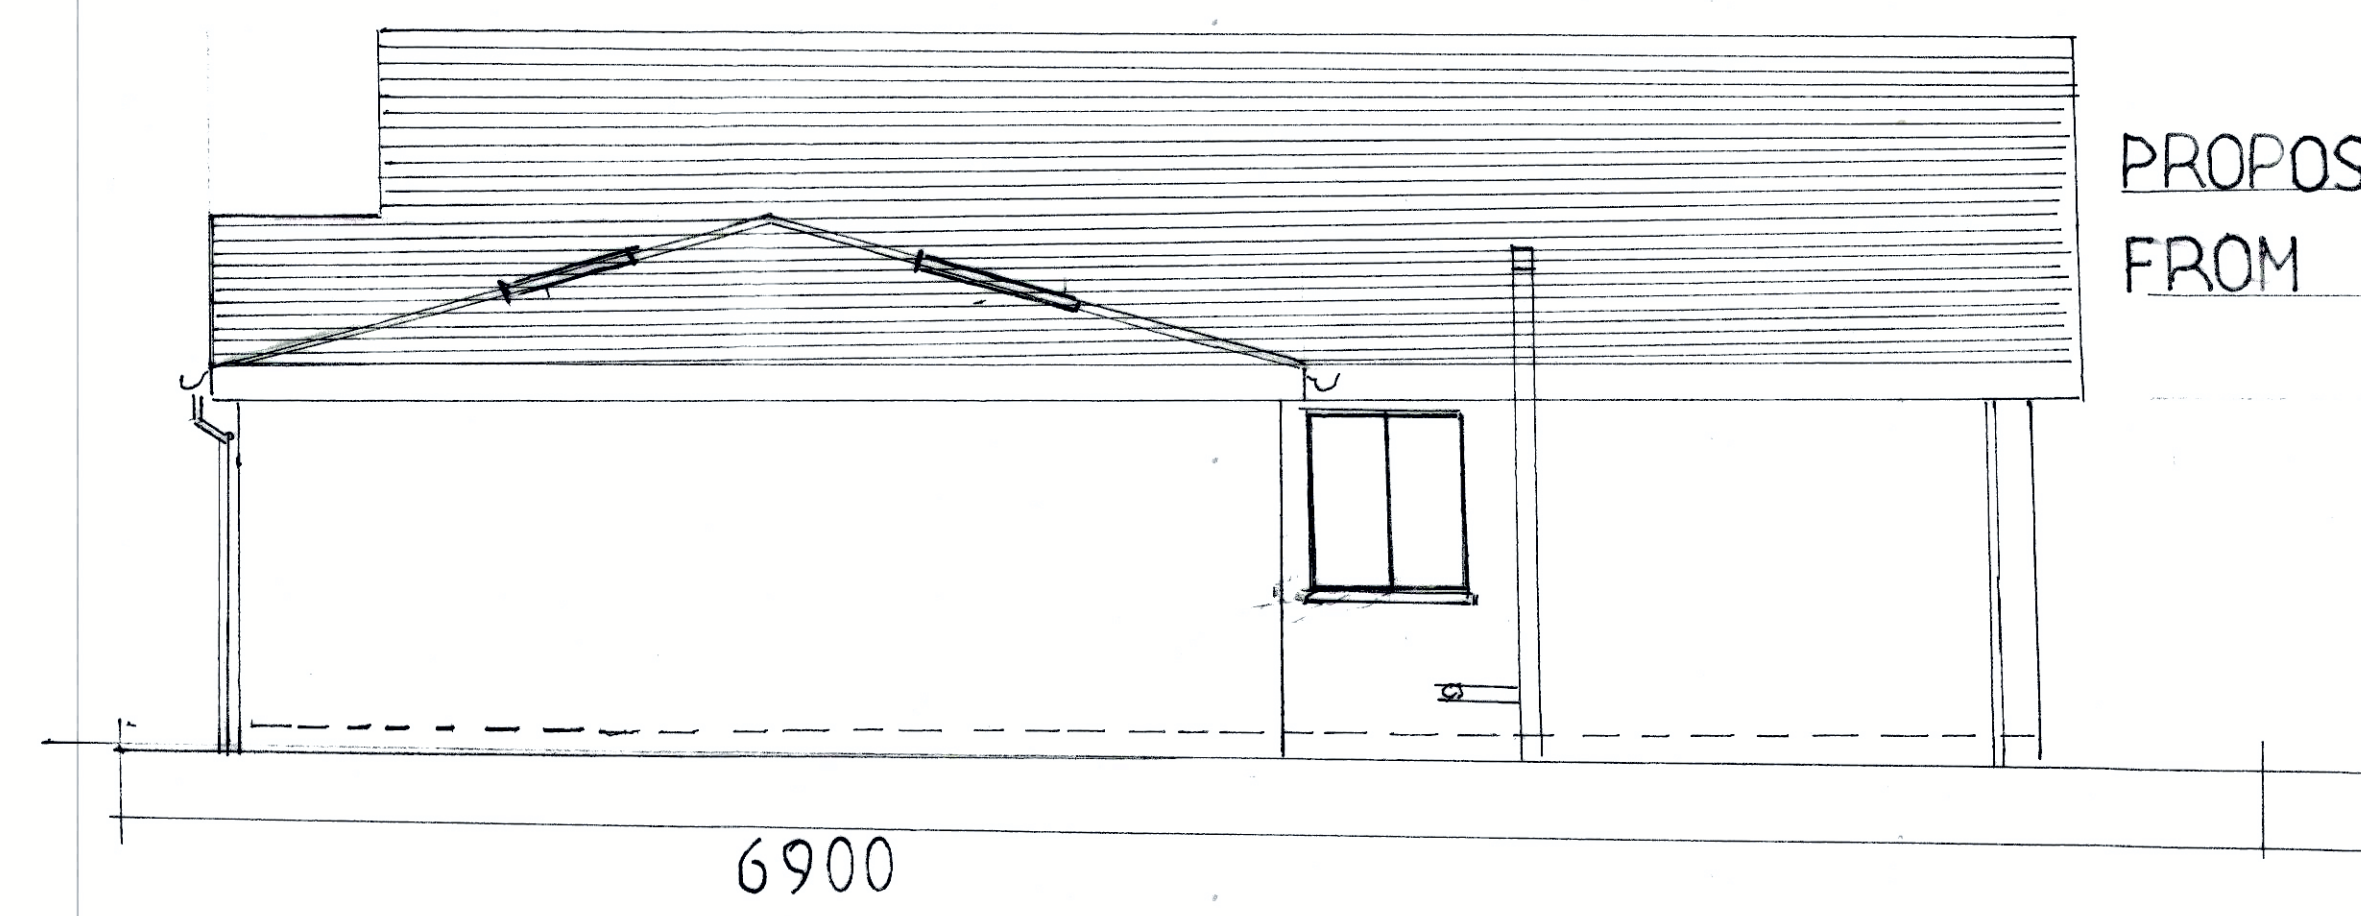


PROPOSED VIEW FROM NEIGHBOURS

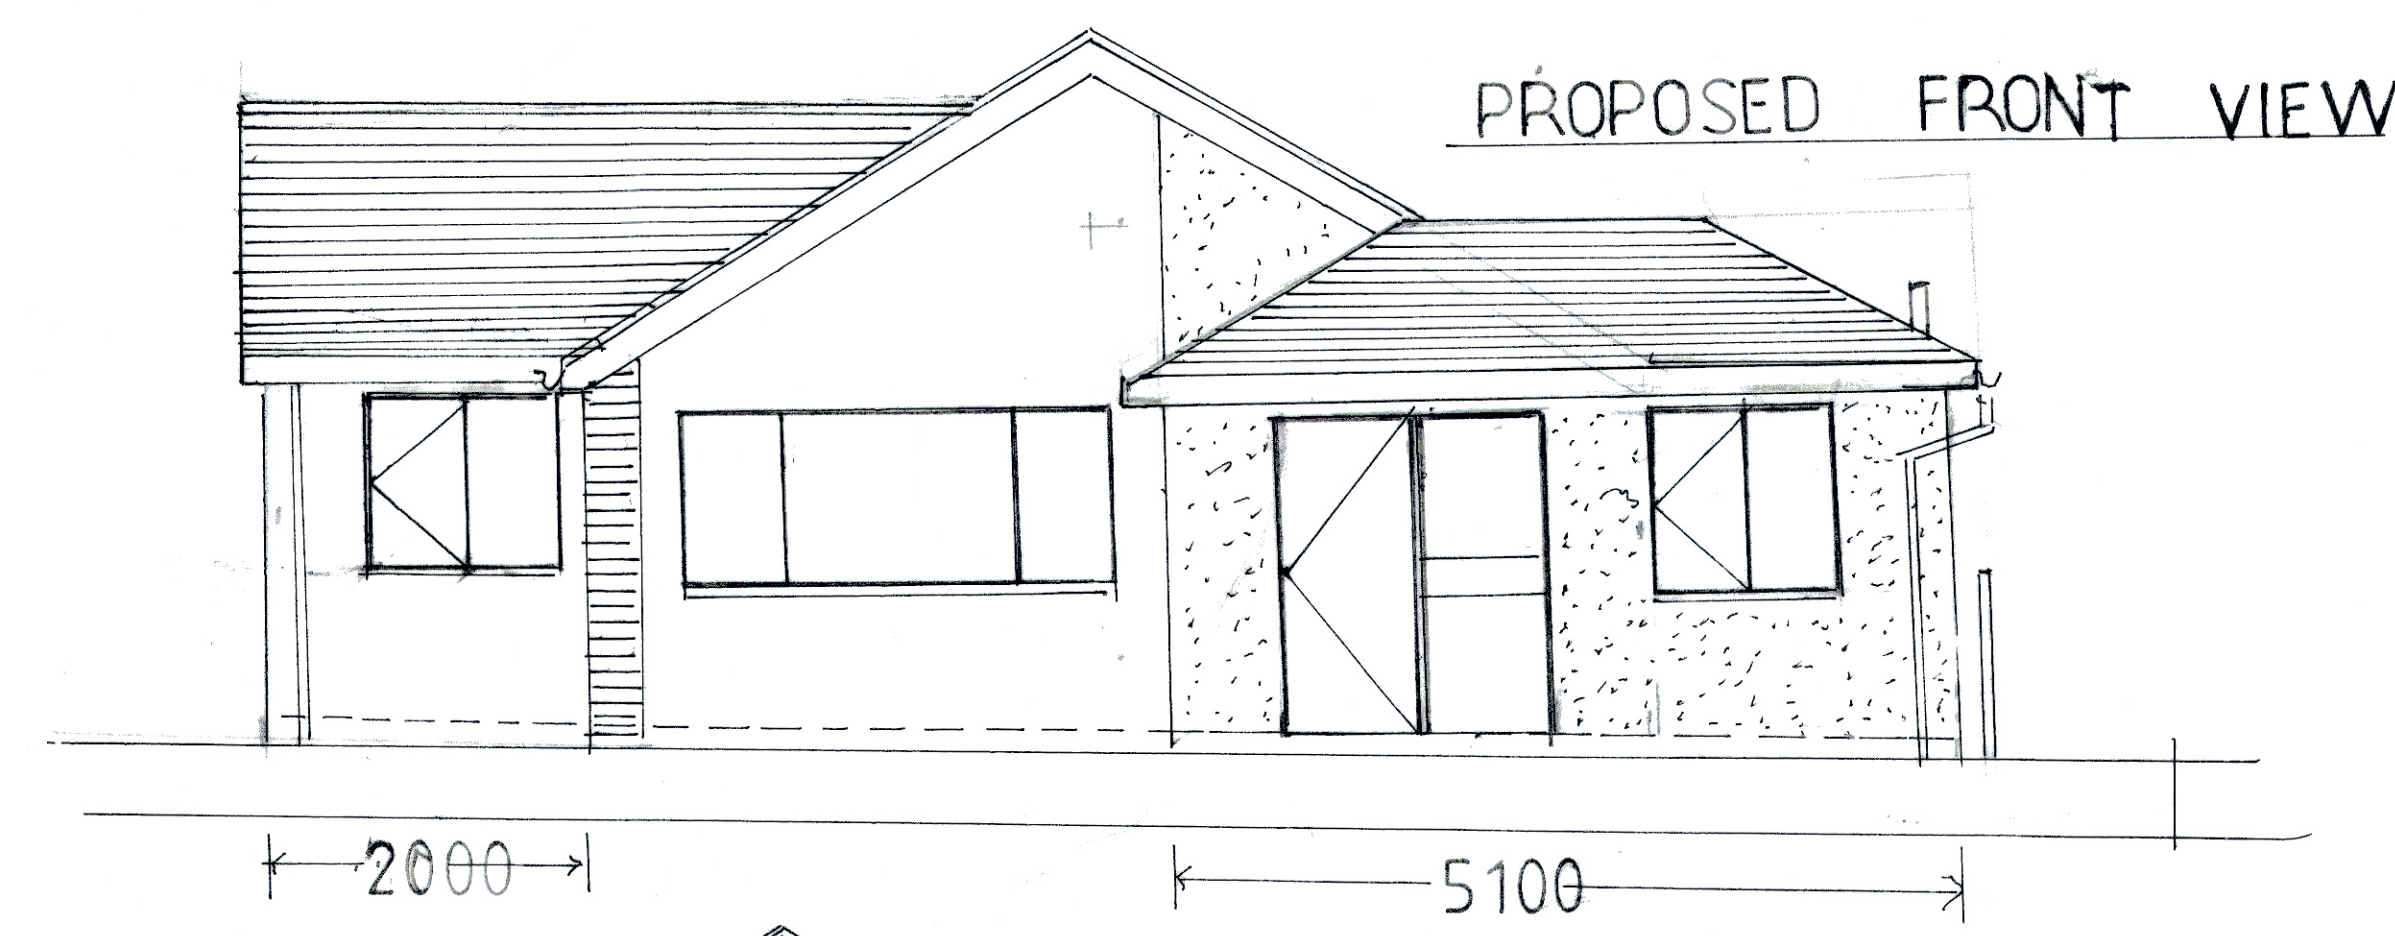

PROPOSED FRONT VIEW

SCALE 1:50

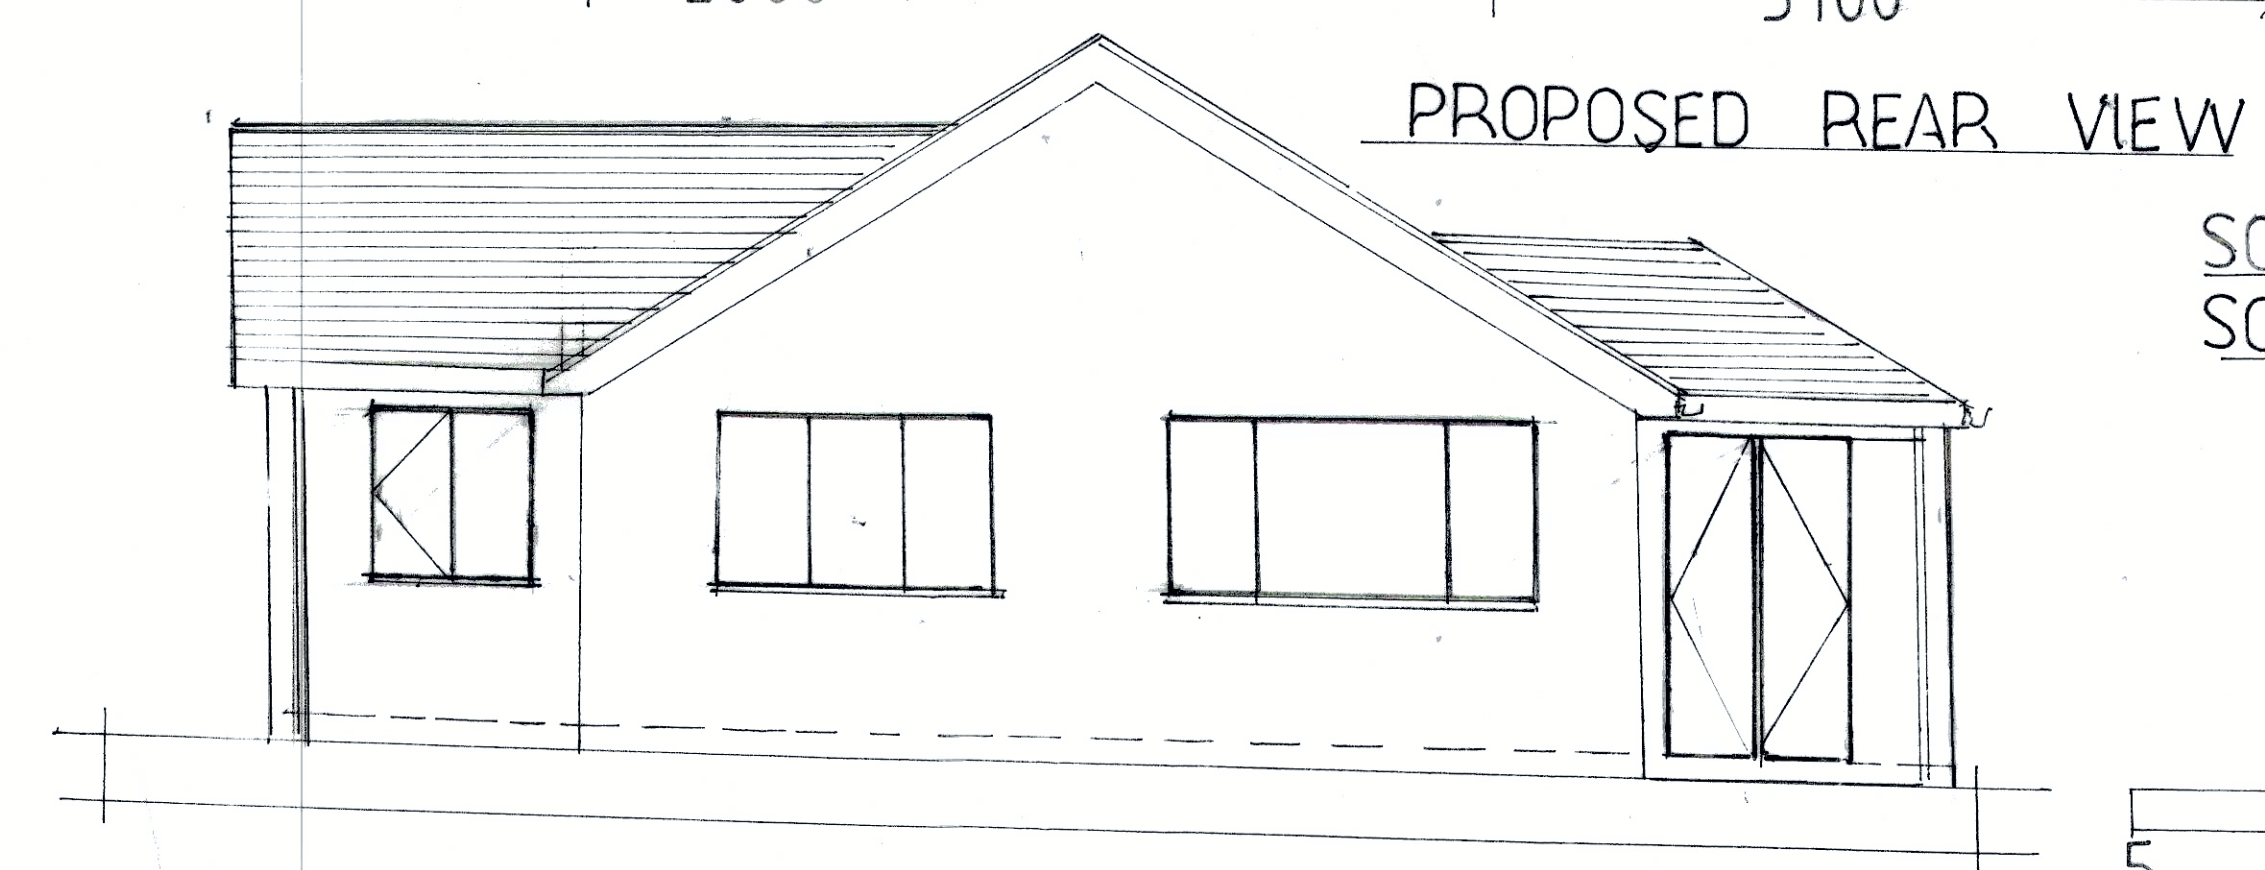

PROPOSED REAR VIEW

SCALE BAR
SCALE 1:50

