



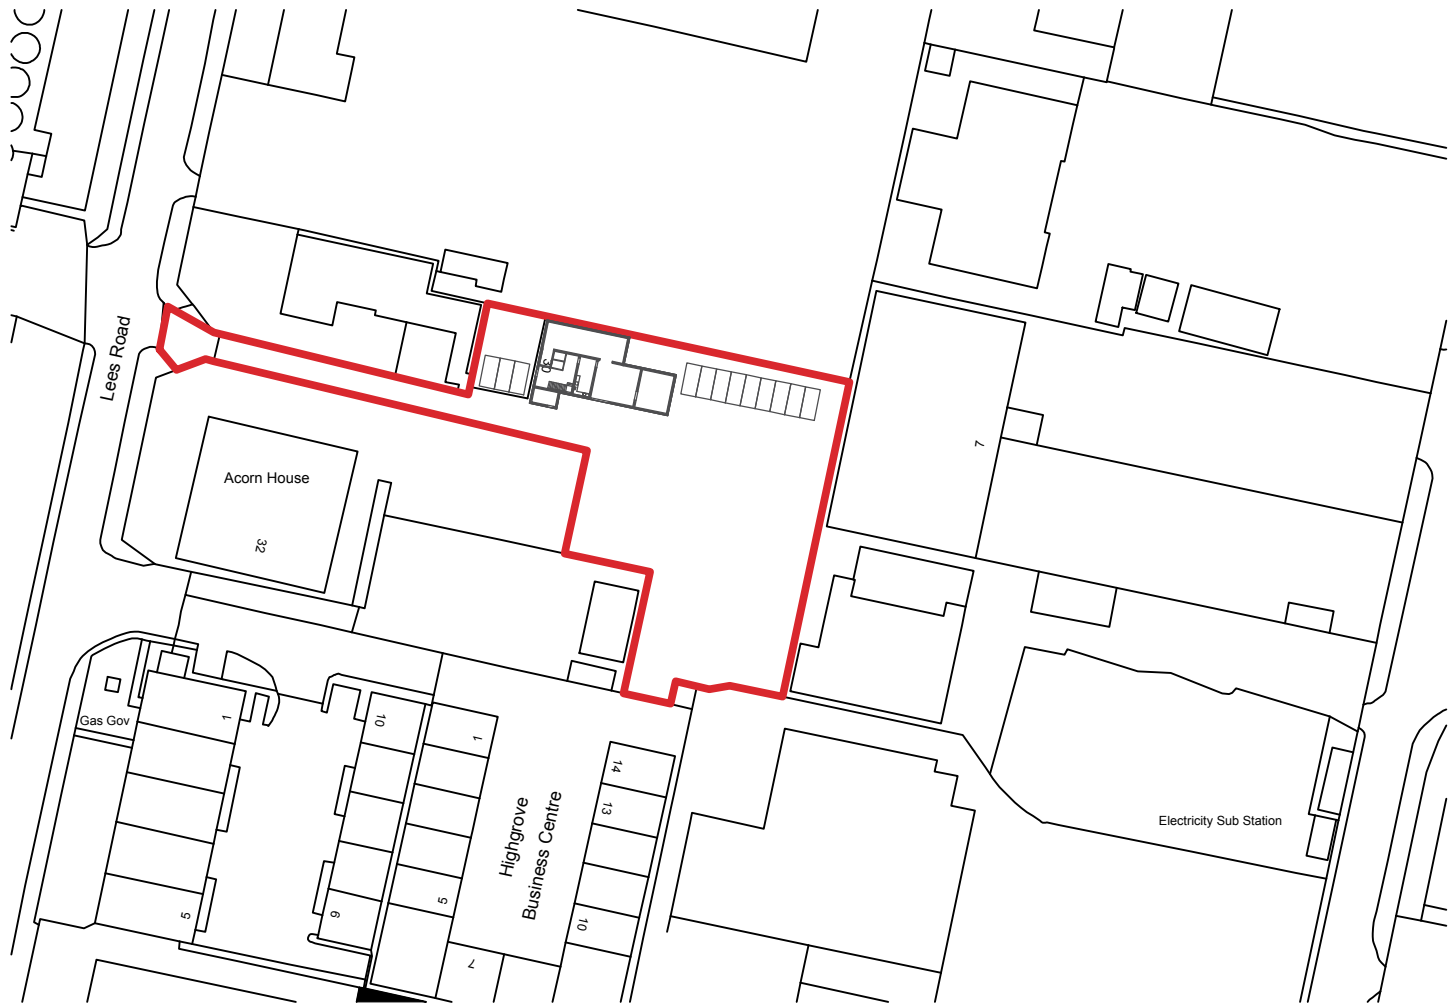

Ordnance Survey, (c) Crown Copyright 2023. All rights reserved. Licence number 100022432

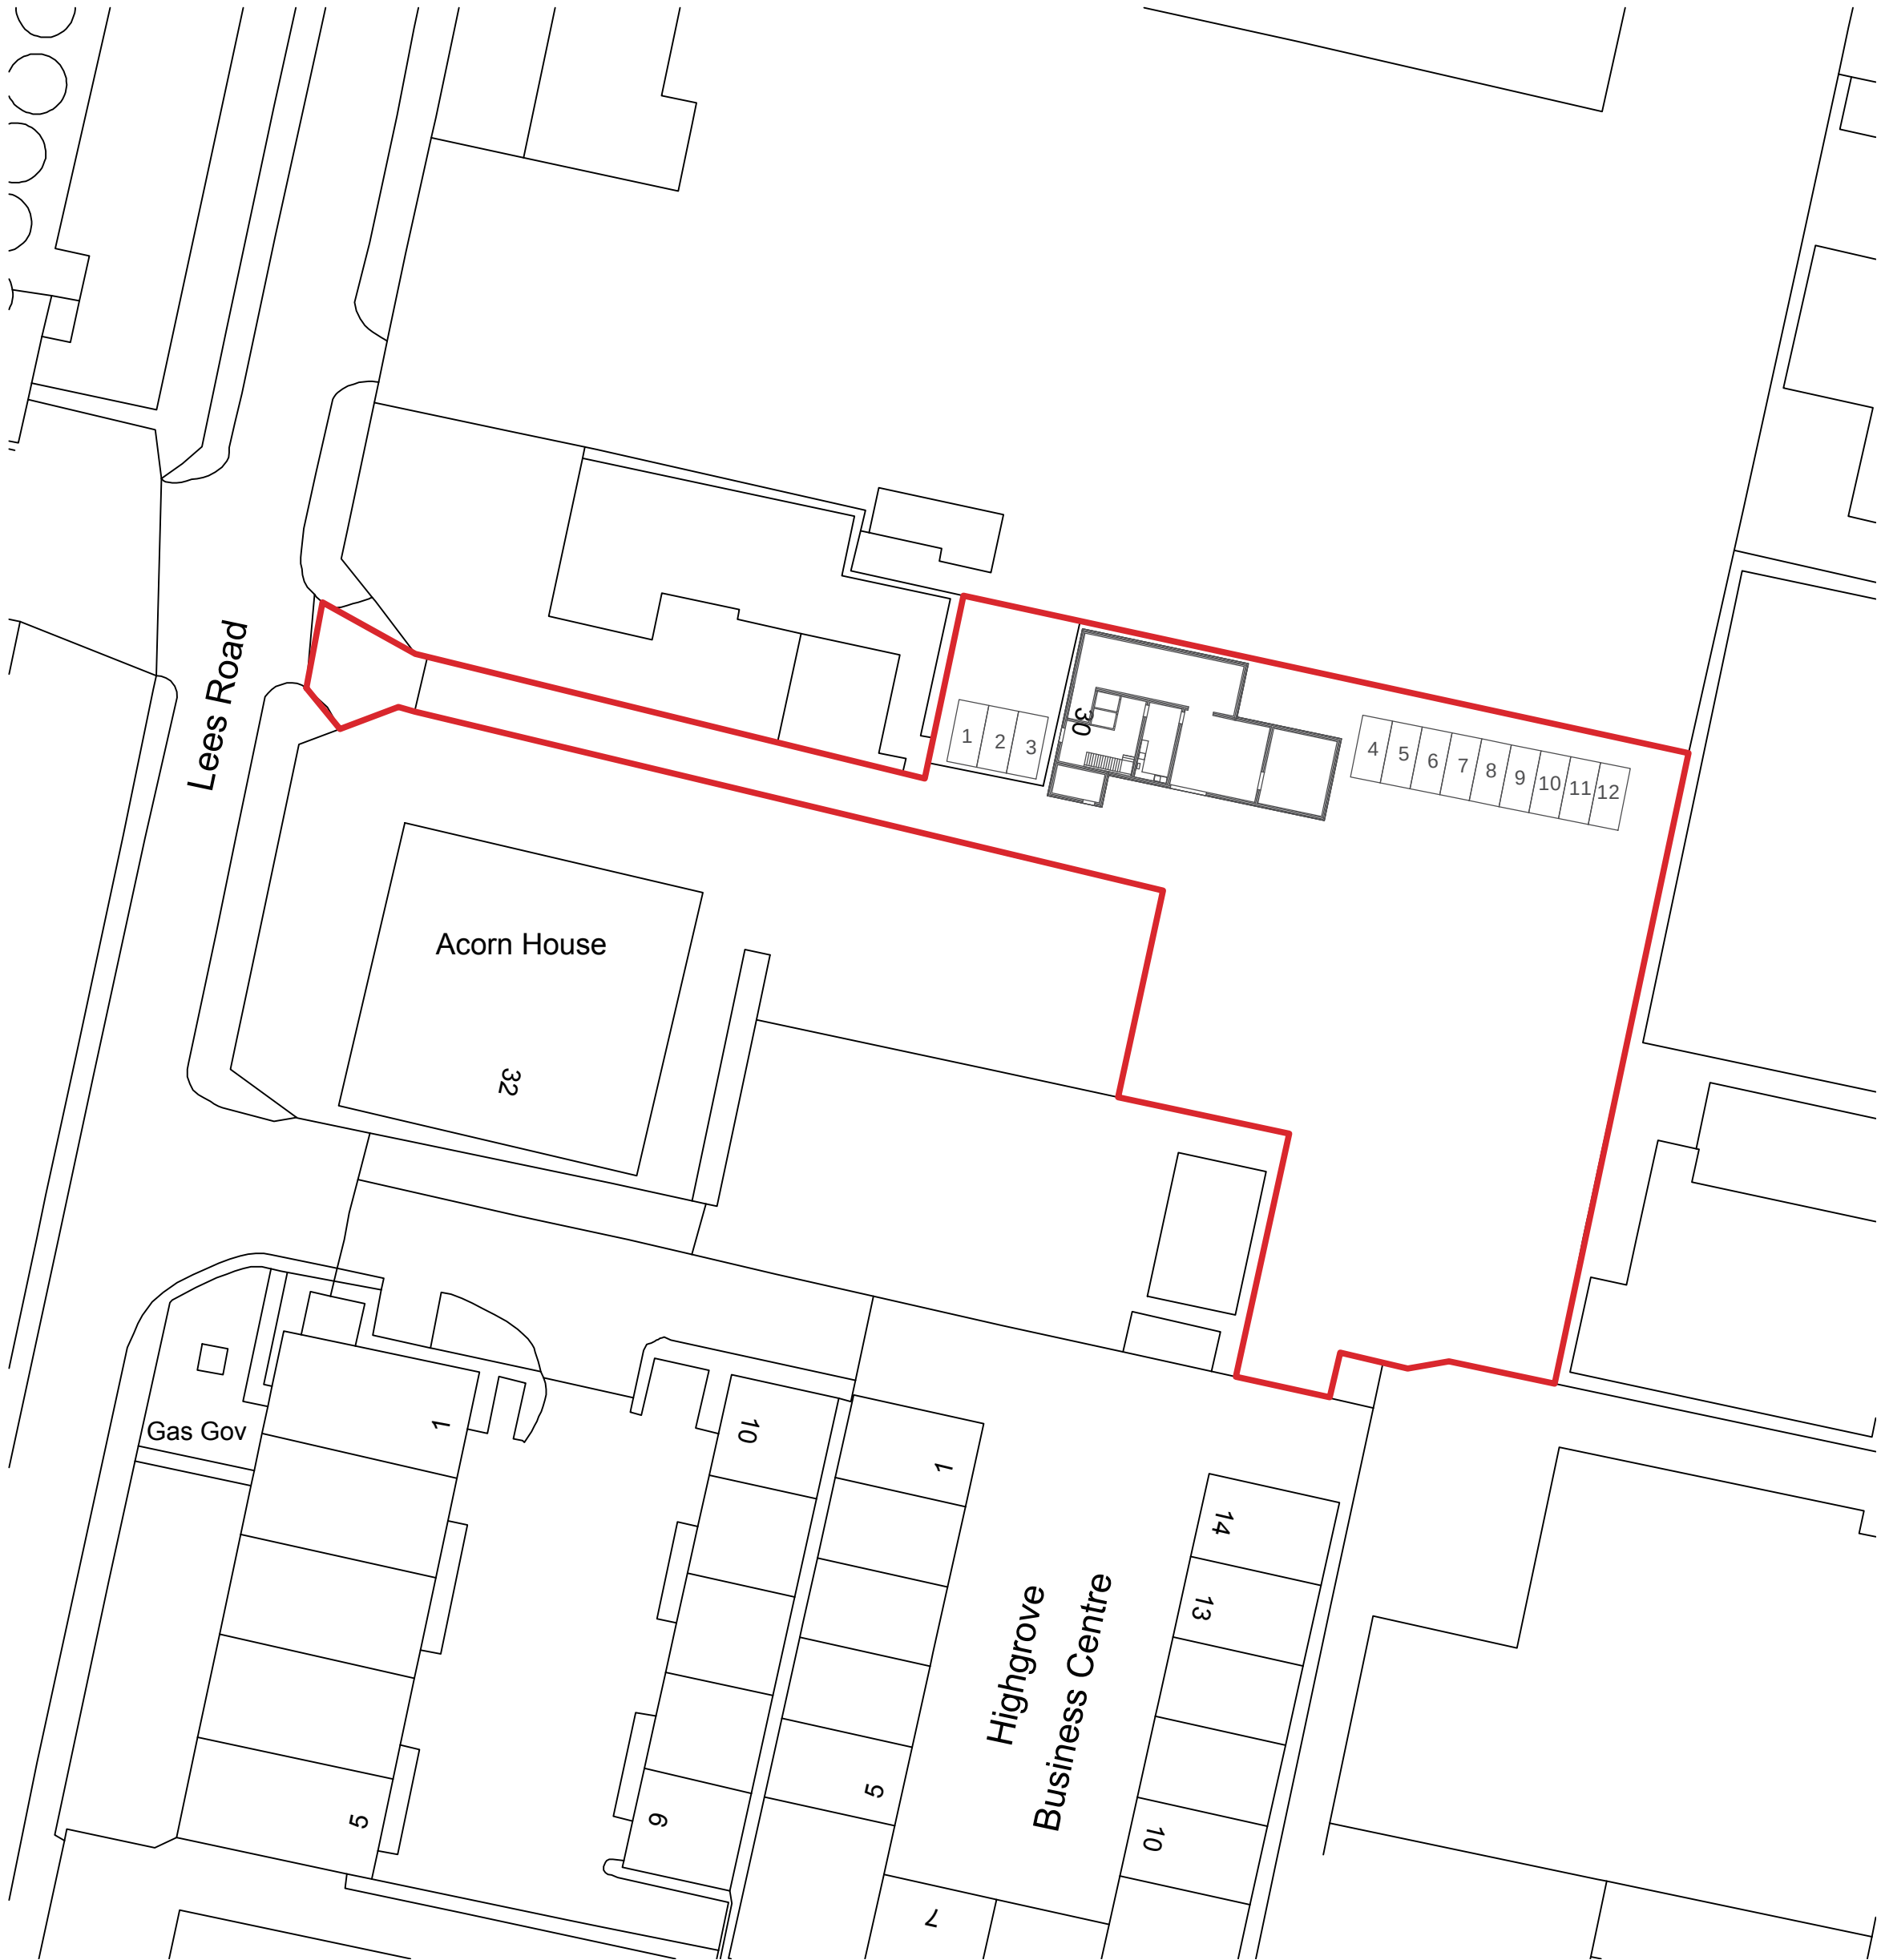

60m

25m

1,1,250 / 500 @ A2

May 2023

30 Lees Road, L33 7SE

fp0441.1 Location and block plan

