
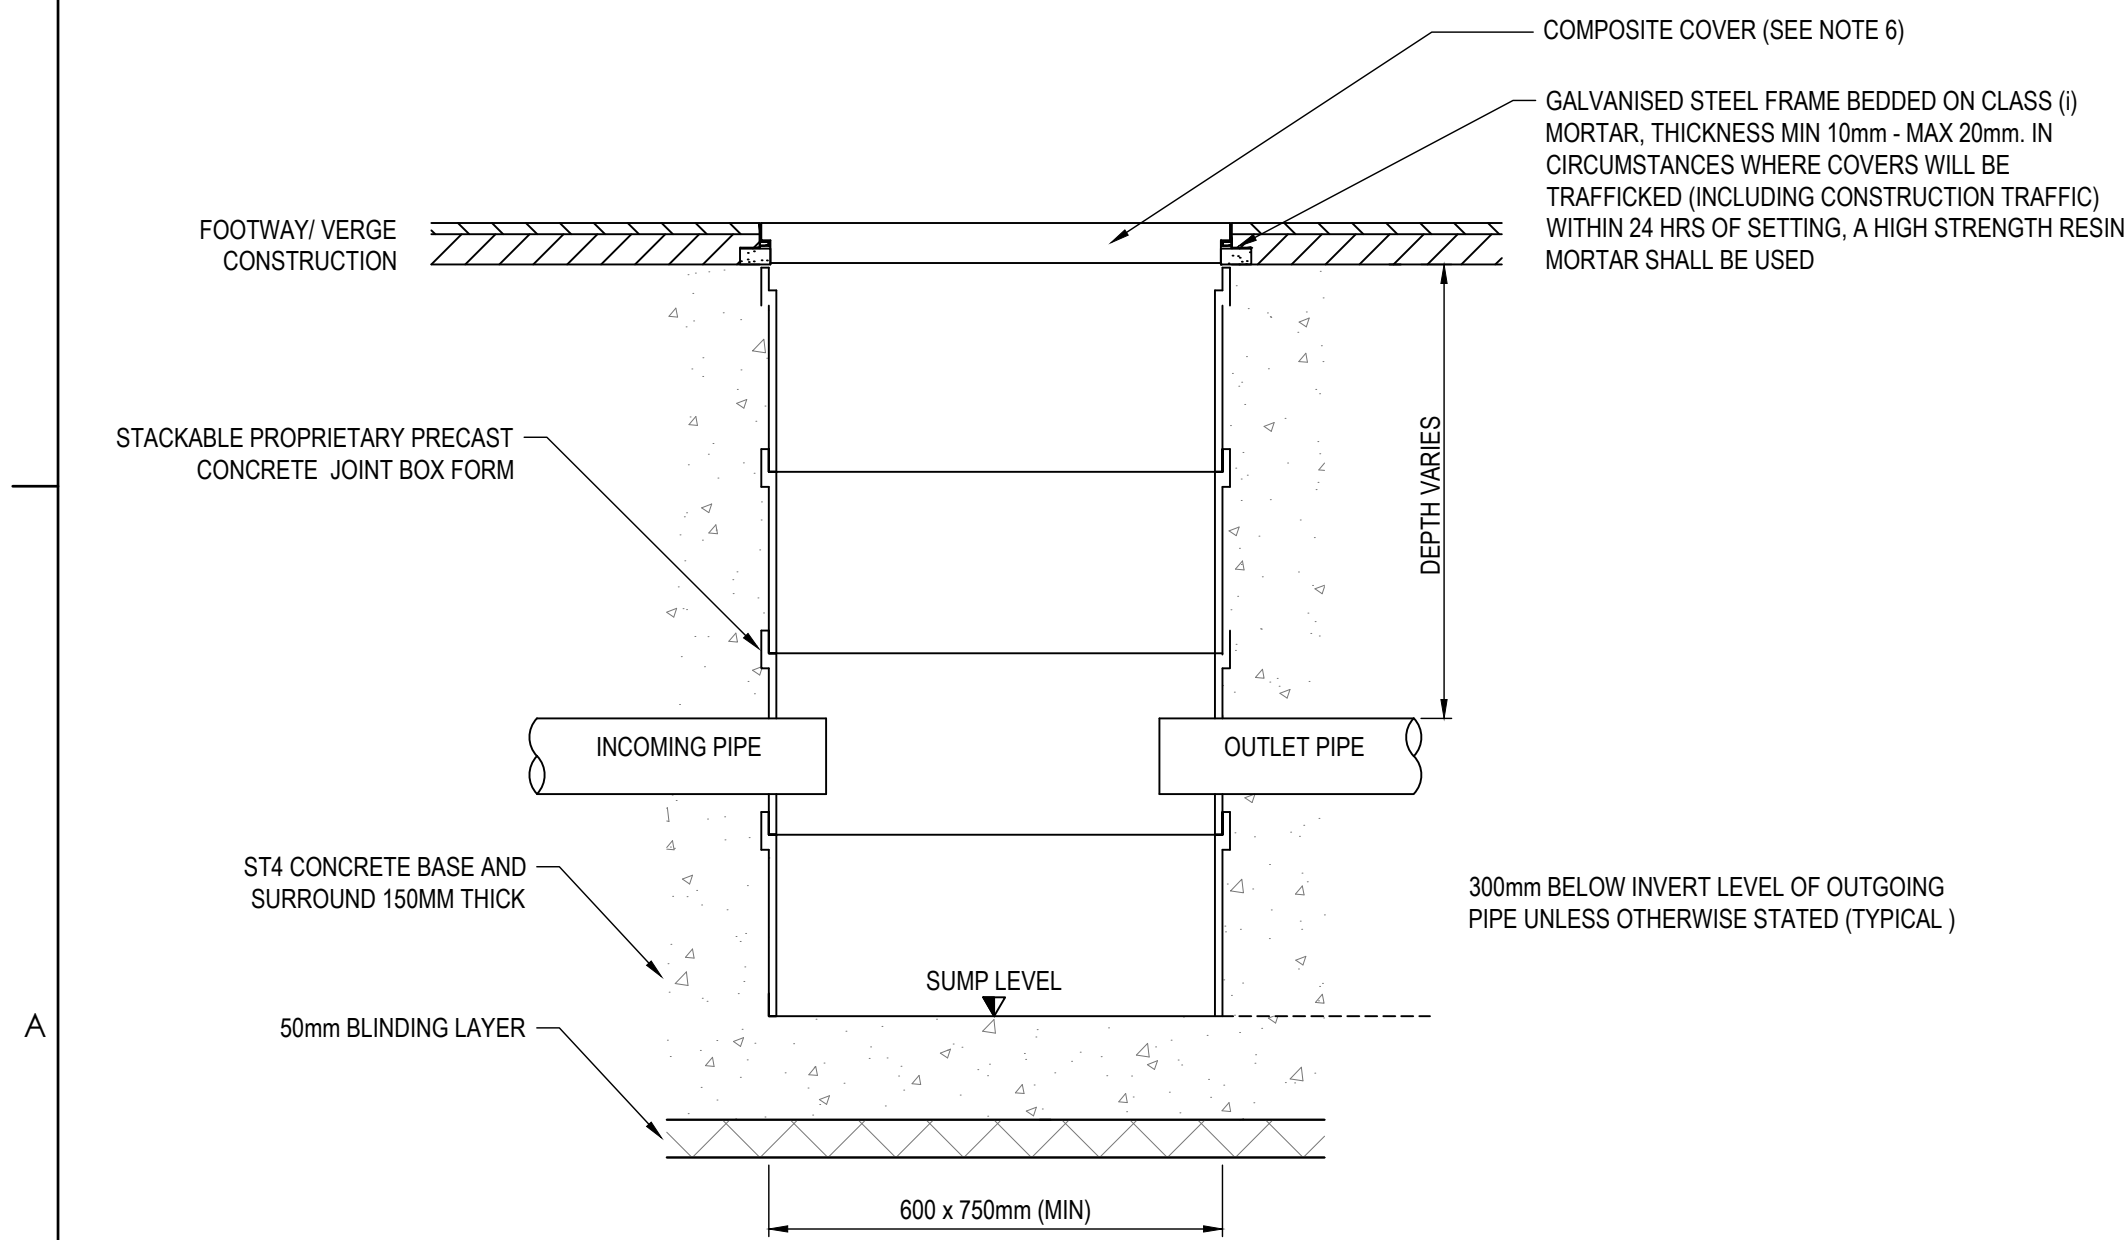
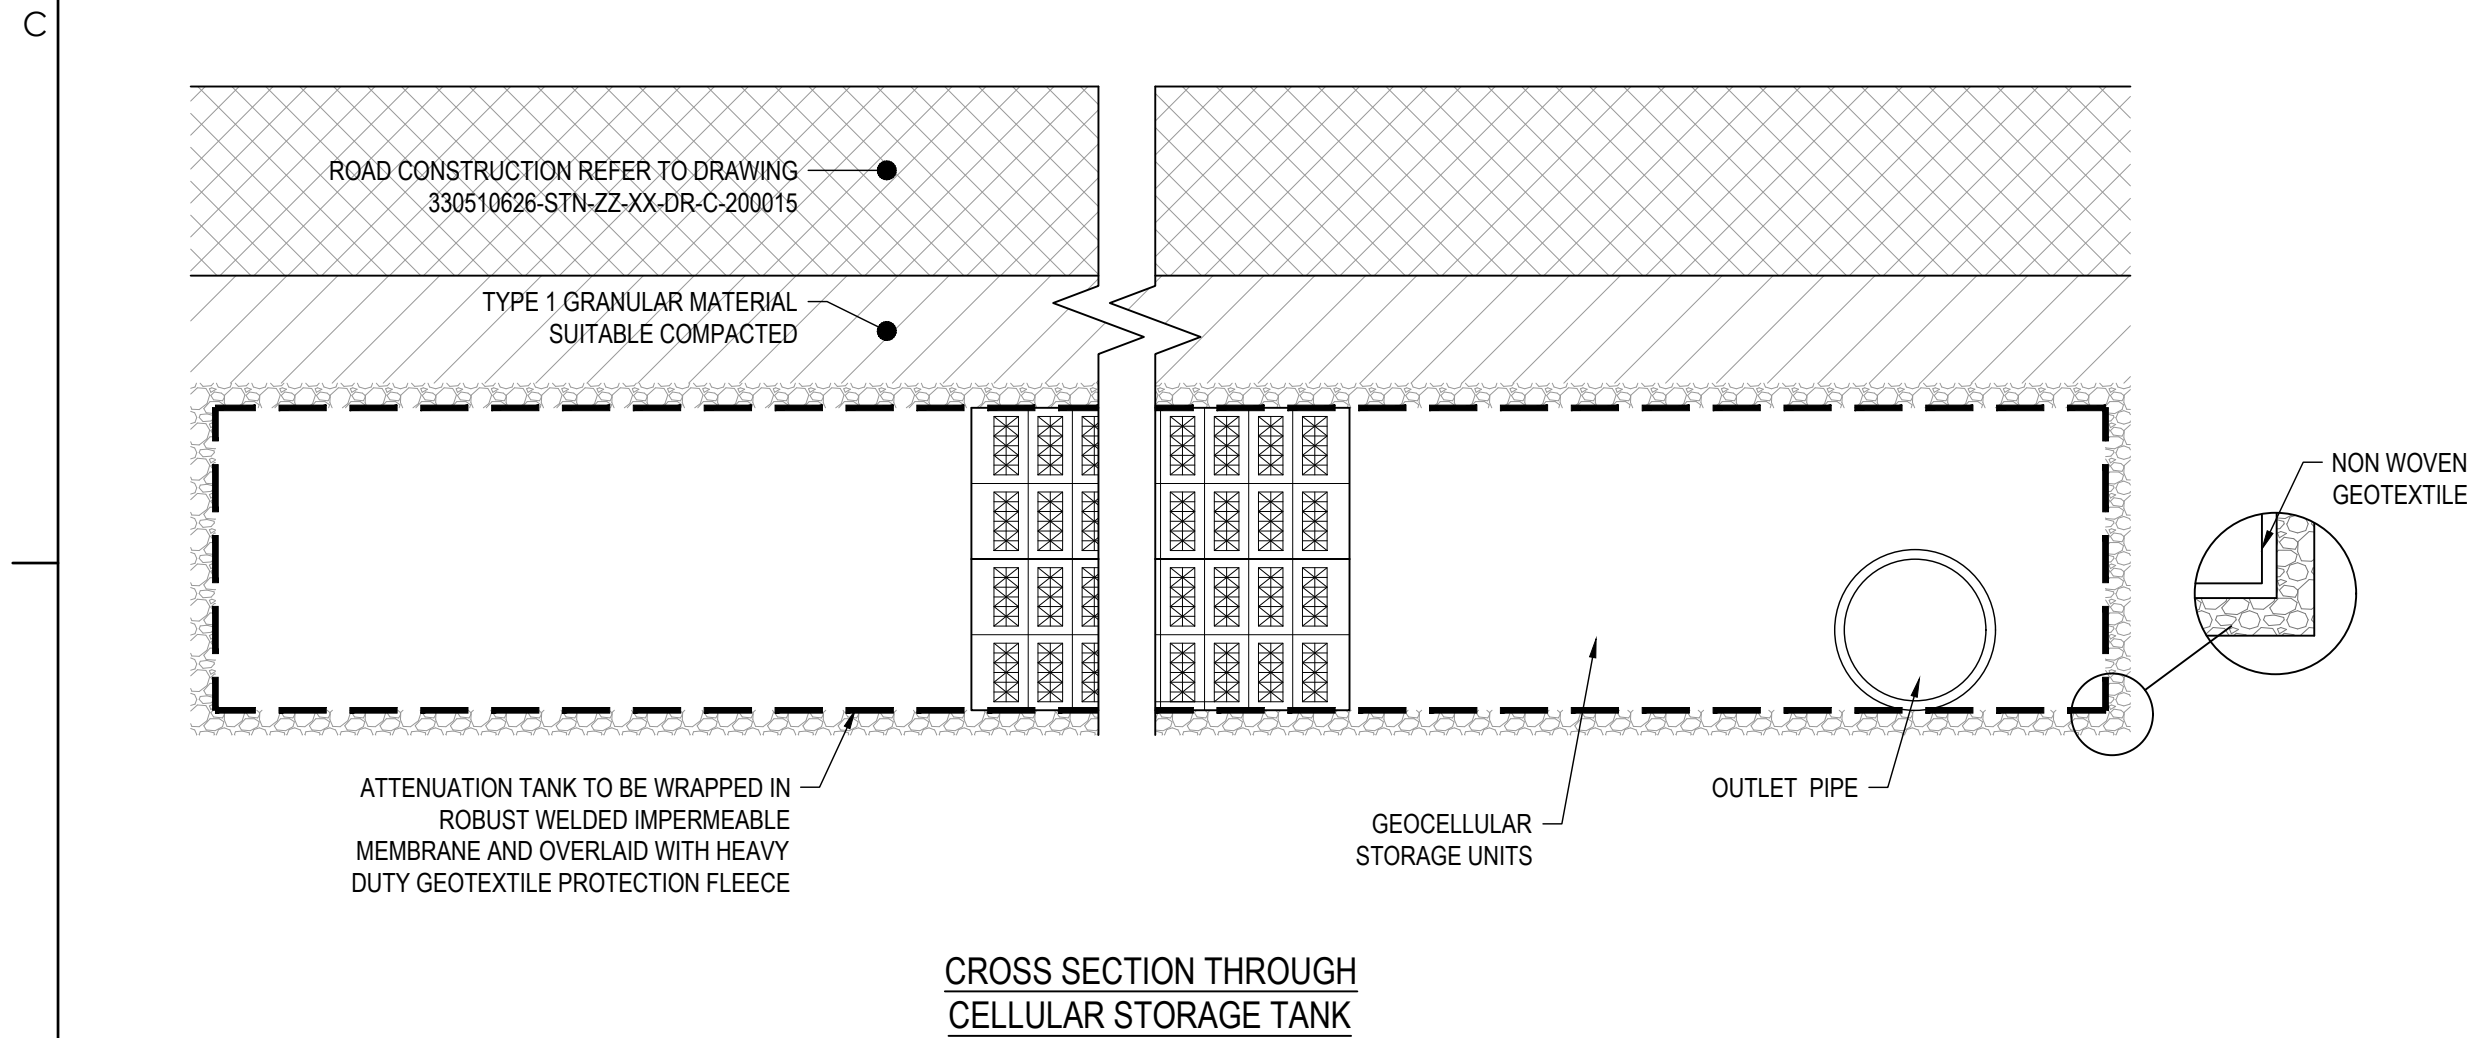


Reference: 28/08/2024/2024/08/28/2311/9 PM By: Doreen, Litem
C:\Users\A1\OneDrive\Documents\331810328-ALD-DR-CH-0504-CONTRACTOR.dwg
C:\Users\A1\OneDrive\Documents\331810328-ALD-DR-CH-0504-CONTRACTOR.dwg

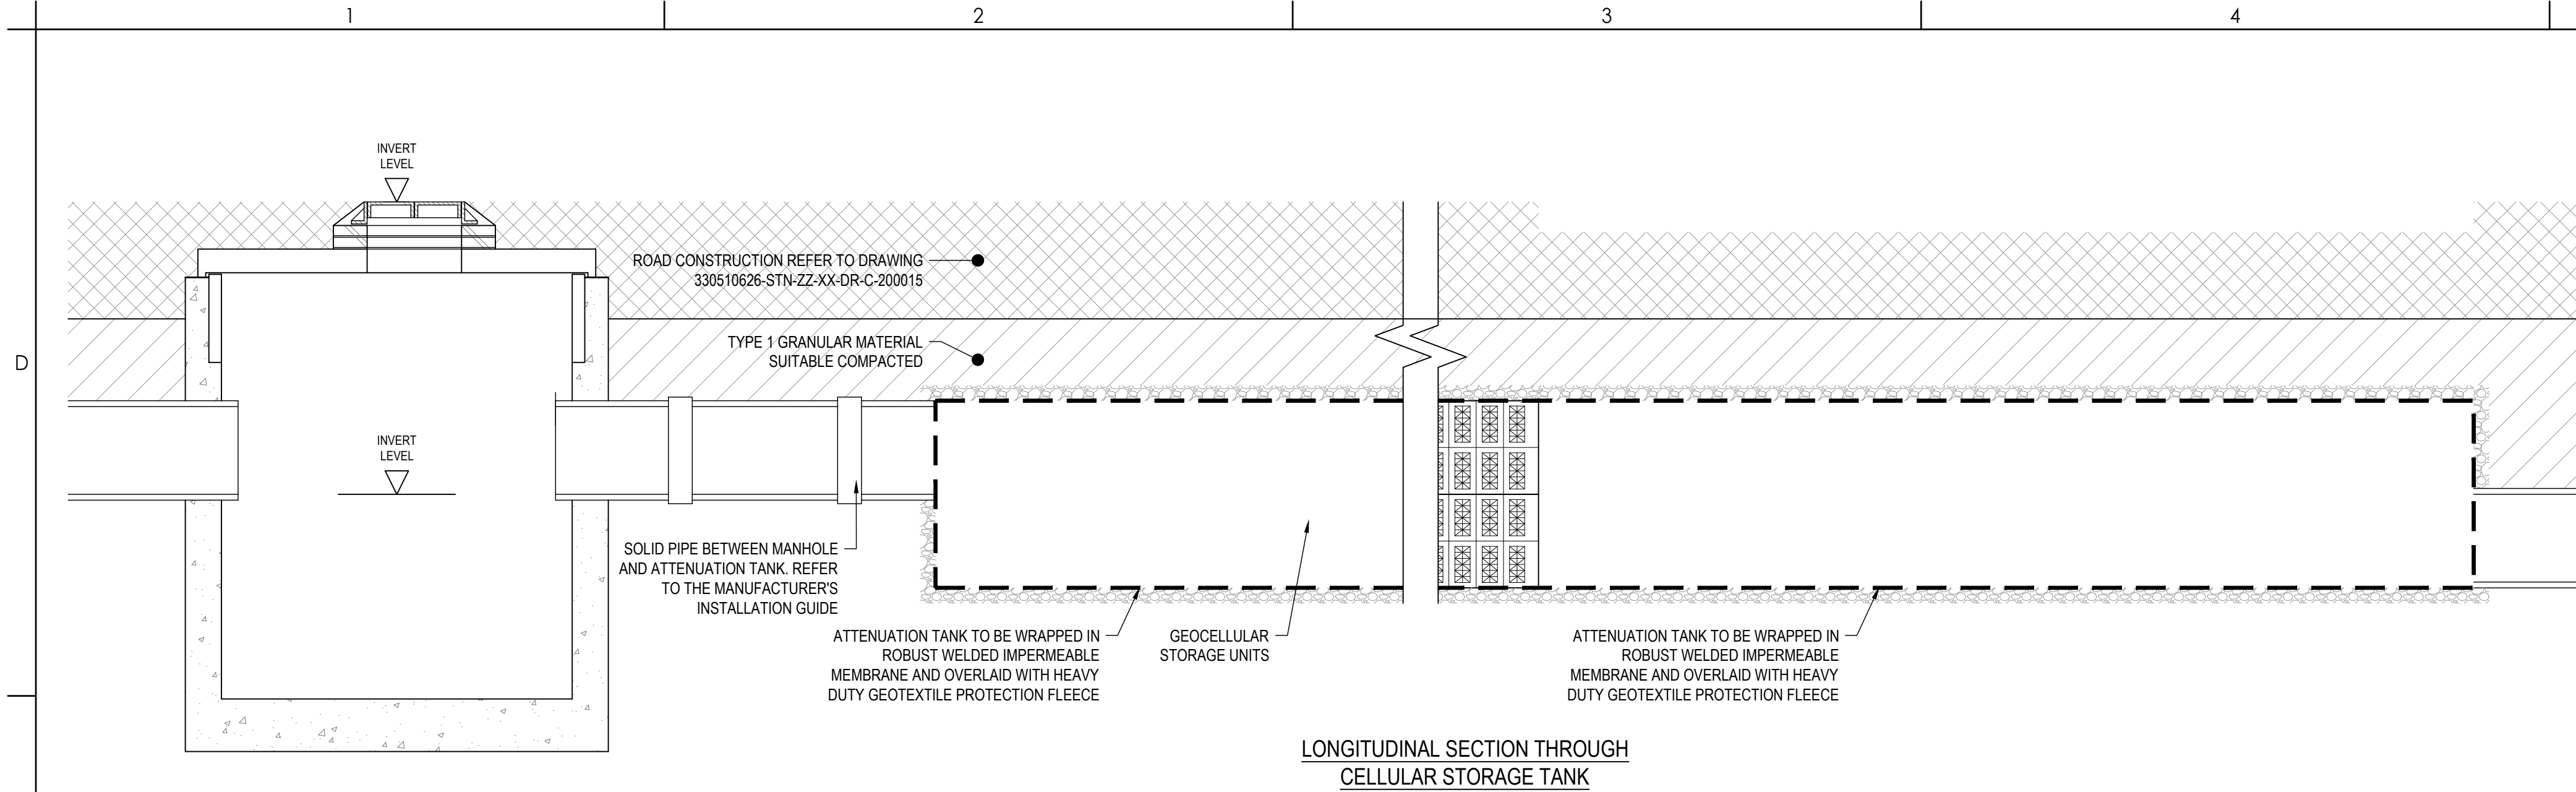

CATCHPIT DETAIL (DEPTH TO SOFFIT OF PIPE 1.0m TO 1.5m)

NOTES:

- REFER TO PLAN DRAWINGS. THE FINAL POSITION OF CHAMBERS AND DUCTS TO BE AGREED WITH THE OVERSEEING ORGANISATION ON SITE. ALL CHAMBERS TO BE LOCATED IN FOOTWAY OR VERGE.
- CHAMBERS SHALL BE CONCRETE STAKKA BOX JOINT BOX SYSTEM SUPPORTED BY NAL LTD. OR BRICKWORK (OR ALTERNATIVE APPROVED).
- CHAMBER TYPE AND NUMBER OF STACKING SECTIONS WILL DEPEND ON PIPE INVERT LEVELS. CONTRACTOR TO INVESTIGATE ALL EXISTING DRAINAGE AS AN EARLY ACTIVITY AND REPORT FINDINGS TO THE ENGINEER A MINIMUM OF 2 WEEKS PRIOR TO COMMENCING DRAINAGE WORKS.
- CHAMBER COVERS AND FRAMES TO BE INSTALLED IN ACCORDANCE WITH MANUFACTURERS SPECIFICATION AND RECOMMENDATIONS.
- MANHOLE COVERS AND FRAMES - SHALL COMPLY WITH THE RELEVANT PROVISIONS OF BS EN 124. THEY SHALL BE OF A NON-ROCKING DESIGN WHICH DOES NOT RELY ON THE USE OF CUSHION INSERTS. CLASS D400 COVERS SHALL BE USED IN CARRIAGEWAYS. CLASS B125 SHALL BE USED IN FOOTWAYS, PEDESTRIAN AREAS AND COMPARABLE LOCATIONS.
- IDS BLACK ANTI-SLIP COMPOSITE COVER OR EQUIVALENT APPROVED, WITH AN UNLOCK AND LIFT DEVICE.
- MANHOLE COVERS AND FRAMES - SHALL COMPLY WITH THE RELEVANT PROVISIONS OF BS EN 124. THEY SHALL BE OF A NON-ROCKING DESIGN WHICH DOES NOT RELY ON THE USE OF CUSHION INSERTS. CLASS D400 COVERS SHALL BE USED IN CARRIAGEWAYS OF ROADS (INCLUDING PEDESTRIAN STREETS), HARD SHOULDERS AND PARKING AREAS USED BY ALL TYPES OF ROAD VEHICLE. CLASS B125 SHALL BE USED IN FOOTWAYS, PEDESTRIAN AREAS AND COMPARABLE LOCATIONS.



Stantec UK Limited
Caversham Bridge House, Waterman Place
Reading
RG1 8DN
Tel. +44 1189 500 761
www.stantec.com/uk

Copyright Reserved

The Contractor shall verify and be responsible for all dimensions. DO NOT scale the drawing. Any errors or omissions shall be reported to Stantec without delay. The Copyrights to all designs and drawings are the property of Stantec. Reproduction or use for any purpose other than that authorised by Stantec is forbidden.

Notes

UTILITIES NOTE: The position of any existing public or private sewers, utility services, plant or apparatus shown on this drawing is believed to be correct, but no warranty to this is expressed or implied. Other such plant or apparatus may also be present but not shown. The Contractor is therefore advised to undertake their own investigation where the presence of any existing sewers, services, plant or apparatus may affect their operations.

- DO NOT SCALE FROM THIS DRAWING. IF IN DOUBT PLEASE REQUEST FURTHER INFORMATION.
- ALL DIMENSIONS ARE IN METRES UNLESS STATED OTHERWISE
- THIS DRAWING IS TO BE READ IN CONJUNCTION WITH ALL OTHER CONTRACT DRAWINGS AND DOCUMENTS.
- ALL WORKS TO BE IN ACCORDANCE WITH HIGHWAY ENGLAND SPECIFICATION FOR HIGHWAY WORKS VOLUME 1 AND CONTRACT SPECIFIC APPENDICES.

PD1 FIRST ISSUE	LG	TG	2024.08.28
Issued/Revision	By	Appd	YYYY.MM.DD
	LG	YB	IG
	Dwn.	Dsgn.	Chkd.
			2024.08.28
			YYYY.MM.DD

Issue Status

S5 - FOR REVIEW AND ACCEPTANCE

This document is suitable only for the purpose noted above. Use of this document for any other purpose is not permitted.

Client/Project Logo



Client/Project

ALDI STORES LTD

CABLES WAY

PRESCOT

Title

MIXED USE DEVELOPMENT
DRAINAGE STANDARD DETAILS

SHEET 3 OF 4

Project No.	A1 Scale
331810328	NTS
Revision	Drawing No.
P01	331810328-STN-HDG-ALD-DR-CH-0504