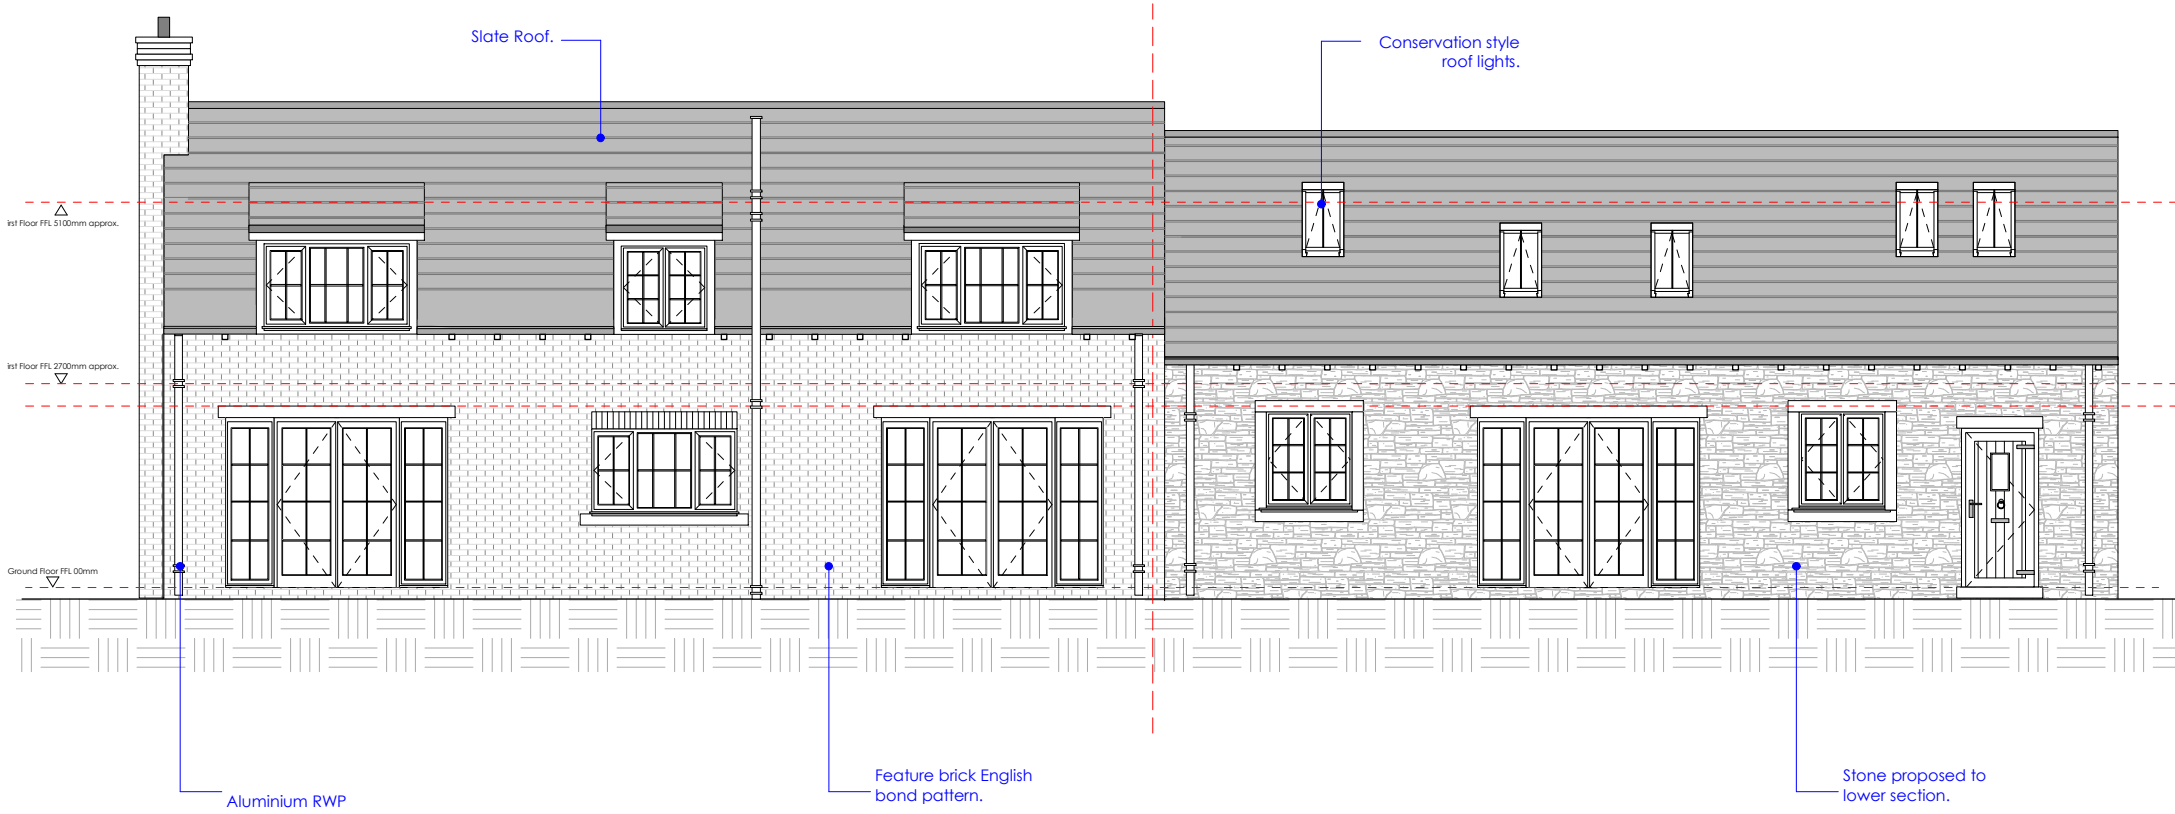
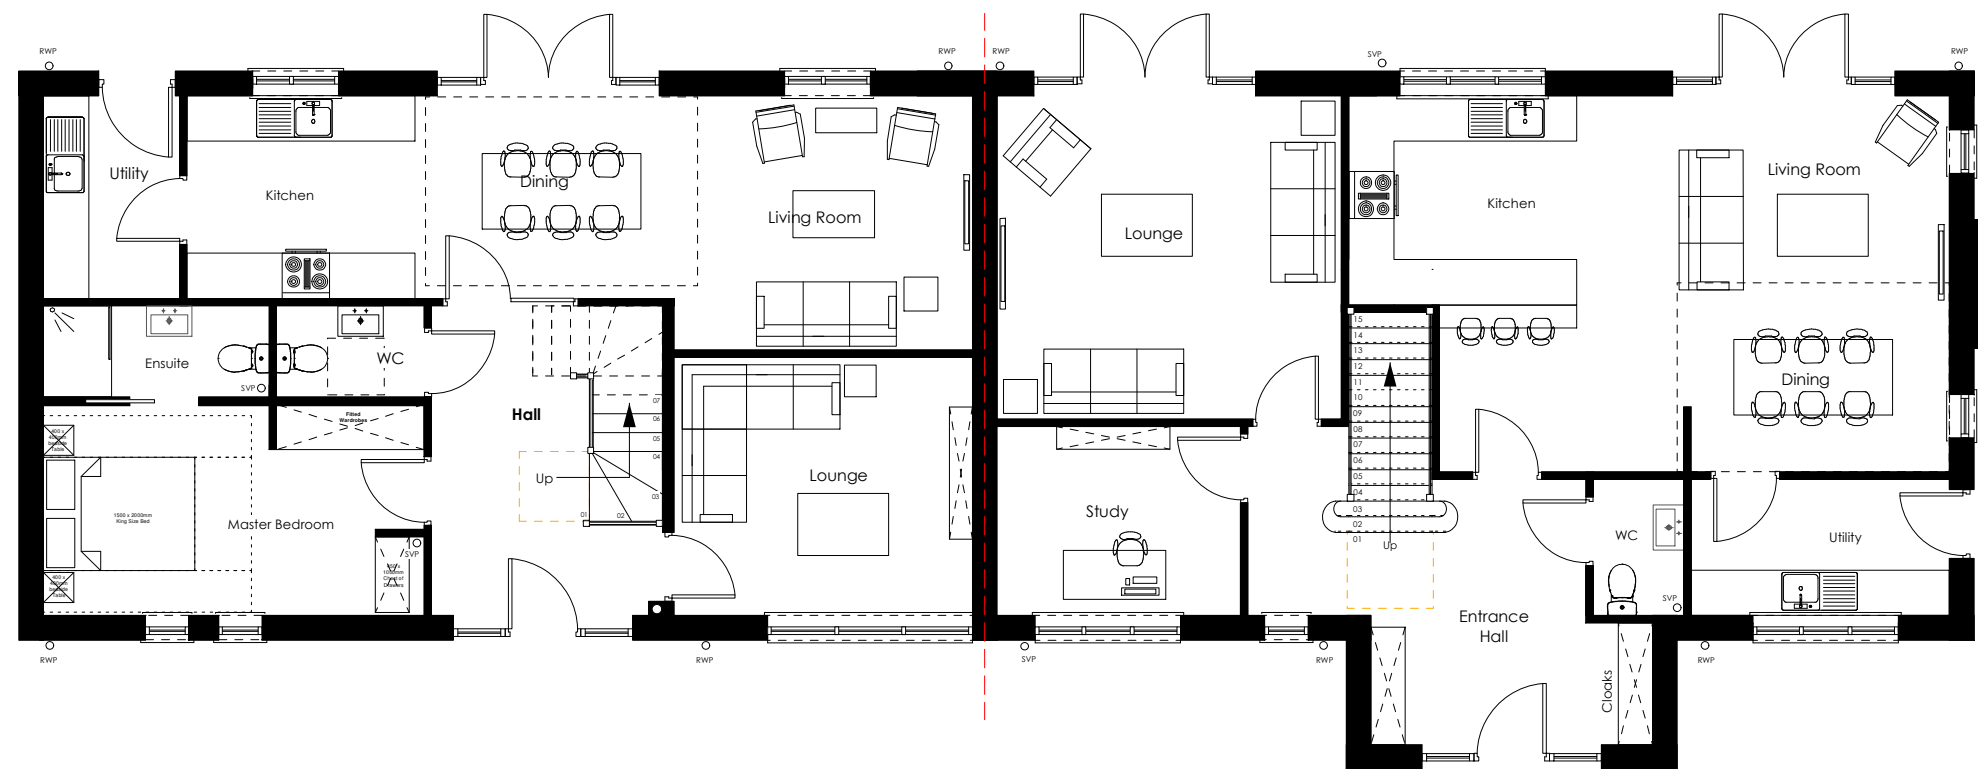
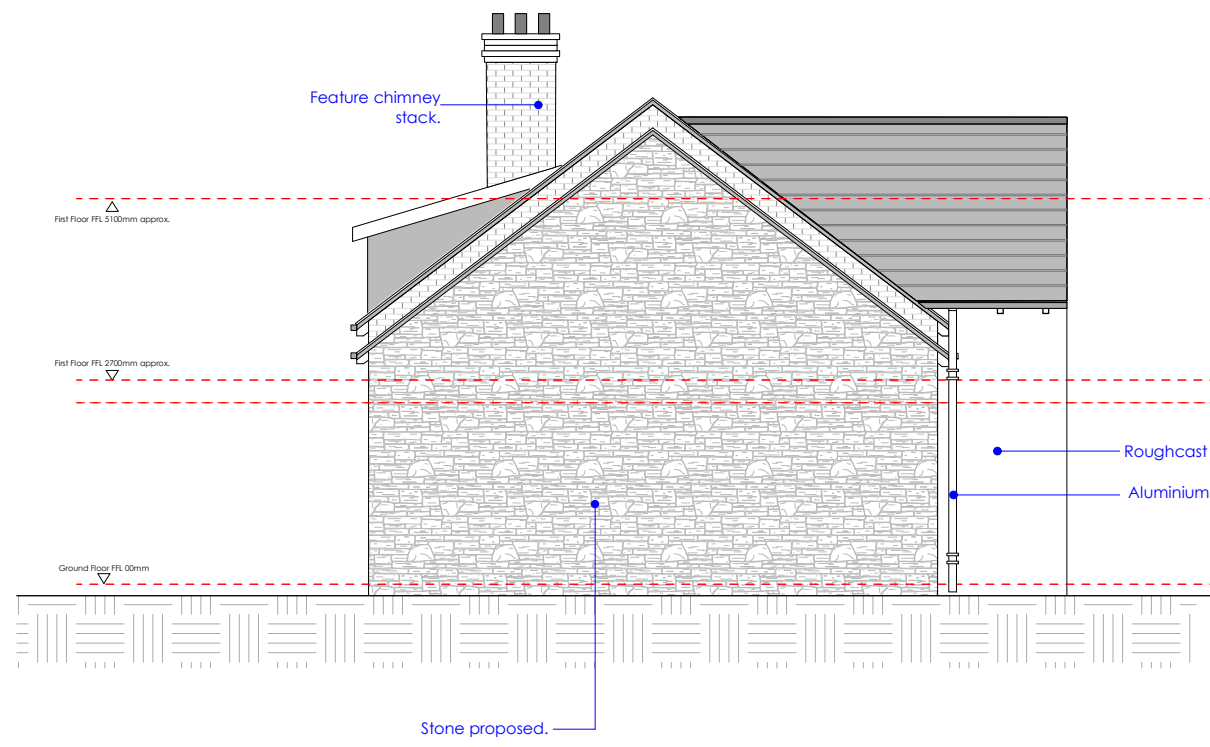
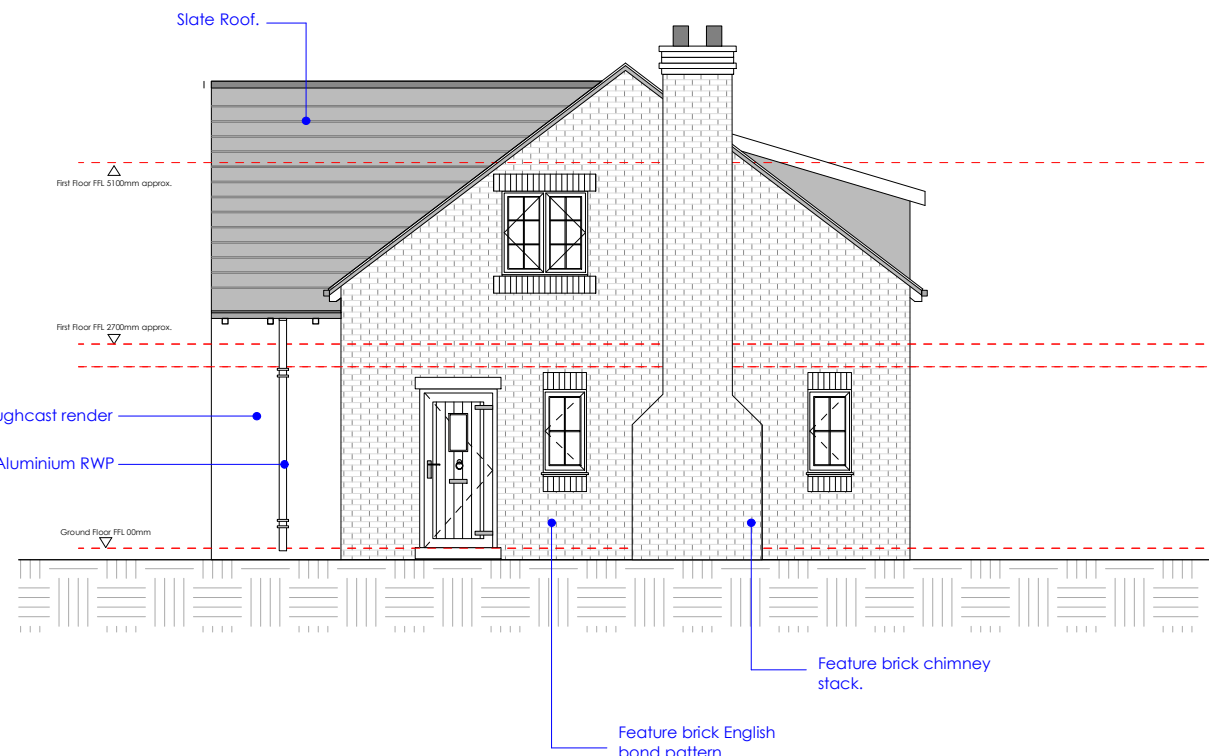
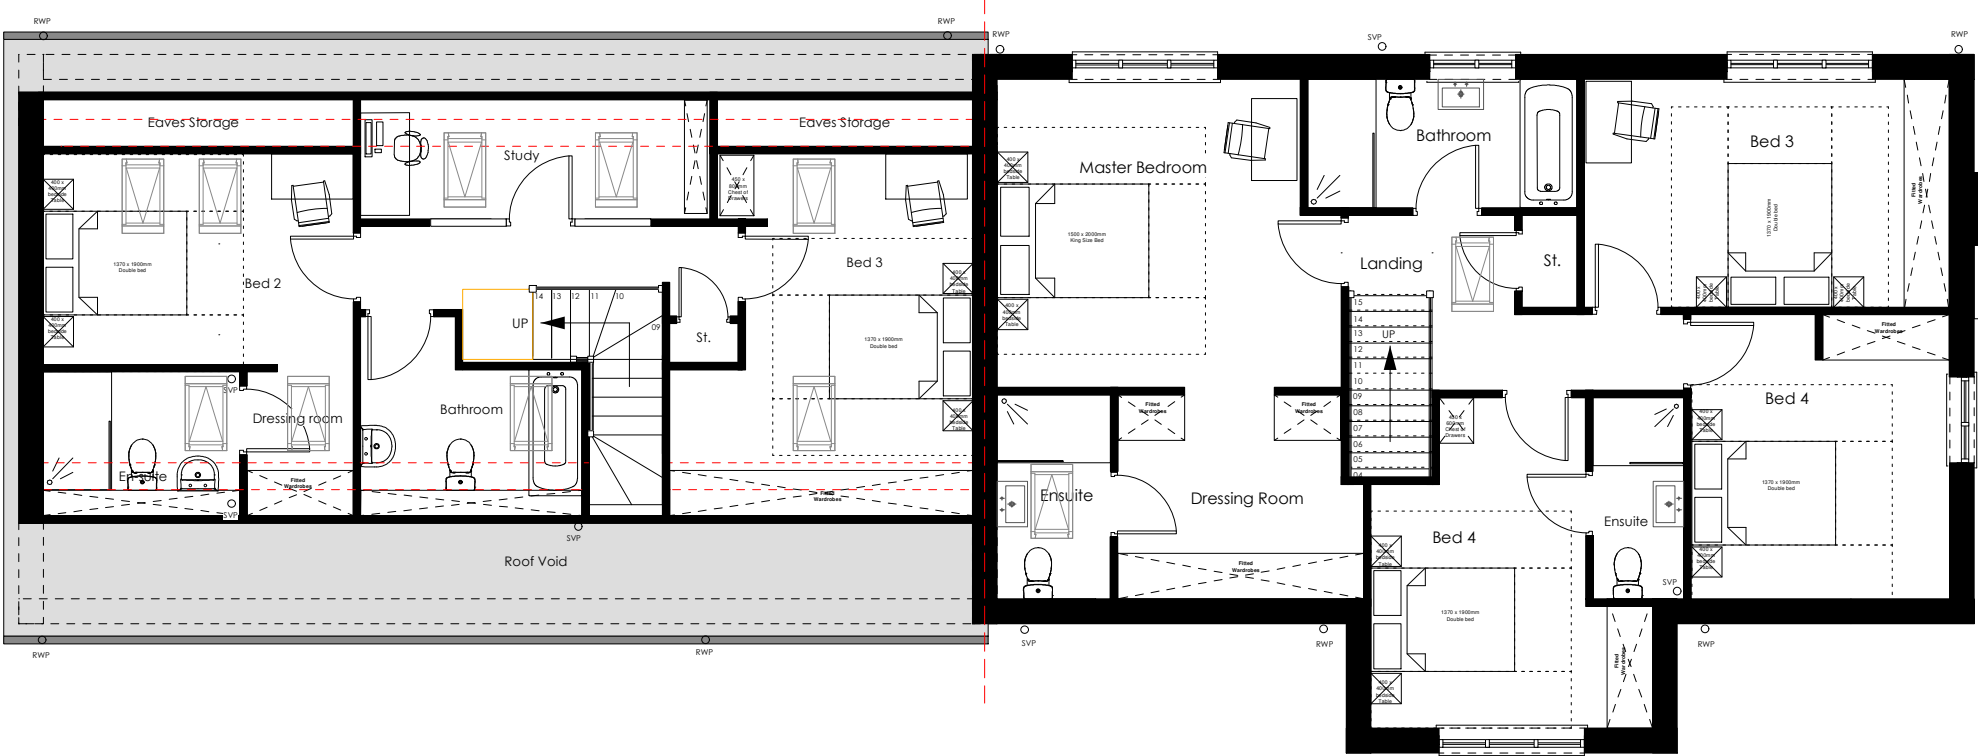
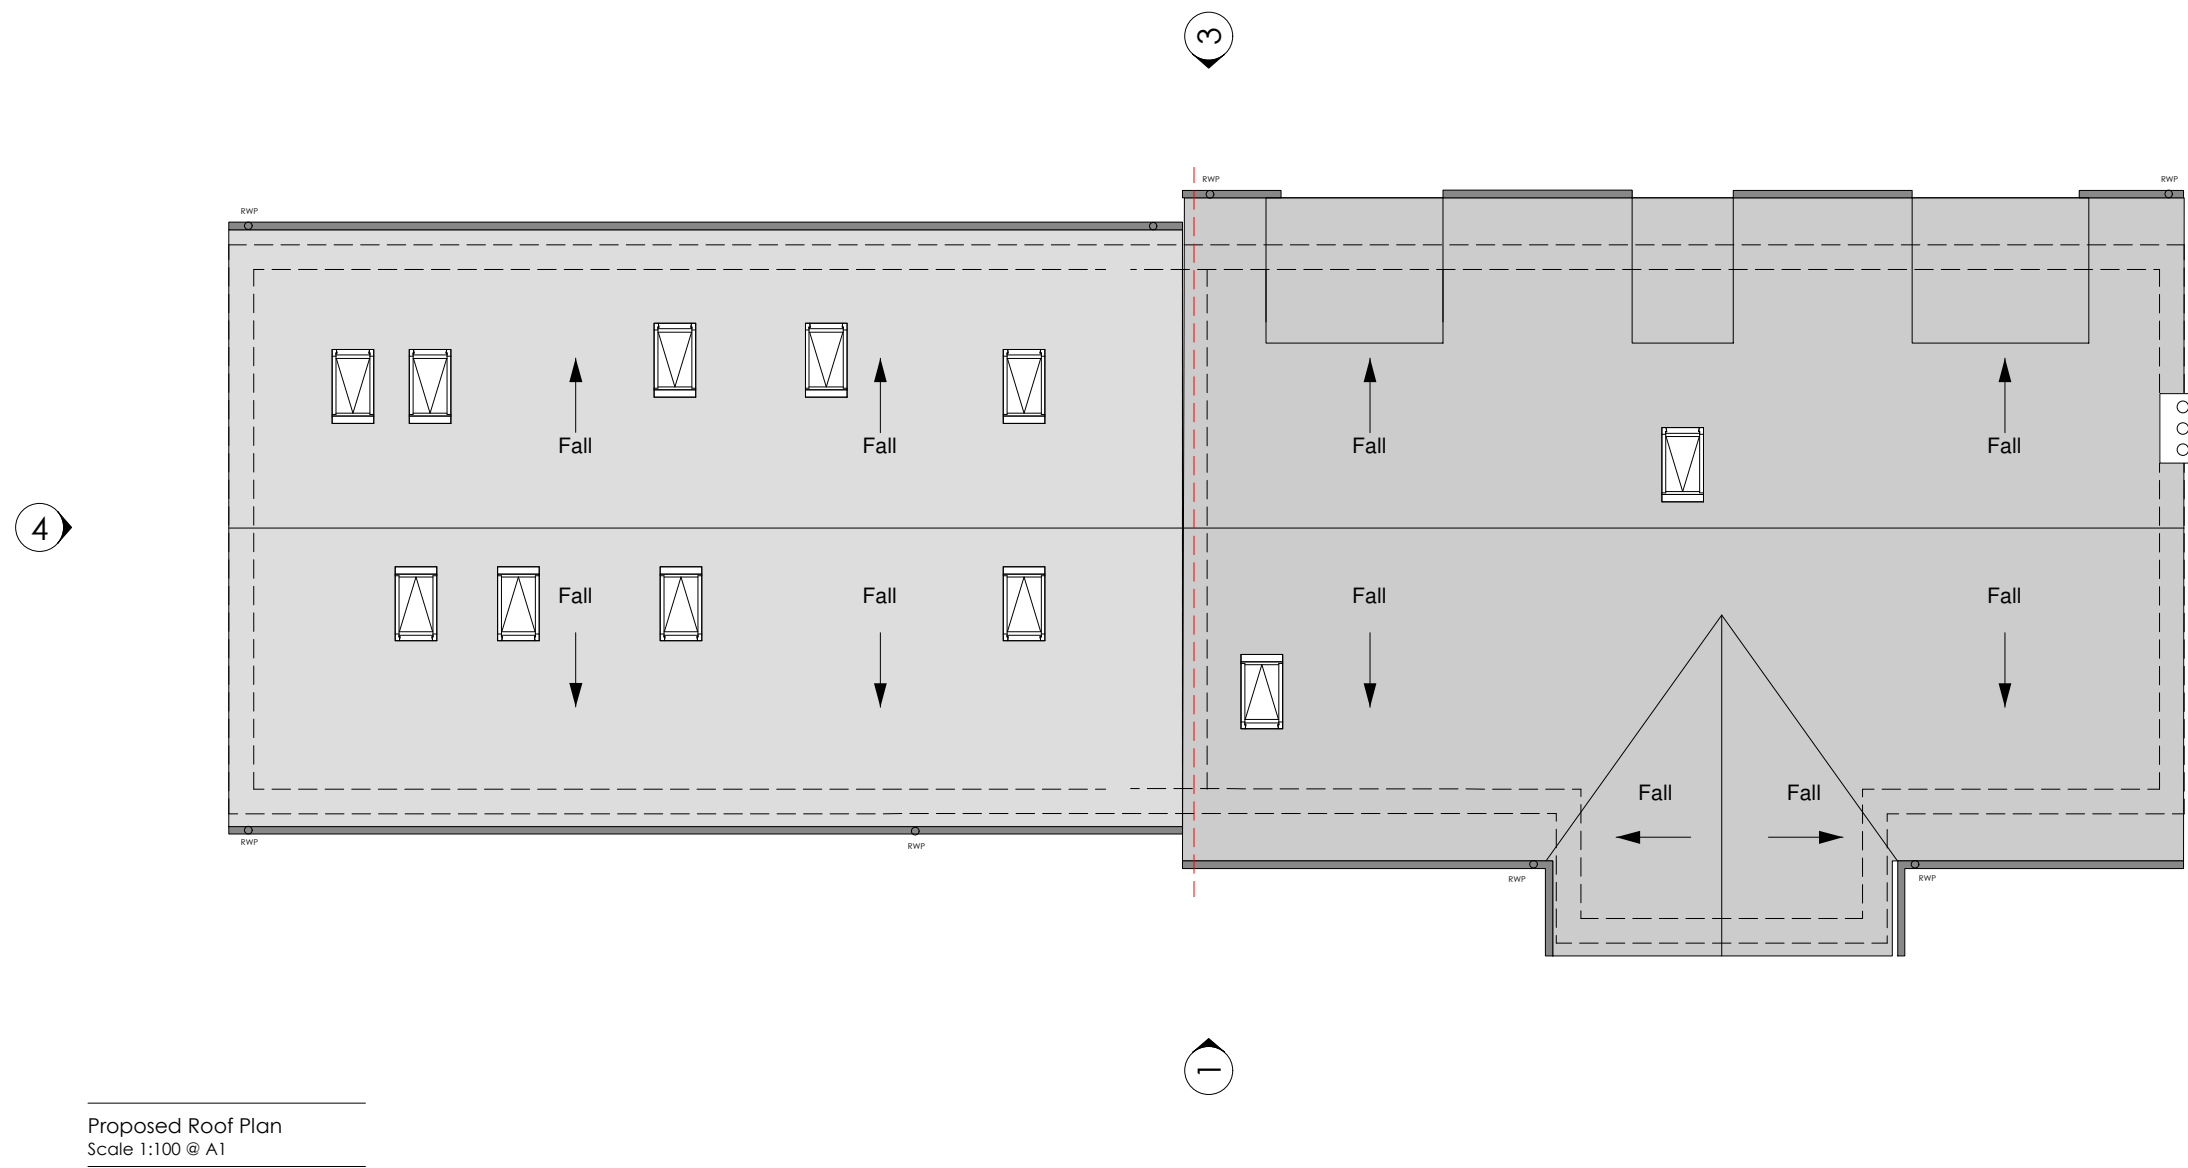


Notes

©This drawing is copyright of Condry and Lofthouse Ltd. and may not be reproduced in any way without their specific permission.

All dimensions are to be checked on site. Work to figured dimensions only. Any queries please contact condry lofthouse architects.

Materials Prohibited

Materials prohibited from use, except where used in accordance with 'Good Practice in the Selection of Construction Materials (March 2011)' or unless required by the Contract:

a) high alumina cement in the structural elements;

b) wood wool slabs in permanent formwork to concrete;

c) calcium chloride admixtures for use in reinforced concrete;

d) asbestos or asbestos-containing products, as defined in the 'Control of Asbestos at Work Regulations, as amended 2012' or any other statutory modification or re-enactment thereof;

e) any naturally occurring or man made mineral fibres (for example, rock-wool or slag-wool) with a thickness of 3 microns or less and a length of 200 microns or less, unless they are appropriately sealed to prevent migration of fibres;

f) aggregates for use in reinforced concrete which do not comply with BS EN 12620:2002; properties of aggregates used in concrete;

g) lead, lead paint or any other materials containing lead which may be ingested, inhaled or absorbed, except where copper alloy fittings also containing lead are specifically required in drinking water pipework by any relevant statutory requirement or where lead flashings or other lead roof coverings are specifically required in the Contract;

h) urea formaldehyde foams or materials which may release formaldehyde in quantities which may be hazardous with reference to the limits set by the Health and Safety Executive;

i) calcium silicate bricks or tiles;

j) vermiculite unless it is established as being fibre-free; calcium silicate bricks or tiles;

k) any products containing cadmium referred to in Statutory Instrument 'SI 2006/311 Controls on dangerous substances and preparations Regulations 2006'. Reference should also be made to HSE COSHH: Cadmium and nvc;

l) any new timber treated with pentachlorophenol;

m) non galvanneal mild steel structural linings for building elements particularly susceptible to erosion;

n) concrete used in circumstances where it is susceptible to alkali/silica reaction;

o) materials containing chlorofluorocarbons (CFC's);

p) solvent based paints except where water based paints are unavailable;

q) any new materials not in accordance with statutory requirements, British Standards, Codes of Practice and good building practice current at the date of incorporation of the relevant materials into the Works or the specifications thereof;

Farmstead East
1no. 4b8p Semi-Detached House
1no. 3b6p Semi-Detached House

Total GIFA
Plot 04 - approx 186sqm/2000sqft
Plot 05 - approx 152sqm/1640sqft

D Materials revised JC July 26

C Revised to suit design planning comments JS Sept 22

B Revised to suit design planning comments DB Aug 22

A Revised to suit design changes AB May 22

* First Issue AB Mar 22

condrylofthouse
architects

Client
G D B Property Investments Ltd

Project
Land at Woodend, Netherley Road, Tarbock Green,
Prescot L35 1QE

Title
Plots 04&05 Farmstead East -
Proposed Plans & Elevations

Scale Date Drawn By
1:100@A1 Mar 22 RO

Drawing No Revision
19-112-52 D

PRELIMINARY ISSUE

Unit 17 Connex Business Village
24 Derby Road
Liverpool L5 9PR

0151 207 4371
info@condrylofthouse.co.uk
www.condrylofthouse.co.uk