


PLAN GRID NORTH


[illegible]

SHEET LAYOUT

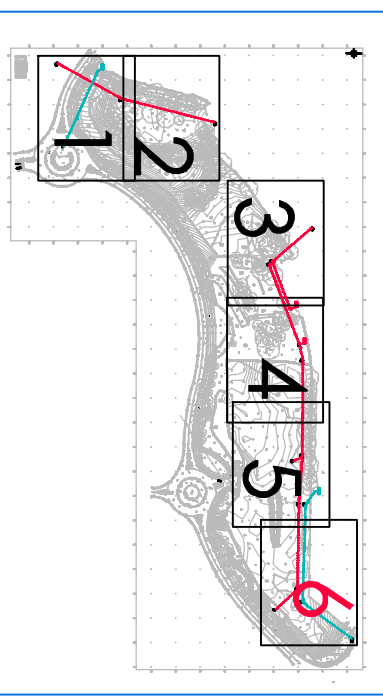

SCALE BAR

RIV	DATE	DESCRIPTION

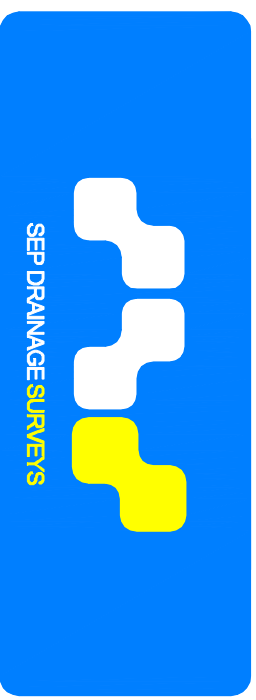

Client
SWE Consulting Ltd
Riverside Business Park
Wimborne
Dorset
BH20 2BQ

Project Title
Drainage Survey of Land at:
Manchester Road
Prescot
Merseyside

Surveyed P.Forbter	Drawn Lsankey		Checked S.Schotes	
	Scale 1:100	Date Dec 17	Drawing Ref. LS040-CCIV	No. Sheets 06 A0