
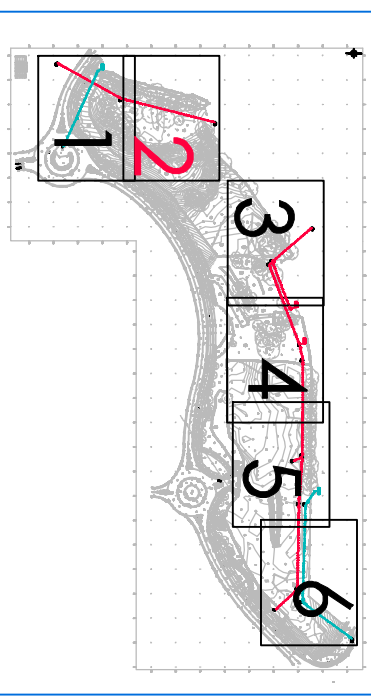


PLAN GRID NORTH

[illegible]

SHEET LAYOUT

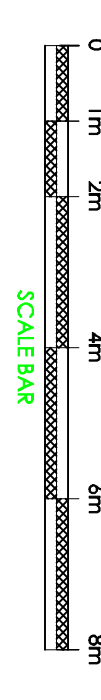

REV	DATE	DESCRIPTION
 SEP PRINCE & BLANKS		

SWF Consulting Ltd
Riverdale Business Park
Wimborrow
Cheshire
SK9 1BJ

Drainage Survey of Land at:
Manchester Road
Prescot

Survived P. Forber	Drawn LSankey	Checked S.Schrodes
Scale 1:100	Date Dec 17	Drawing Ref. LS040-CCIV
	No. 02	\$09 A0
		Rev A