


D

C


B

A

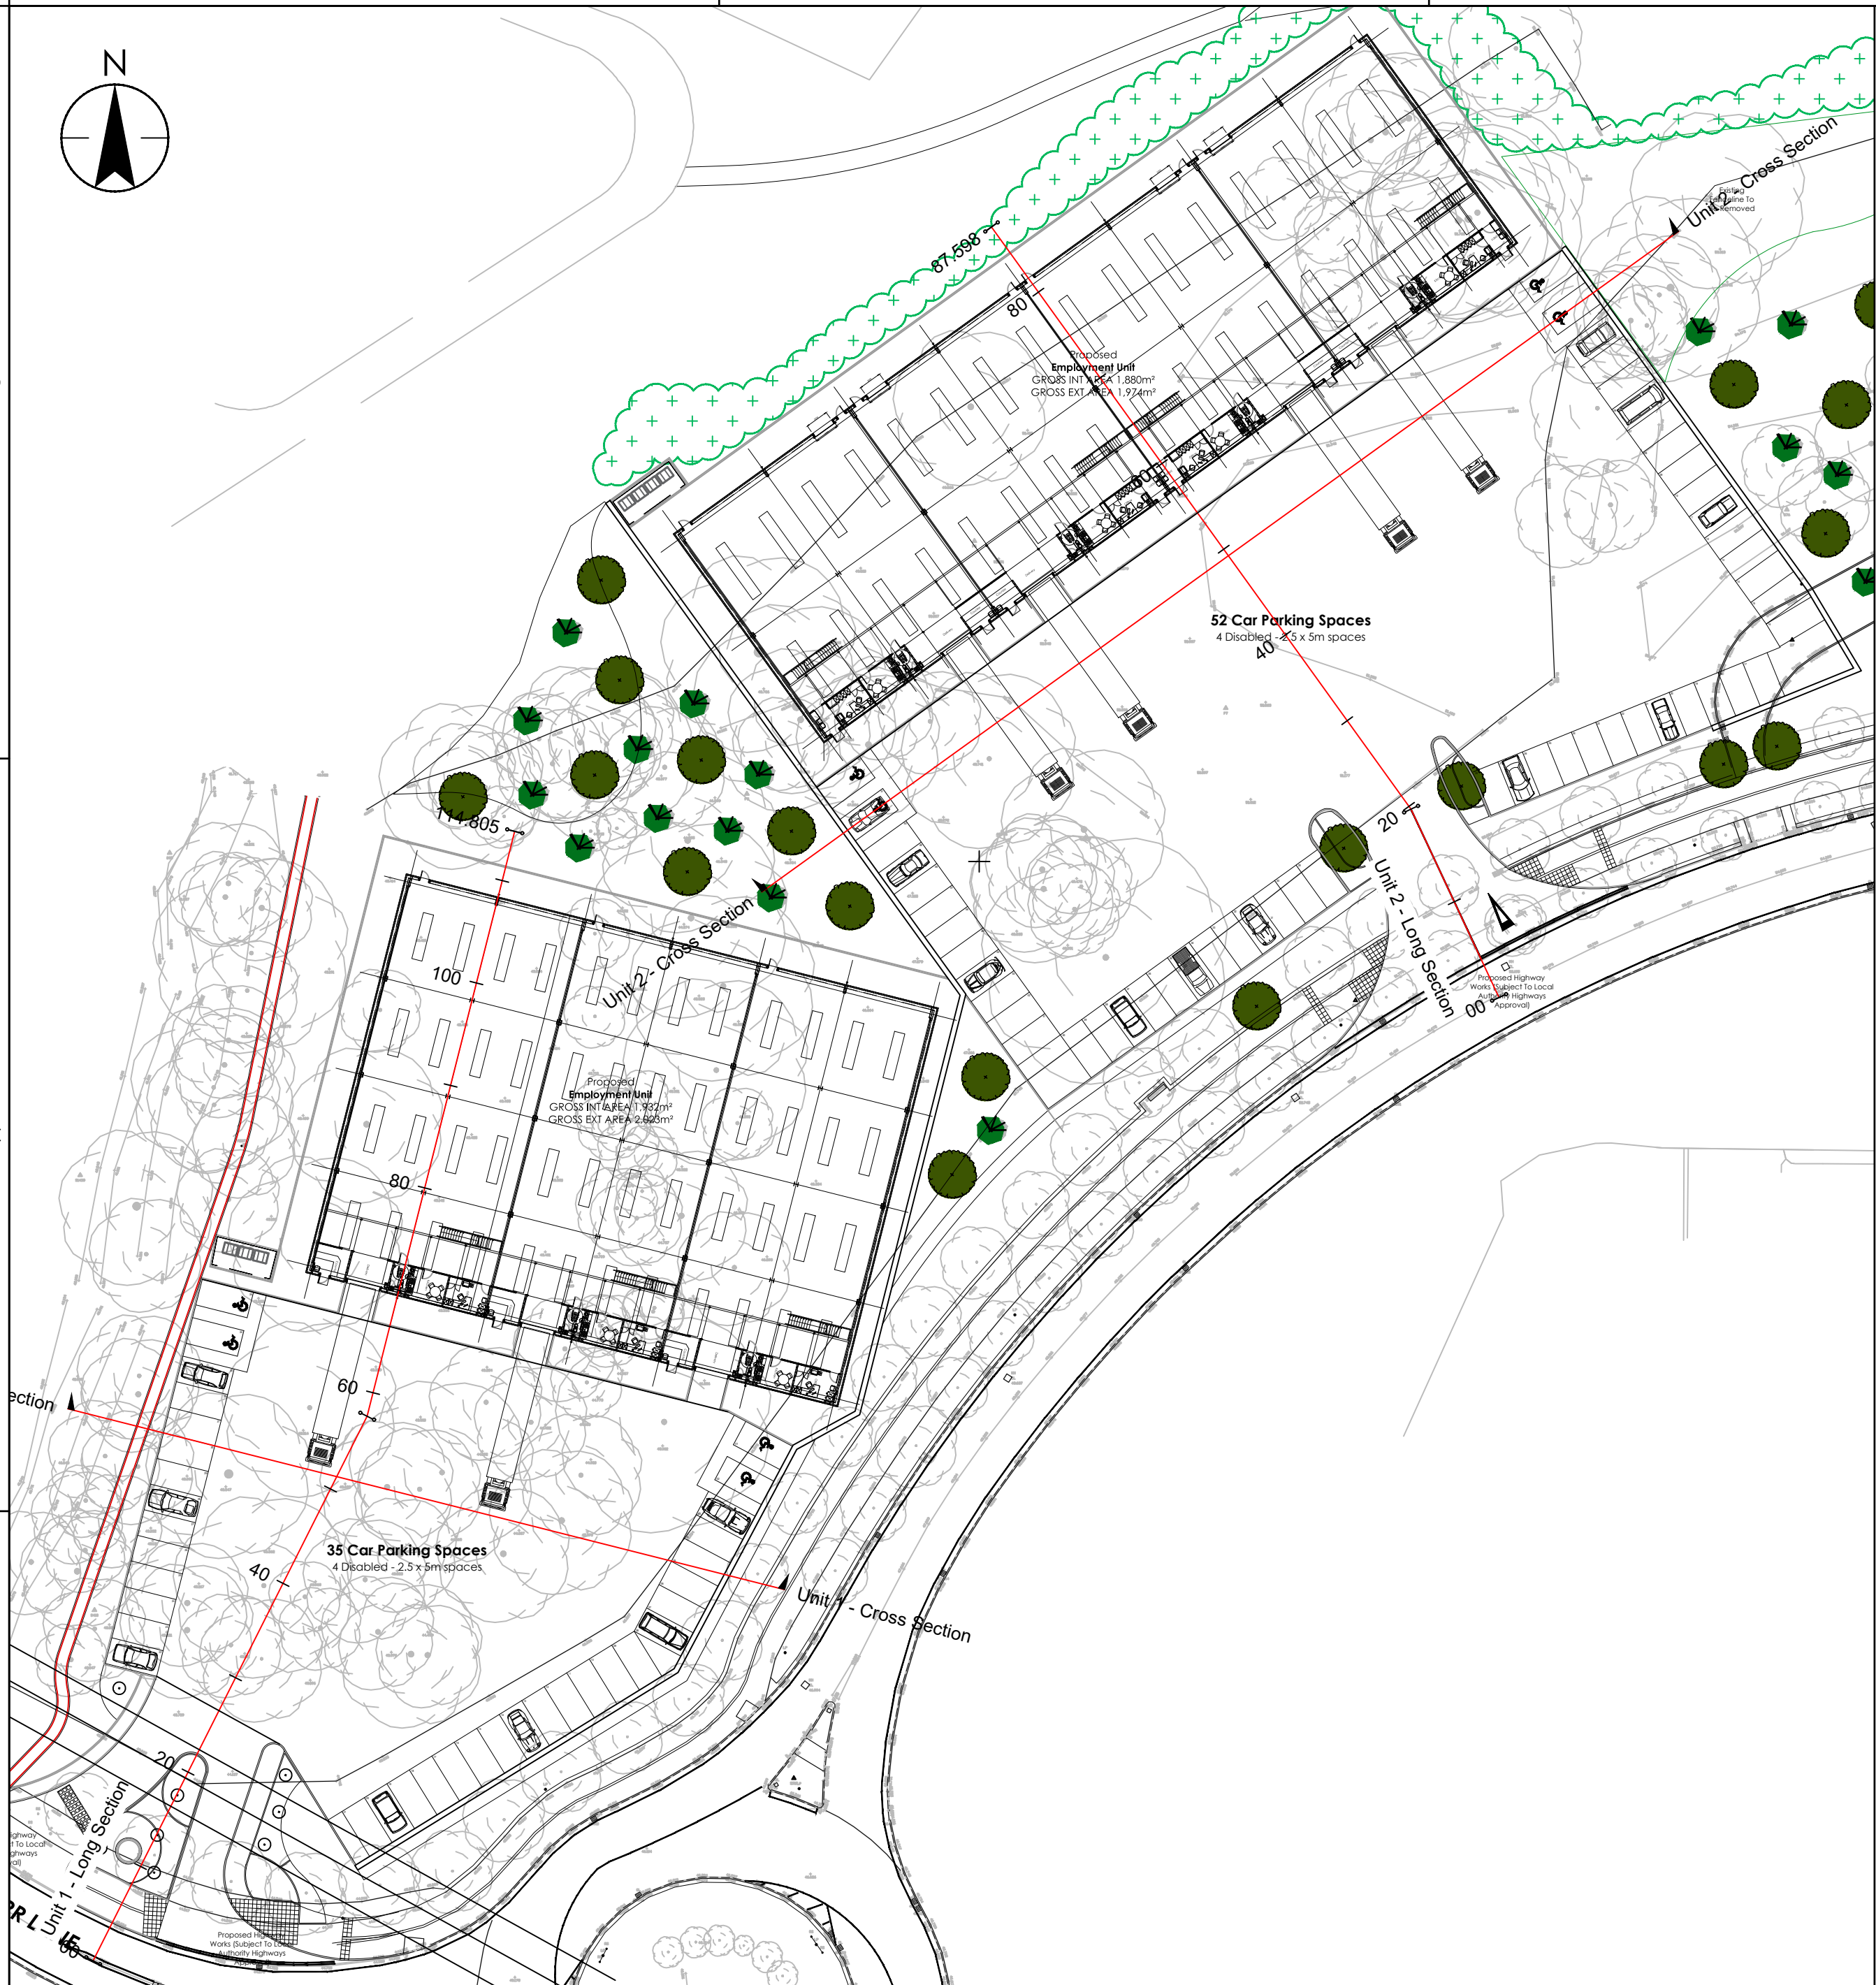


|                      |        |        |        |        |        |        |        |        |        |        |         |
|----------------------|--------|--------|--------|--------|--------|--------|--------|--------|--------|--------|---------|
| EXISTING CARRIAGEWAY |        |        |        |        |        |        |        |        |        |        |         |
| ENTRANCE BELLMOUTH   |        |        |        |        |        |        |        |        |        |        |         |
| CAR PARK             |        |        |        |        |        |        |        |        |        |        |         |
| BUILDING FOOTPRINT   |        |        |        |        |        |        |        |        |        |        |         |
| DATUM: 40.000        | 50     |        |        |        |        |        |        |        |        |        |         |
| CHAINAGE             | 0.000  | 10.000 | 20.000 | 30.000 | 40.000 | 50.000 | 60.000 | 70.000 | 80.000 | 90.000 | 110.000 |
| PROPOSED LEVELS      |        | 43.927 | 43.974 | 44.054 | 44.208 | 44.392 | 44.578 | 44.855 | 44.855 | 44.855 | 44.815  |
| EXISTING LEVELS      | 43.698 | 43.962 | 43.992 | 43.368 | 43.446 | 43.591 | 43.416 | 43.294 | 43.184 | 43.443 | 43.678  |
| LEVEL DIFFERENCE     |        | -0.135 | -0.018 | 0.686  | 0.762  | 0.801  | 1.162  | 1.561  | 1.671  | 1.412  | 1.137   |


UNIT 1 - LONG SECTION  
SCALE: H 1:500,V 1:500

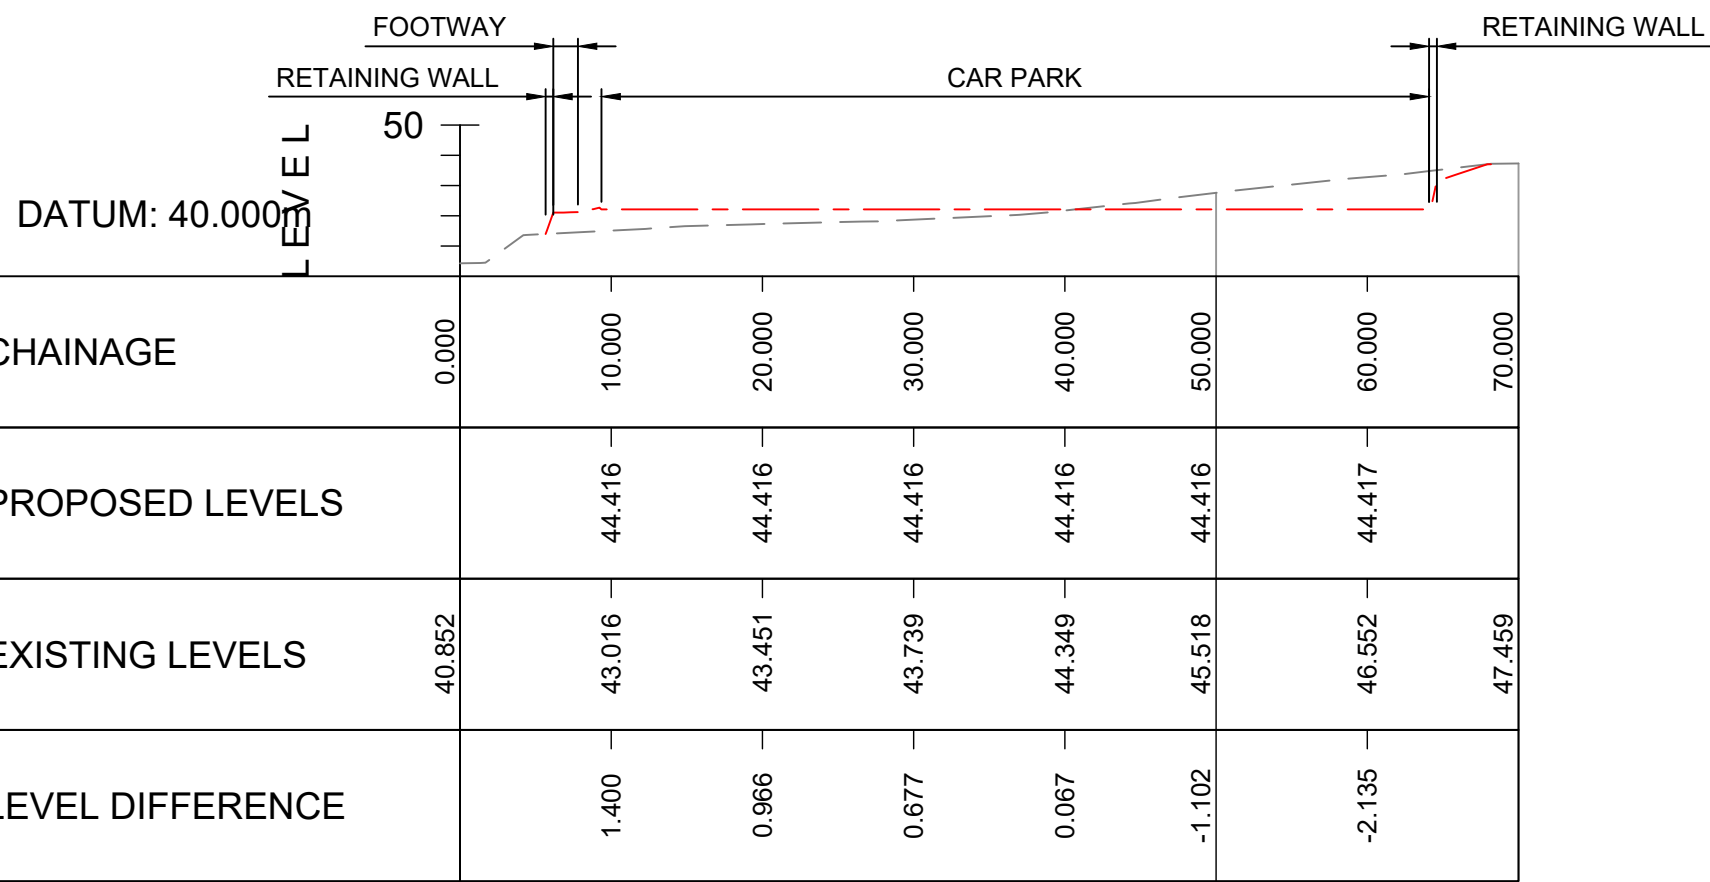


UNIT 1 - CROSS SECTION  
SCALE: H 1:500,V 1:500

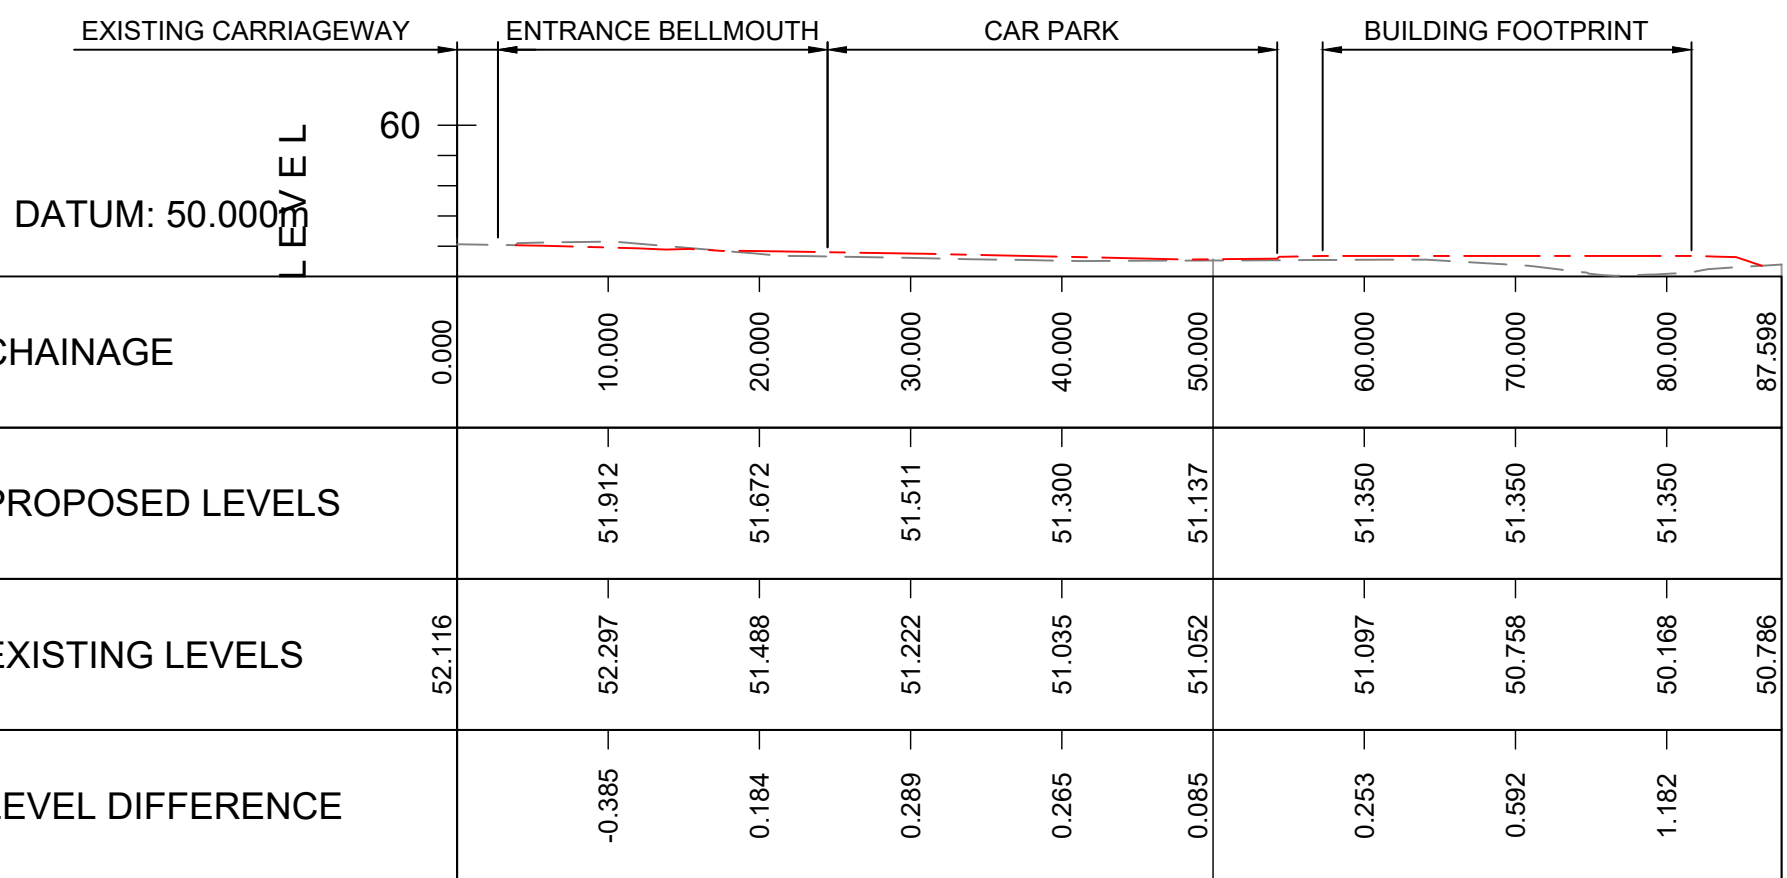

UNIT 2 - LONG SECTION  
SCALE: H 1:500,V 1:500

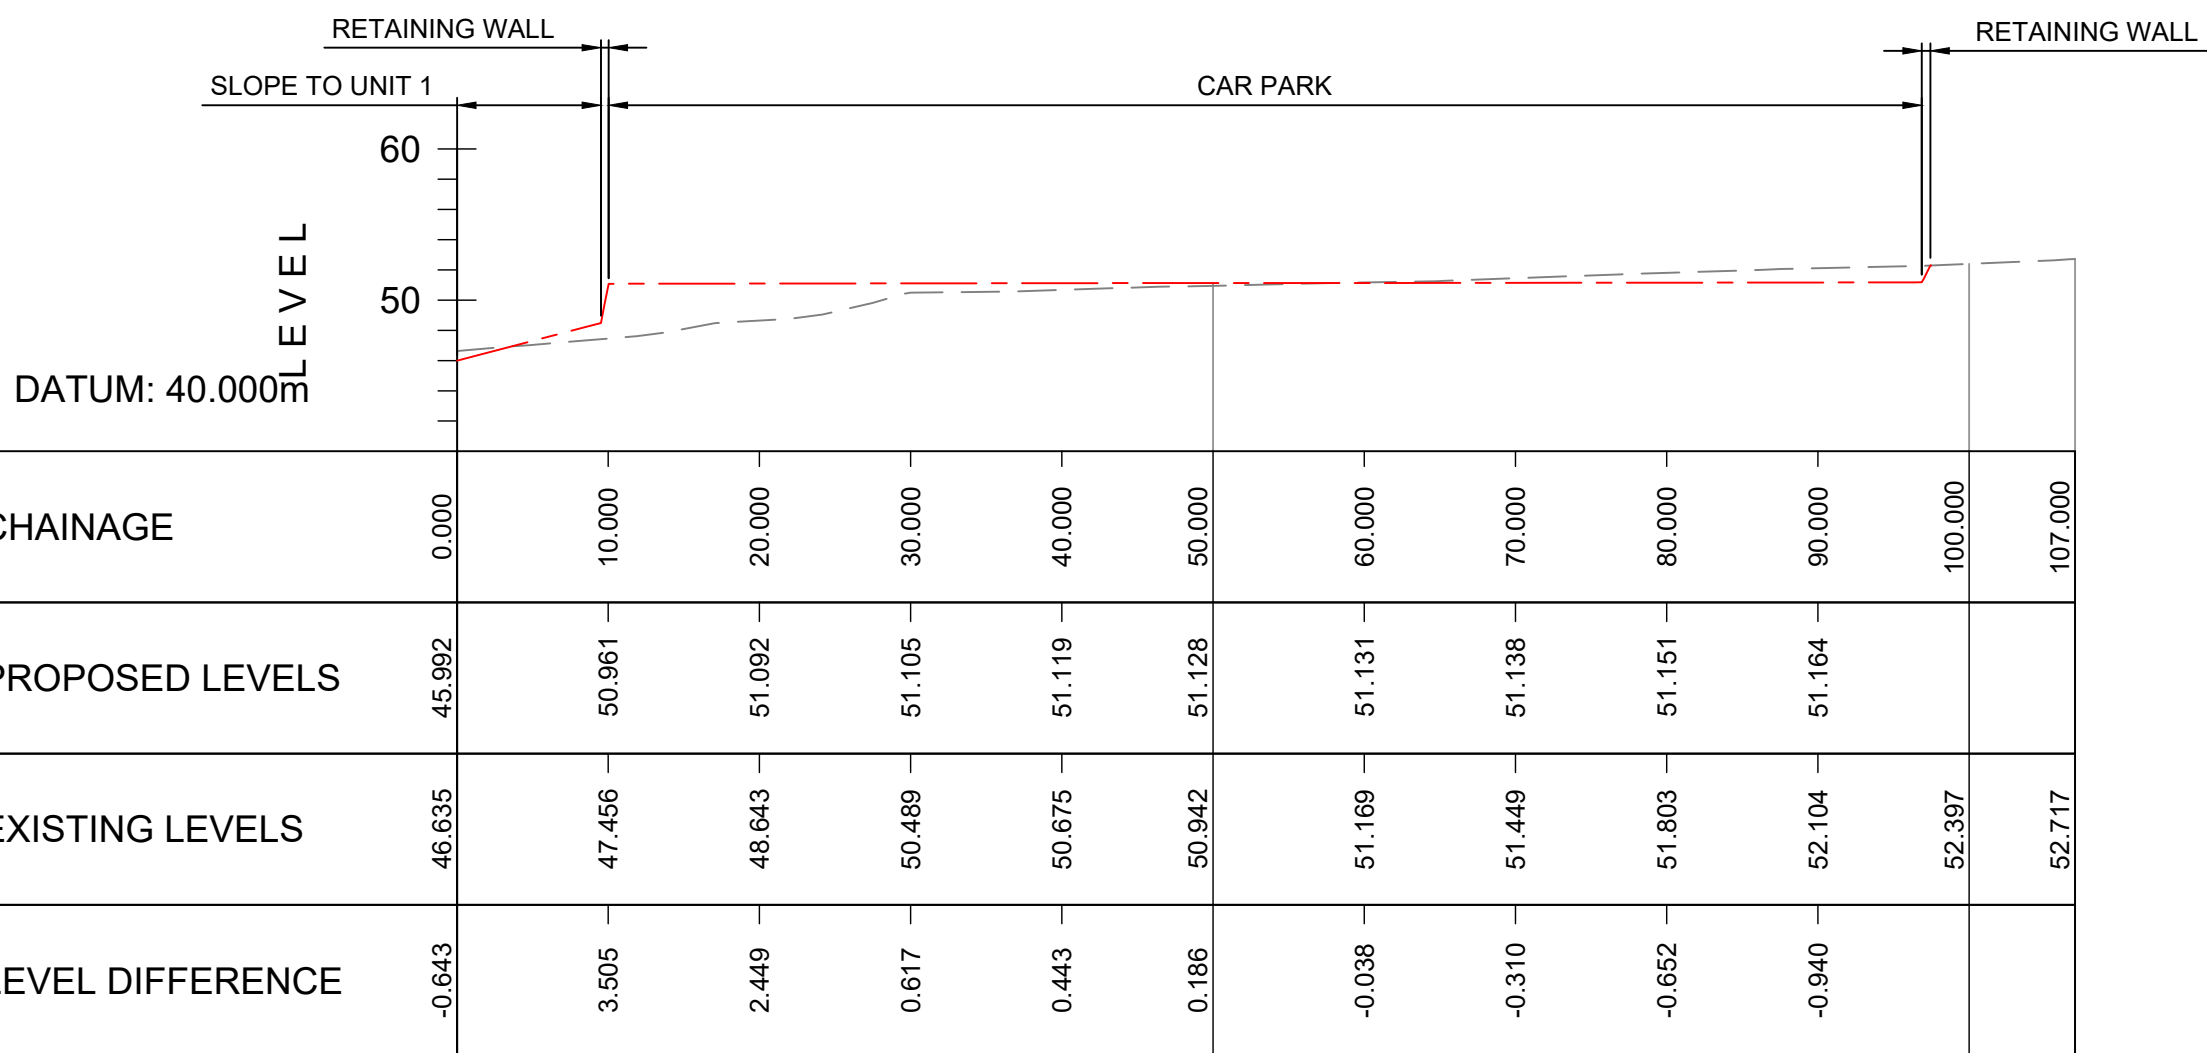

UNIT 2 - CROSS SECTION  
SCALE: H 1:500,V 1:500

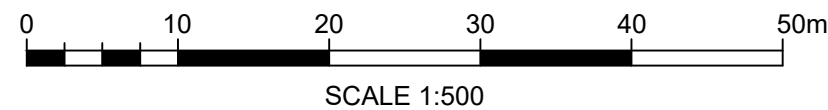

Stantec UK Limited  
Caversham Bridge House, Waterman Place  
Reading  
RG1 8DN  
Tel: +44 1189 500 761  
www.stantec.com/uk

Copyright Reserved

The Contractor shall verify and be responsible for all dimensions. DO NOT scale the drawing.  
Any errors or omissions shall be reported to Stantec without delay.  
The Copyrights to all designs and drawings are the property of Stantec.  
Reproduction or use for any purpose other than that authorised by Stantec is forbidden.

Notes

UTILITIES NOTE: The position of any existing public or private sewers, utility services, plant or apparatus shown on this drawing is believed to be correct, but no warranty to this is expressed or implied. Other such plant or apparatus may also be present but not shown. The Contractor is therefore advised to undertake their own investigation where the presence of any existing sewers, services, plant or apparatus may affect their operations.

- DO NOT SCALE FROM THIS DRAWING. IF IN DOUBT PLEASE REQUEST FURTHER INFORMATION.
- ALL DIMENSIONS ARE IN METRES UNLESS STATED OTHERWISE.
- THIS DRAWING IS TO BE READ IN CONJUNCTION WITH ALL OTHER CONTRACT DRAWINGS AND DOCUMENTS.
- TOPOGRAPHICAL SURVEY UNDERTAKEN BY MAYER BROWN DATED SEPTEMBER 2017.
- ALL WORKS TO BE IN ACCORDANCE WITH HIGHWAY ENGLAND SPECIFICATION FOR HIGHWAY WORKS VOLUME 1 AND CONTRACT SPECIFIC APPENDICES.

KEY:

- PROPOSED GROUND PROFILE
- EXISTING GROUND PROFILE

|                    |      |       |            |
|--------------------|------|-------|------------|
| P02 REVISED LEVELS | JNC  | TG    | 2024.08.28 |
| P01 FIRST ISSUE    | JNC  | TG    | 2024.08.21 |
| Issued/Revision    | By   | Appd  | YYYY.MM.DD |
|                    | JNC  | JNC   | TG         |
|                    | Dwn. | Dsgn. | Chkd.      |
|                    |      |       | 2024.08.21 |
|                    |      |       | YYYY.MM.DD |

Issue Status

S2 - FOR INFORMATION

This document is suitable only for the purpose noted above.  
Use of this document for any other purpose is not permitted.

Client/Project Logo



Client/Project

ALDI STORES LTD

CABLES WAY

PRESCOT

Title

MIXED USE DEVELOPMENT

PROPOSED LONG AND CROSS SECTIONS

Project No.  
331810328

Revision  
P02

A1 Scale  
1:500

Drawing No.  
331810328-STN-HGN-ALD-DR-CH-0602