



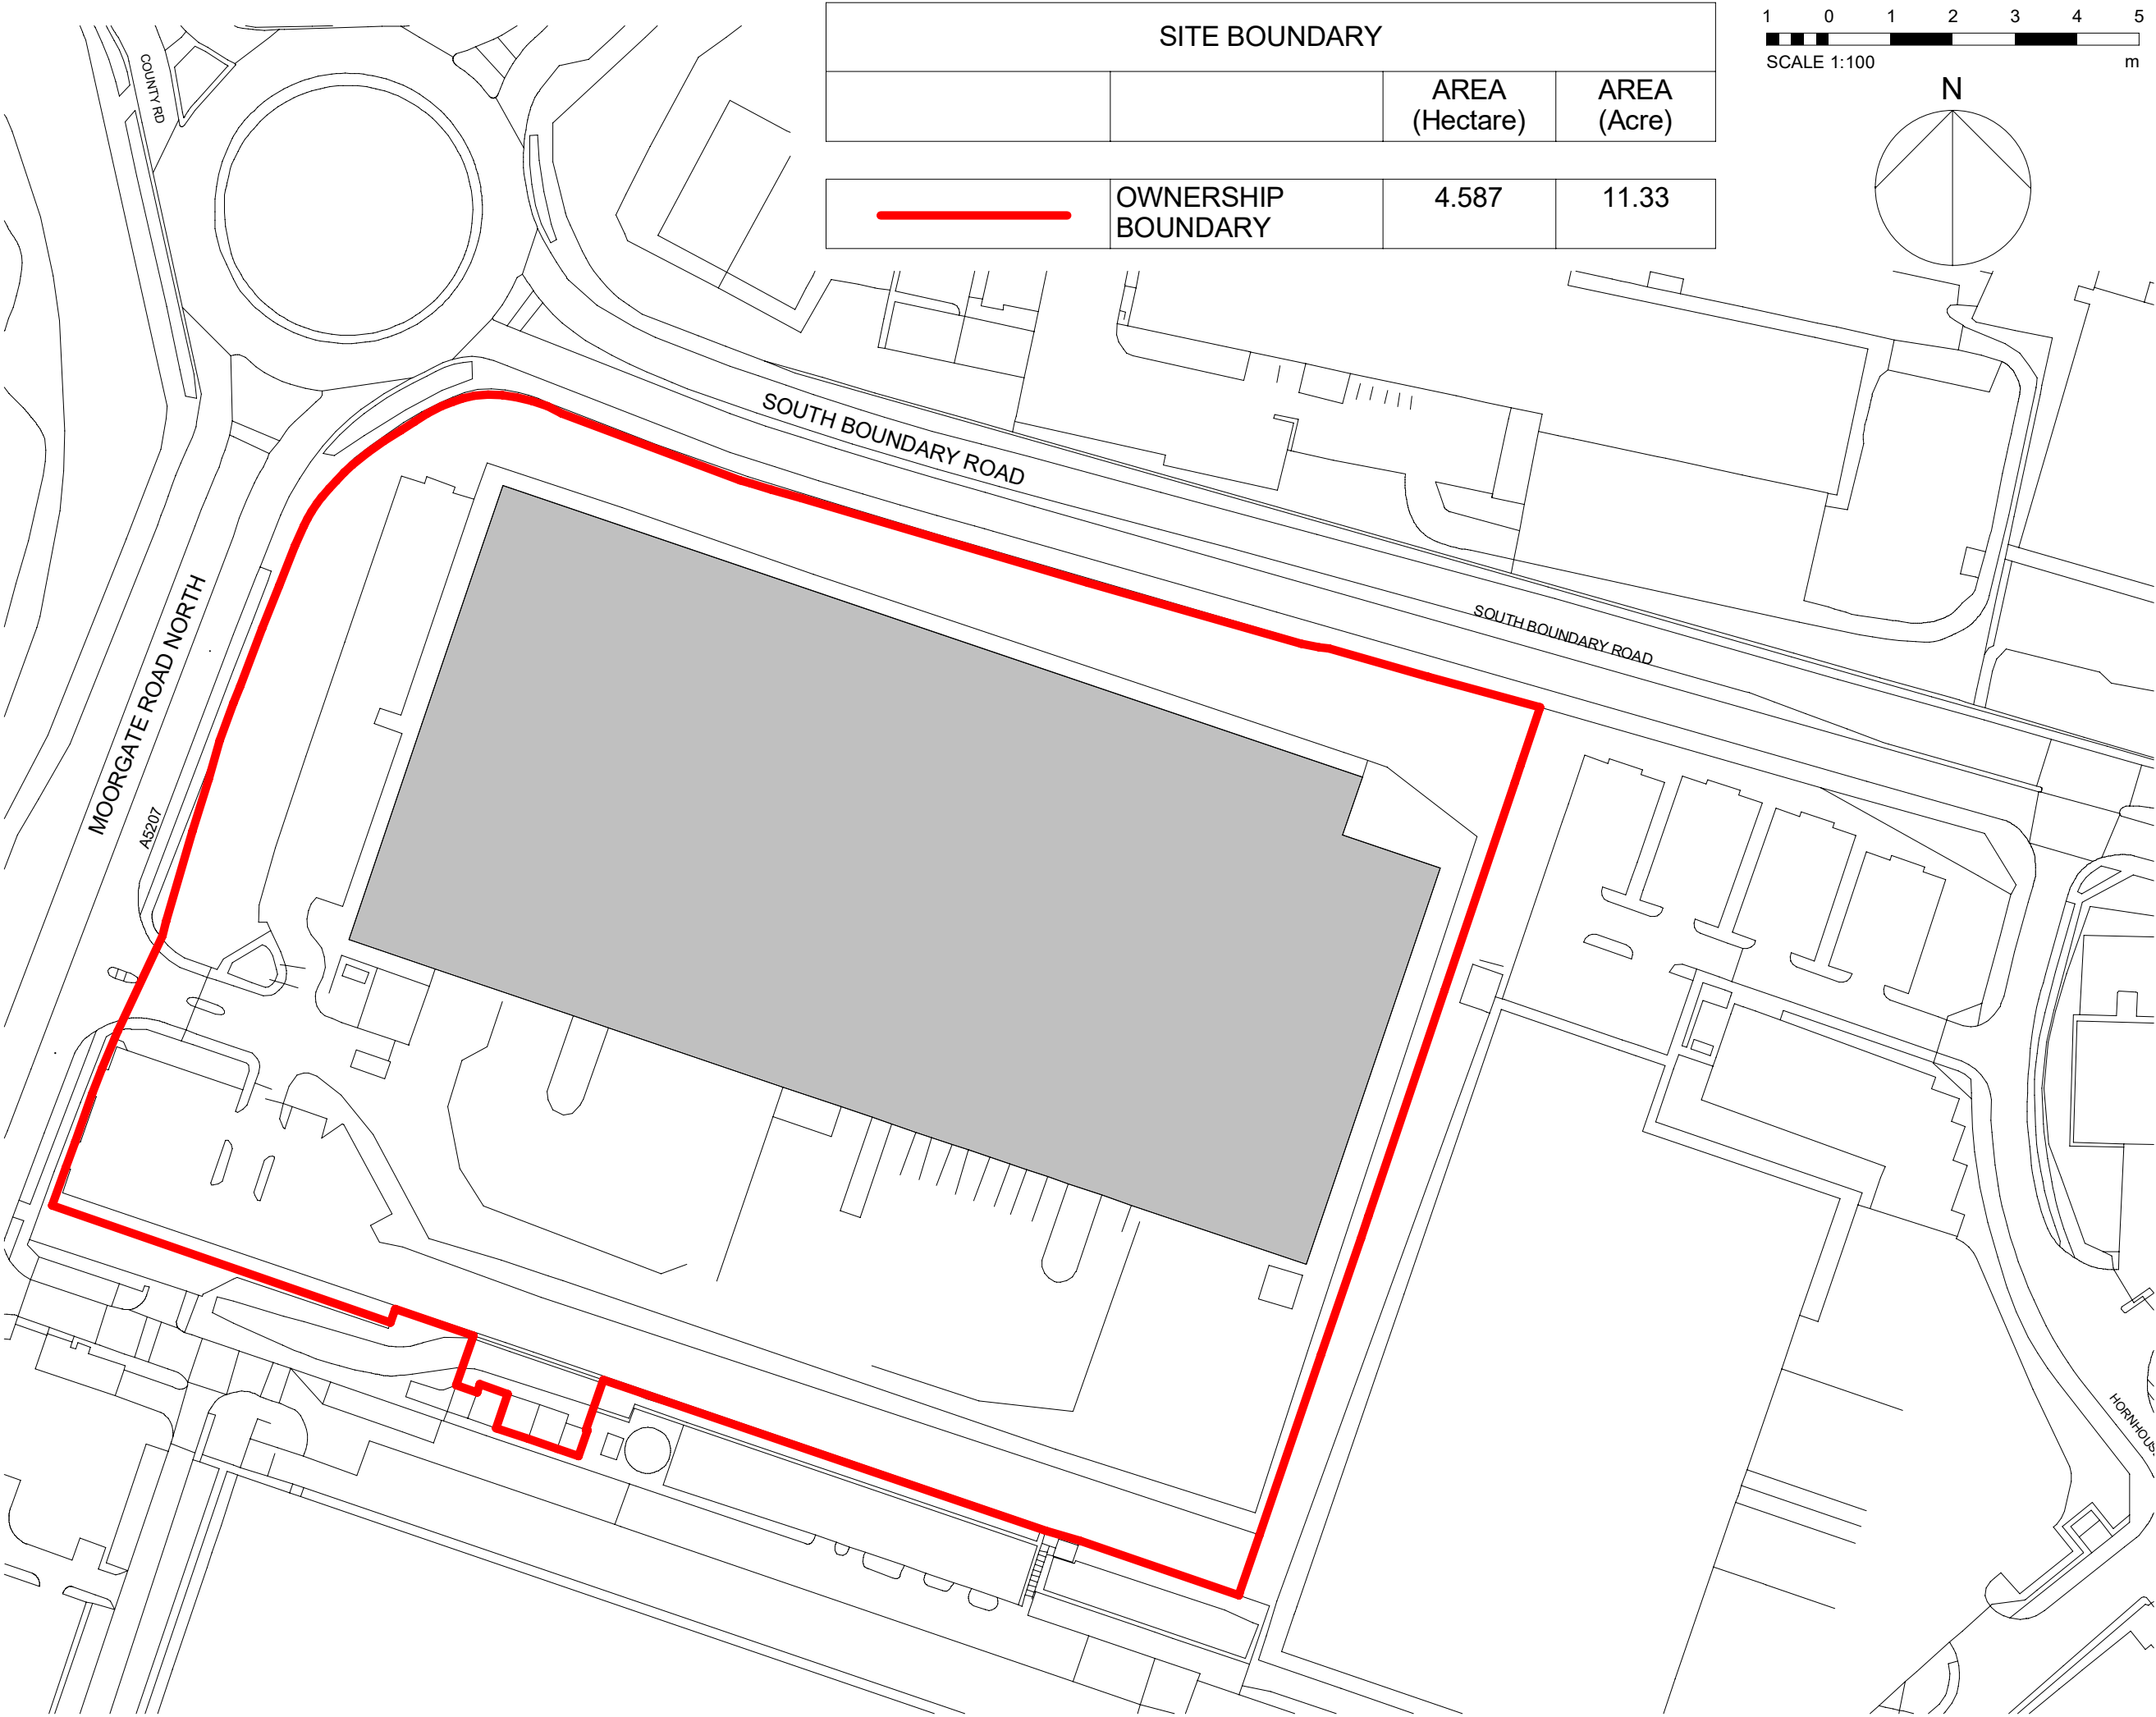

SITE BOUNDARY			
		AREA (Hectare)	AREA (Acre)
	OWNERSHIP BOUNDARY	4.587	11.33

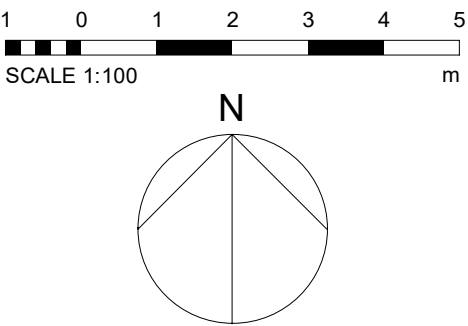

Do not scale this drawing.
Architects are to be notified of any discrepancies.
Contractors must check all dimensions on site.
This drawing is subject to copyright laws and is for use on this project only.
This drawing is to be used solely for the information as titled only.
For other information refer to the latest revision of any cross referenced drawings.
To be read in conjunction with relevant design standards/protocols

This is a colour drawing. In order to ensure any subsequent reproduction is viewed correctly it should be printed in full colour.

This drawing is the latest construction drawing issued to the contractor. It incorporates all amendments made to the proposed construction by the main contractor where these have been brought to the attention of SMR Architects Ltd.

P2	PLANNING ISSUE	29.09.25	MK	CV
P1	FIRST ISSUE	25.09.25	BH	CV
Rev	Description	Date	Dm	Ckd

Status
FINAL ISSUE

SMR

SMALLEY MARSEY RISPIN

ARCHITECTS

Floor 10 The Exchange Station Parade Harrogate HG1 1TS
01423 707 757
admin@smrarchitects.co.uk

Project
Liverpool L33 7RX

Client

LYSANDER

Drawing Title
LOCATION PLAN

Proj Ref	Origin	Zone	Level	Type	Role	Num	Status	Rev
7926 - SMR	- 05	- ZZ	- DR	- A	- 2001	- S2	- P2	
SMR Job Ref	Sheet	Scale	Drawn					
7926-05-2001	A3	1 : 100	BH					