






Existing Front Elevation @ 1:100

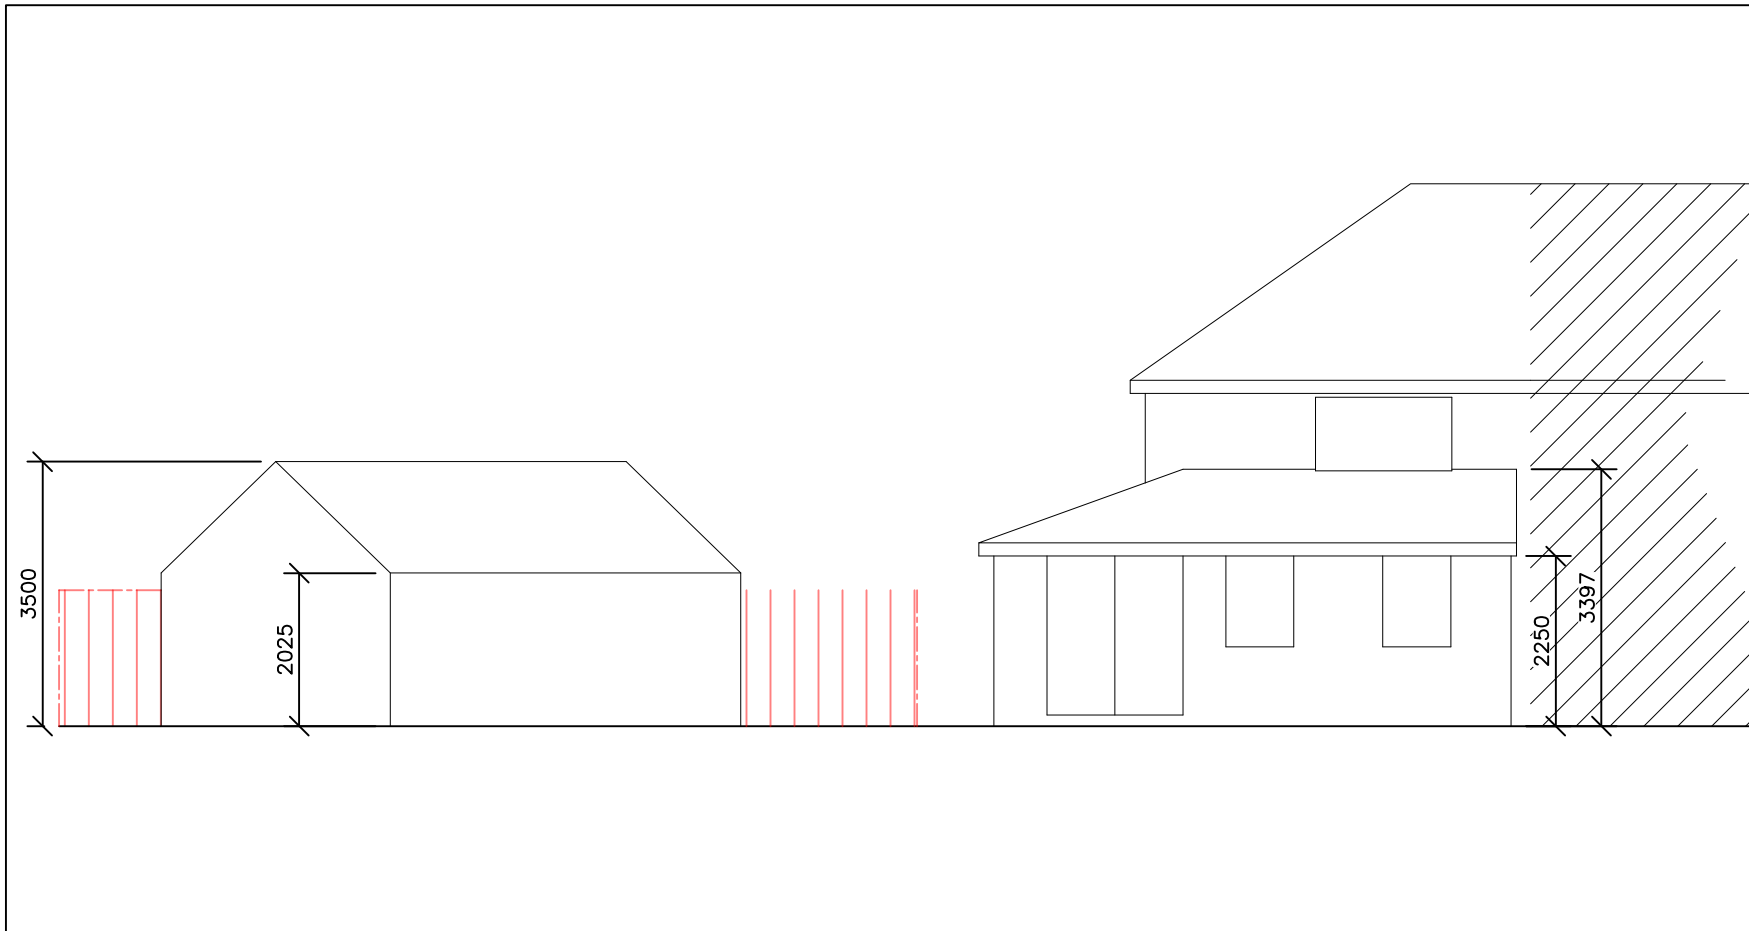



Existing Rear Elevation @ 1:100

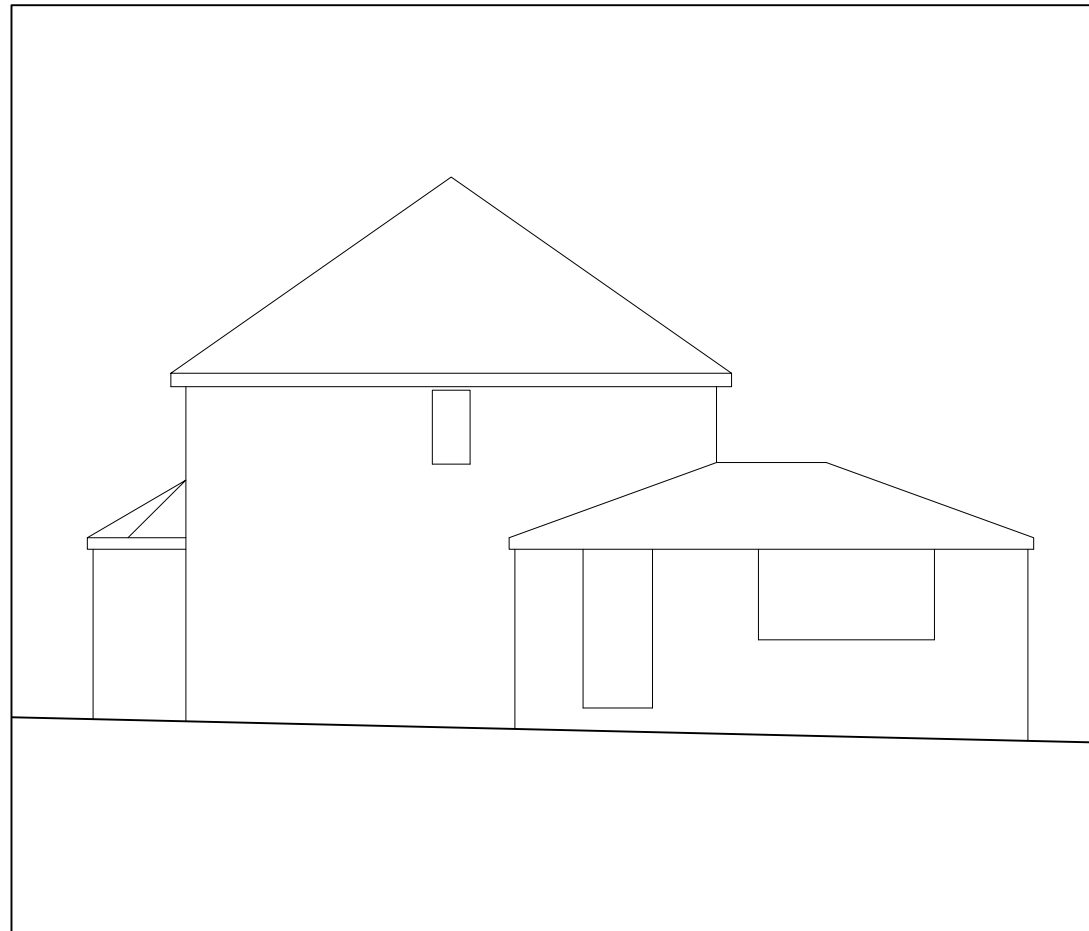


Existing Side Elevation @ 1:100

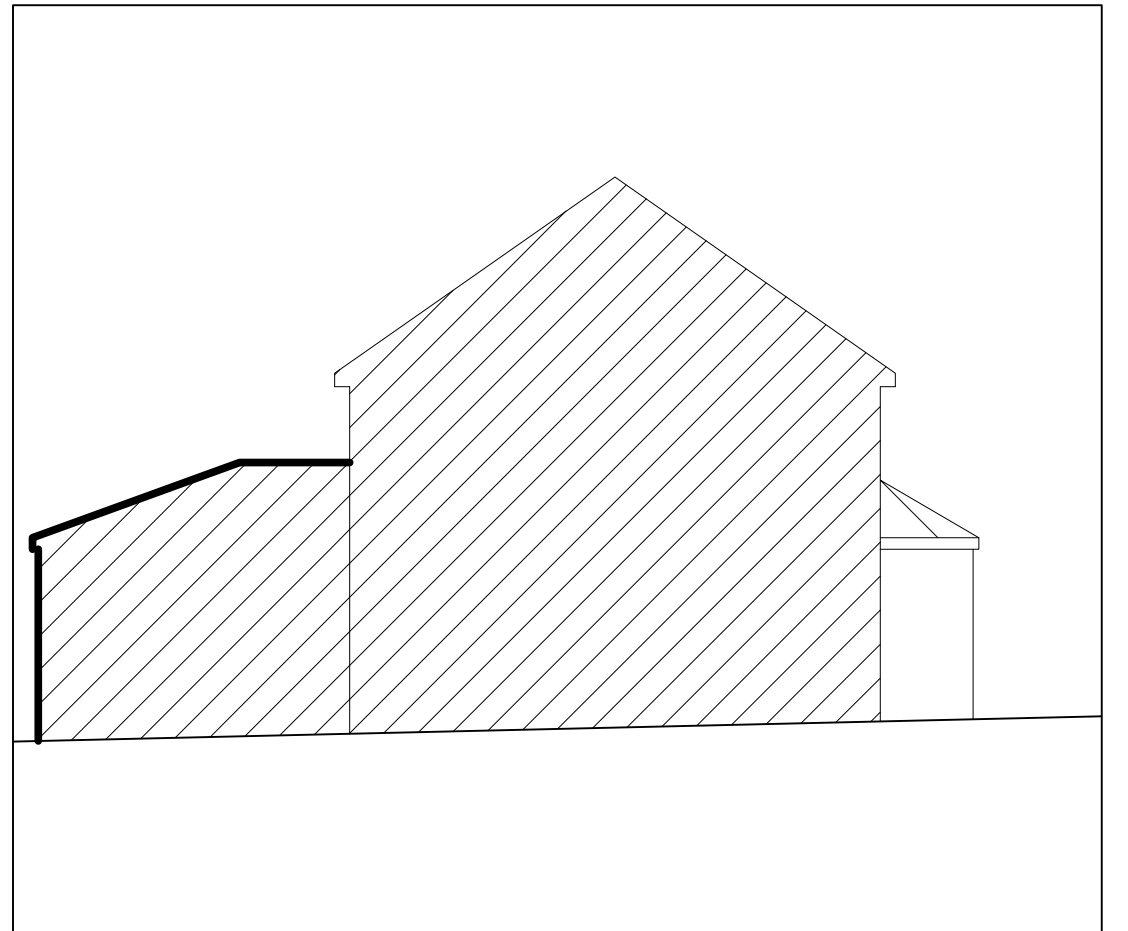

Existing Side Elevation @ 1:100

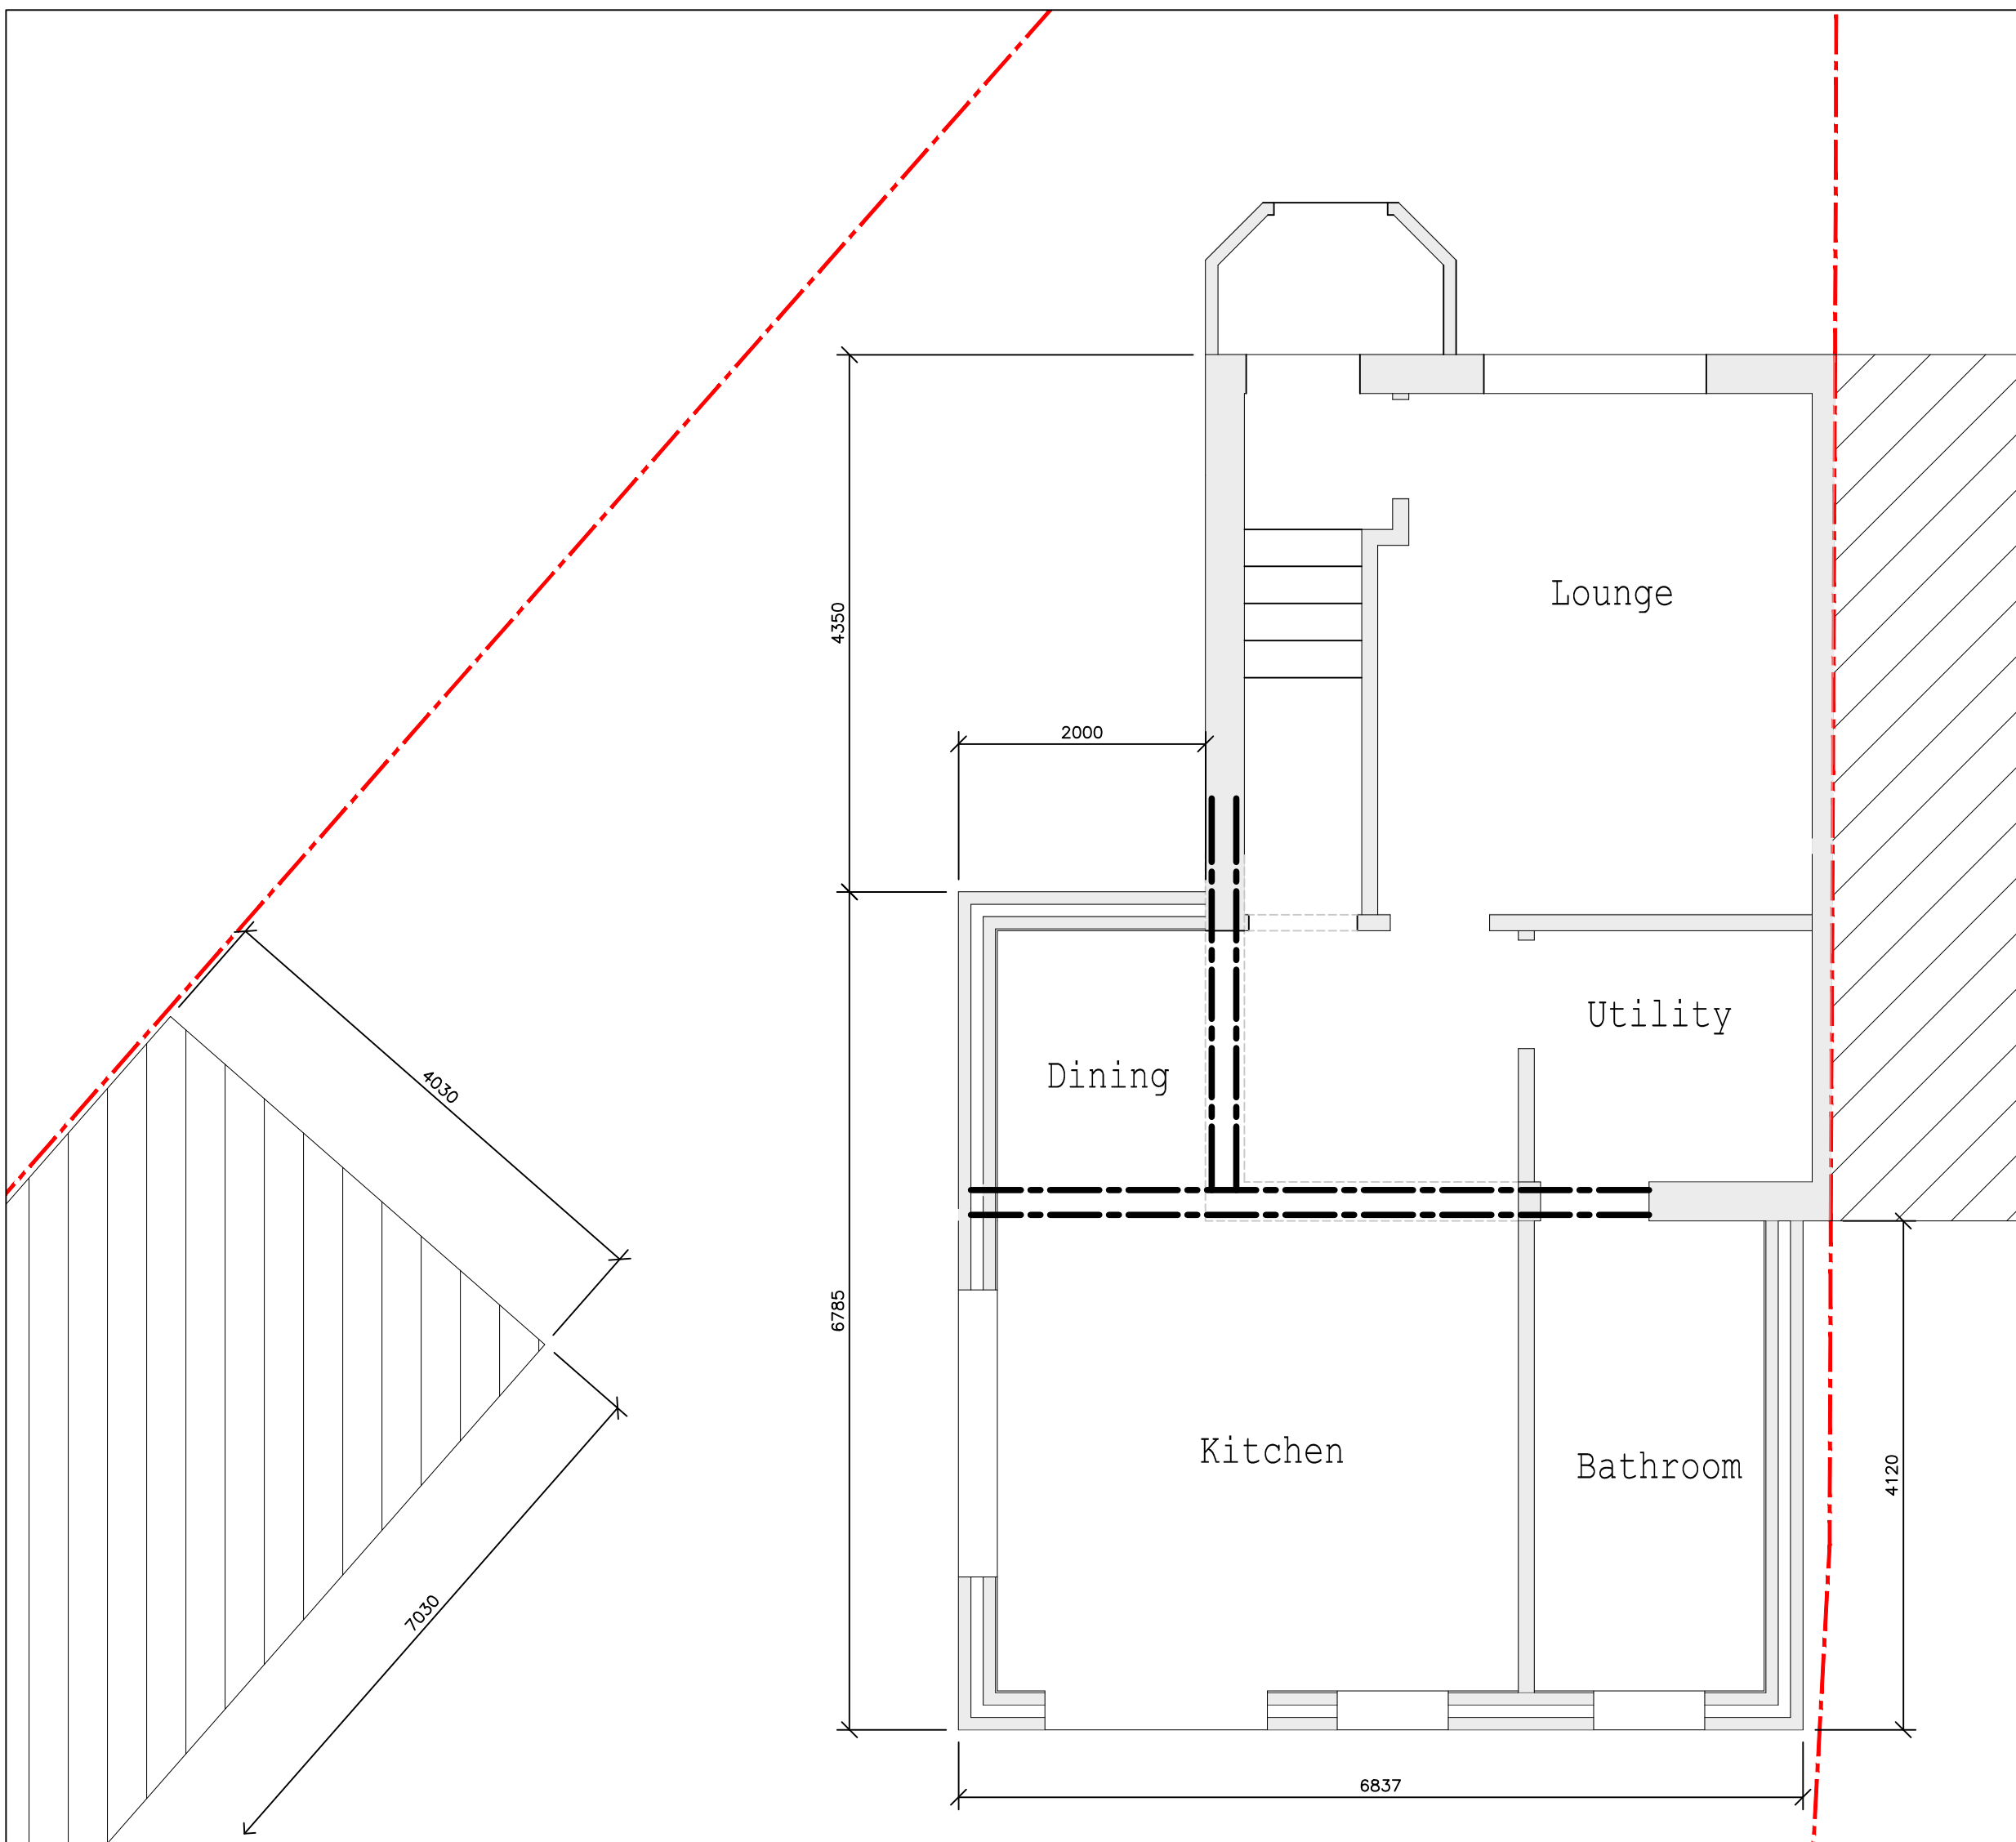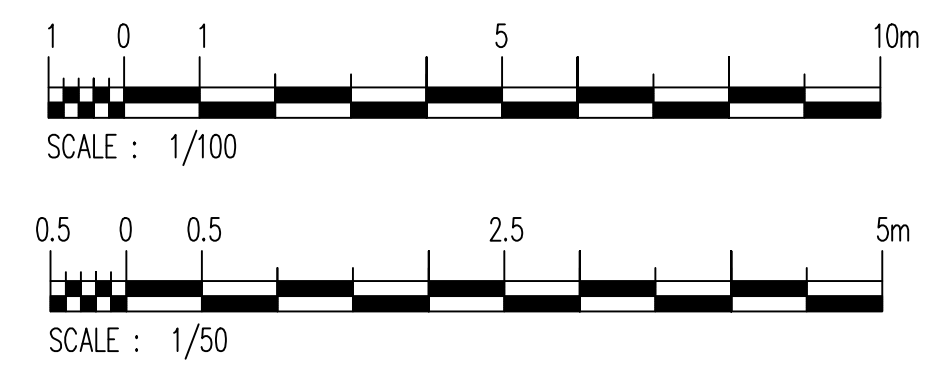

Existing Ground Floor Plan @ 1:50

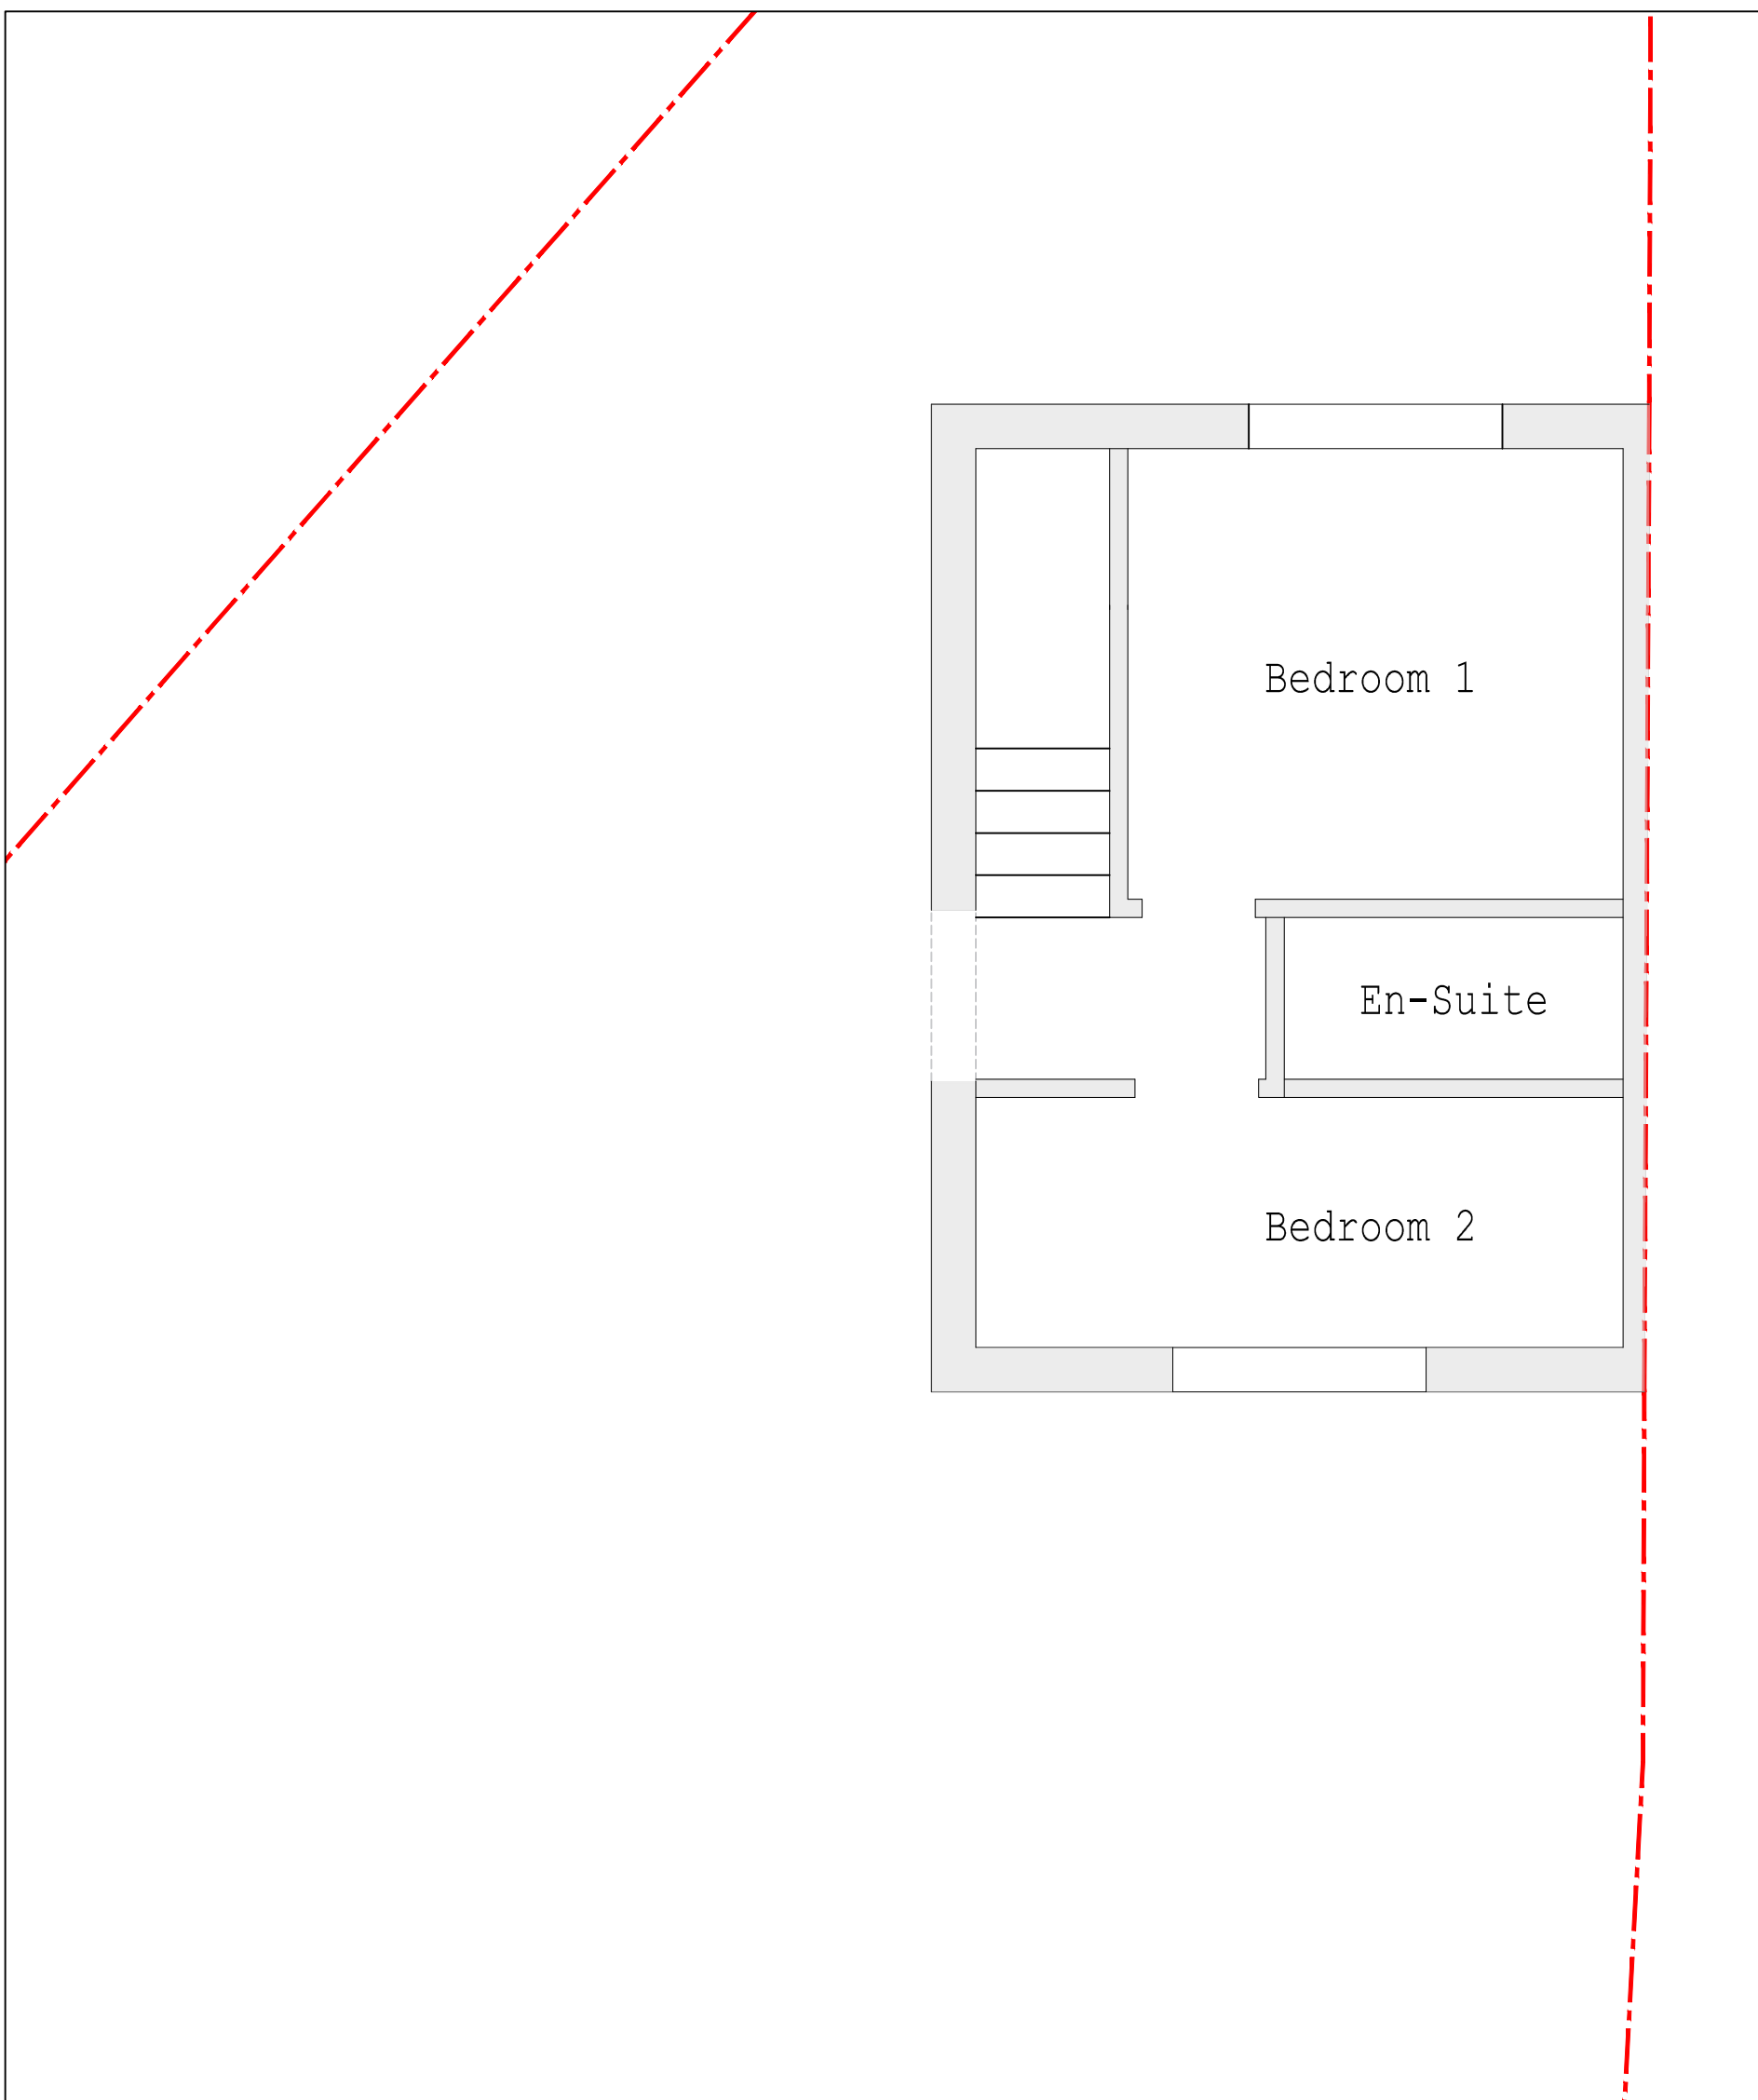

Existing First Floor Plan @ 1:50

General Notes		
No.	Revision/Issue	Date
Firm Name and Address		
Project Name and Address		
16 Lancaster Avenue Proposed Two Storey Extension		
Project	2103A1	Sheet
Date	19.04.2022	
Scale	1:50	