




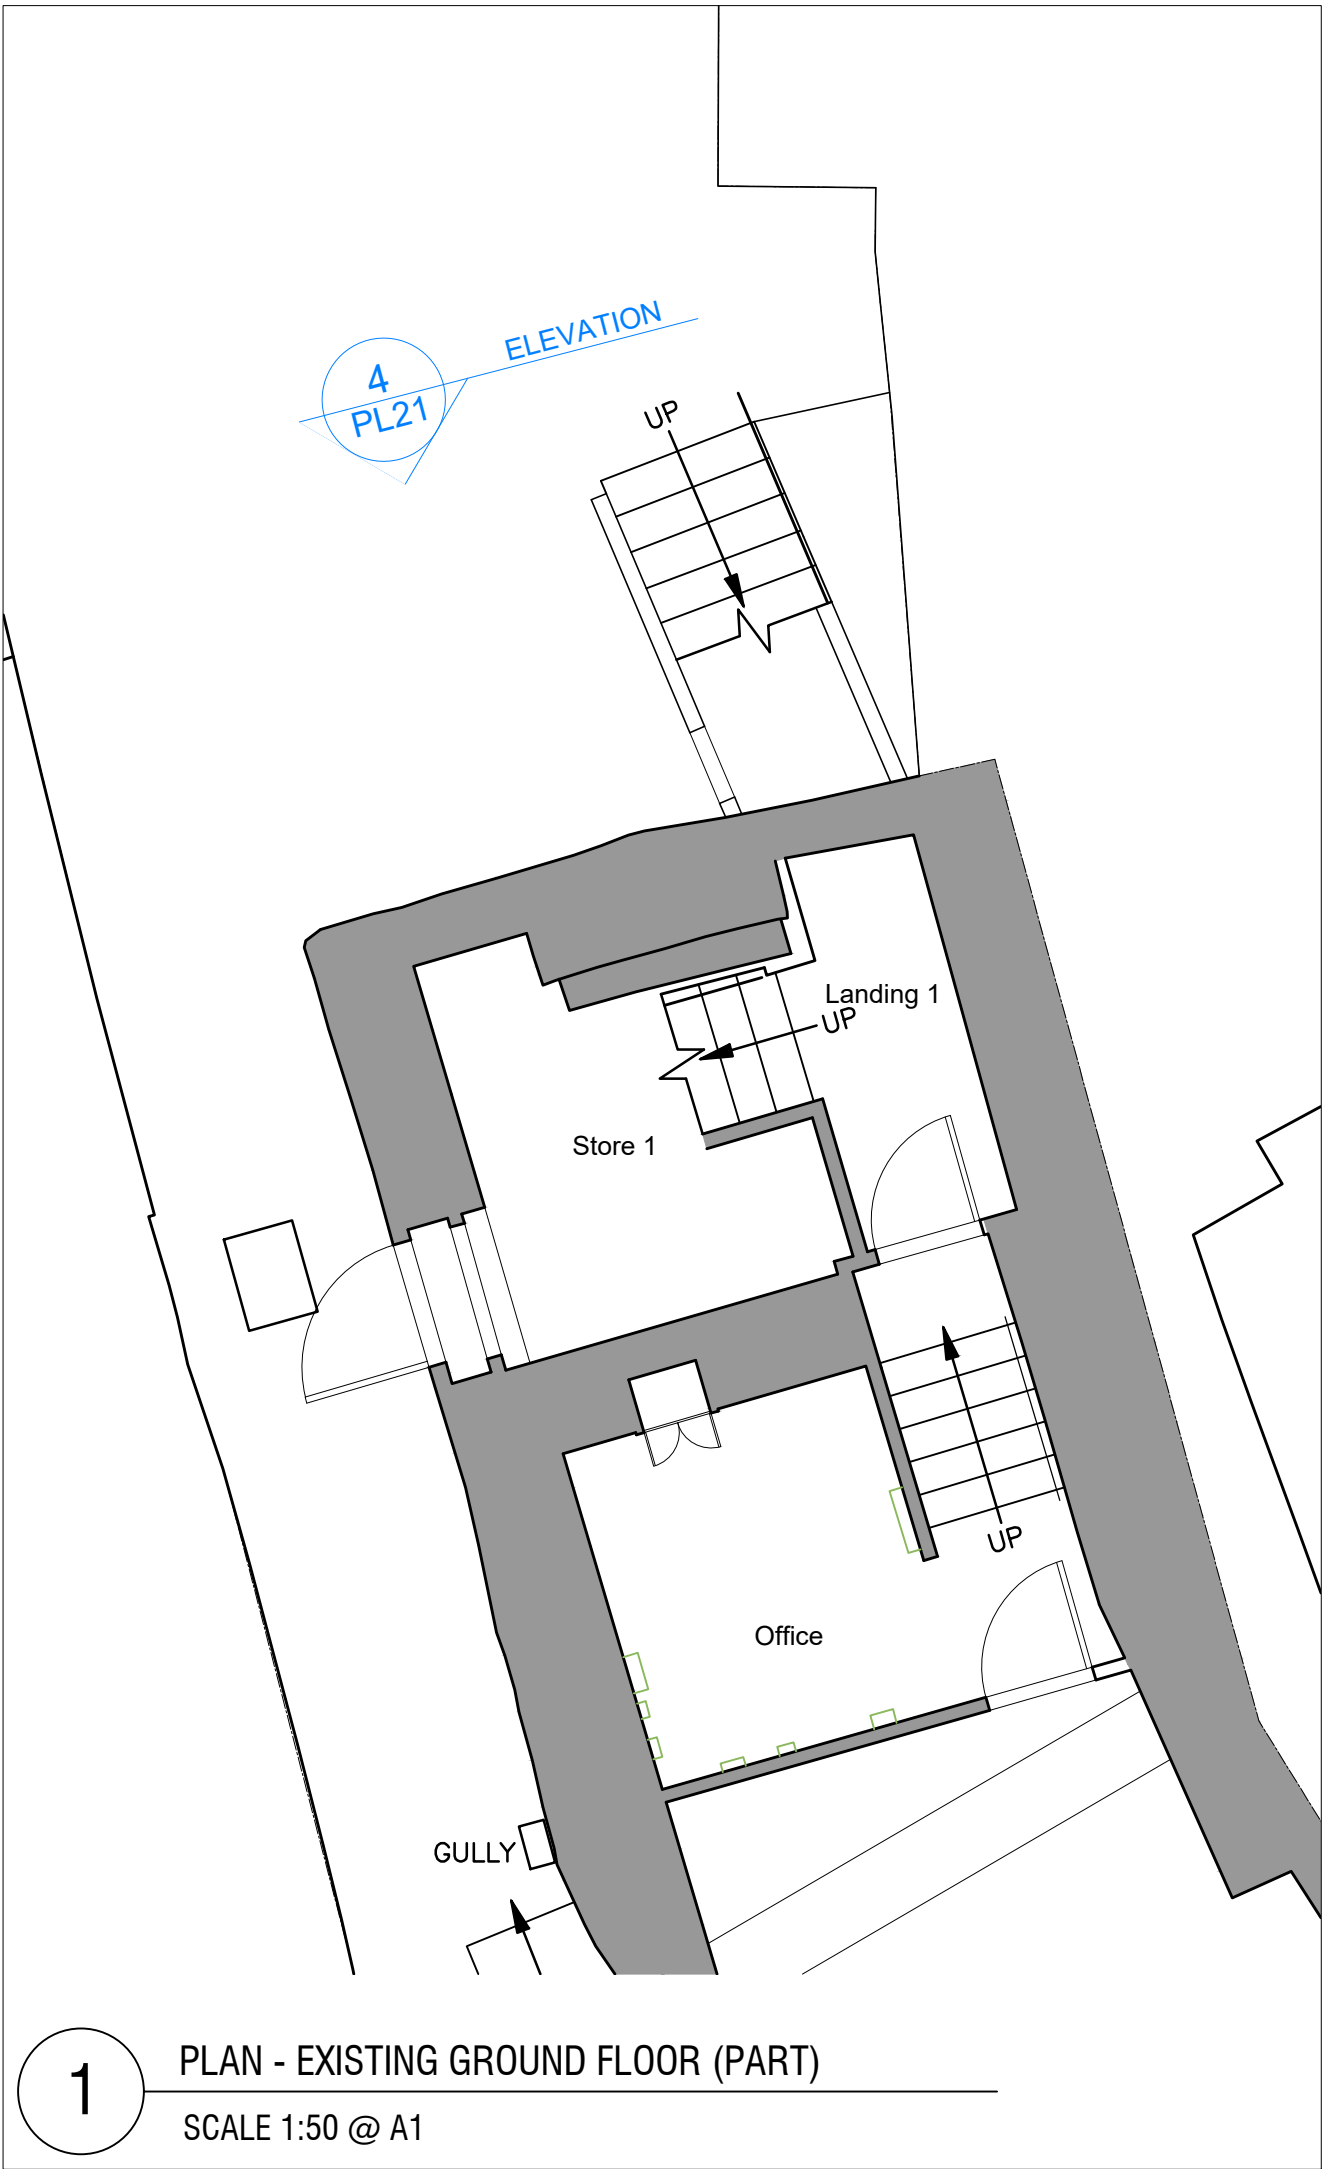


1 PLAN - EXISTING GROUND FLOOR (PART)
SCALE 1:50 @ A1

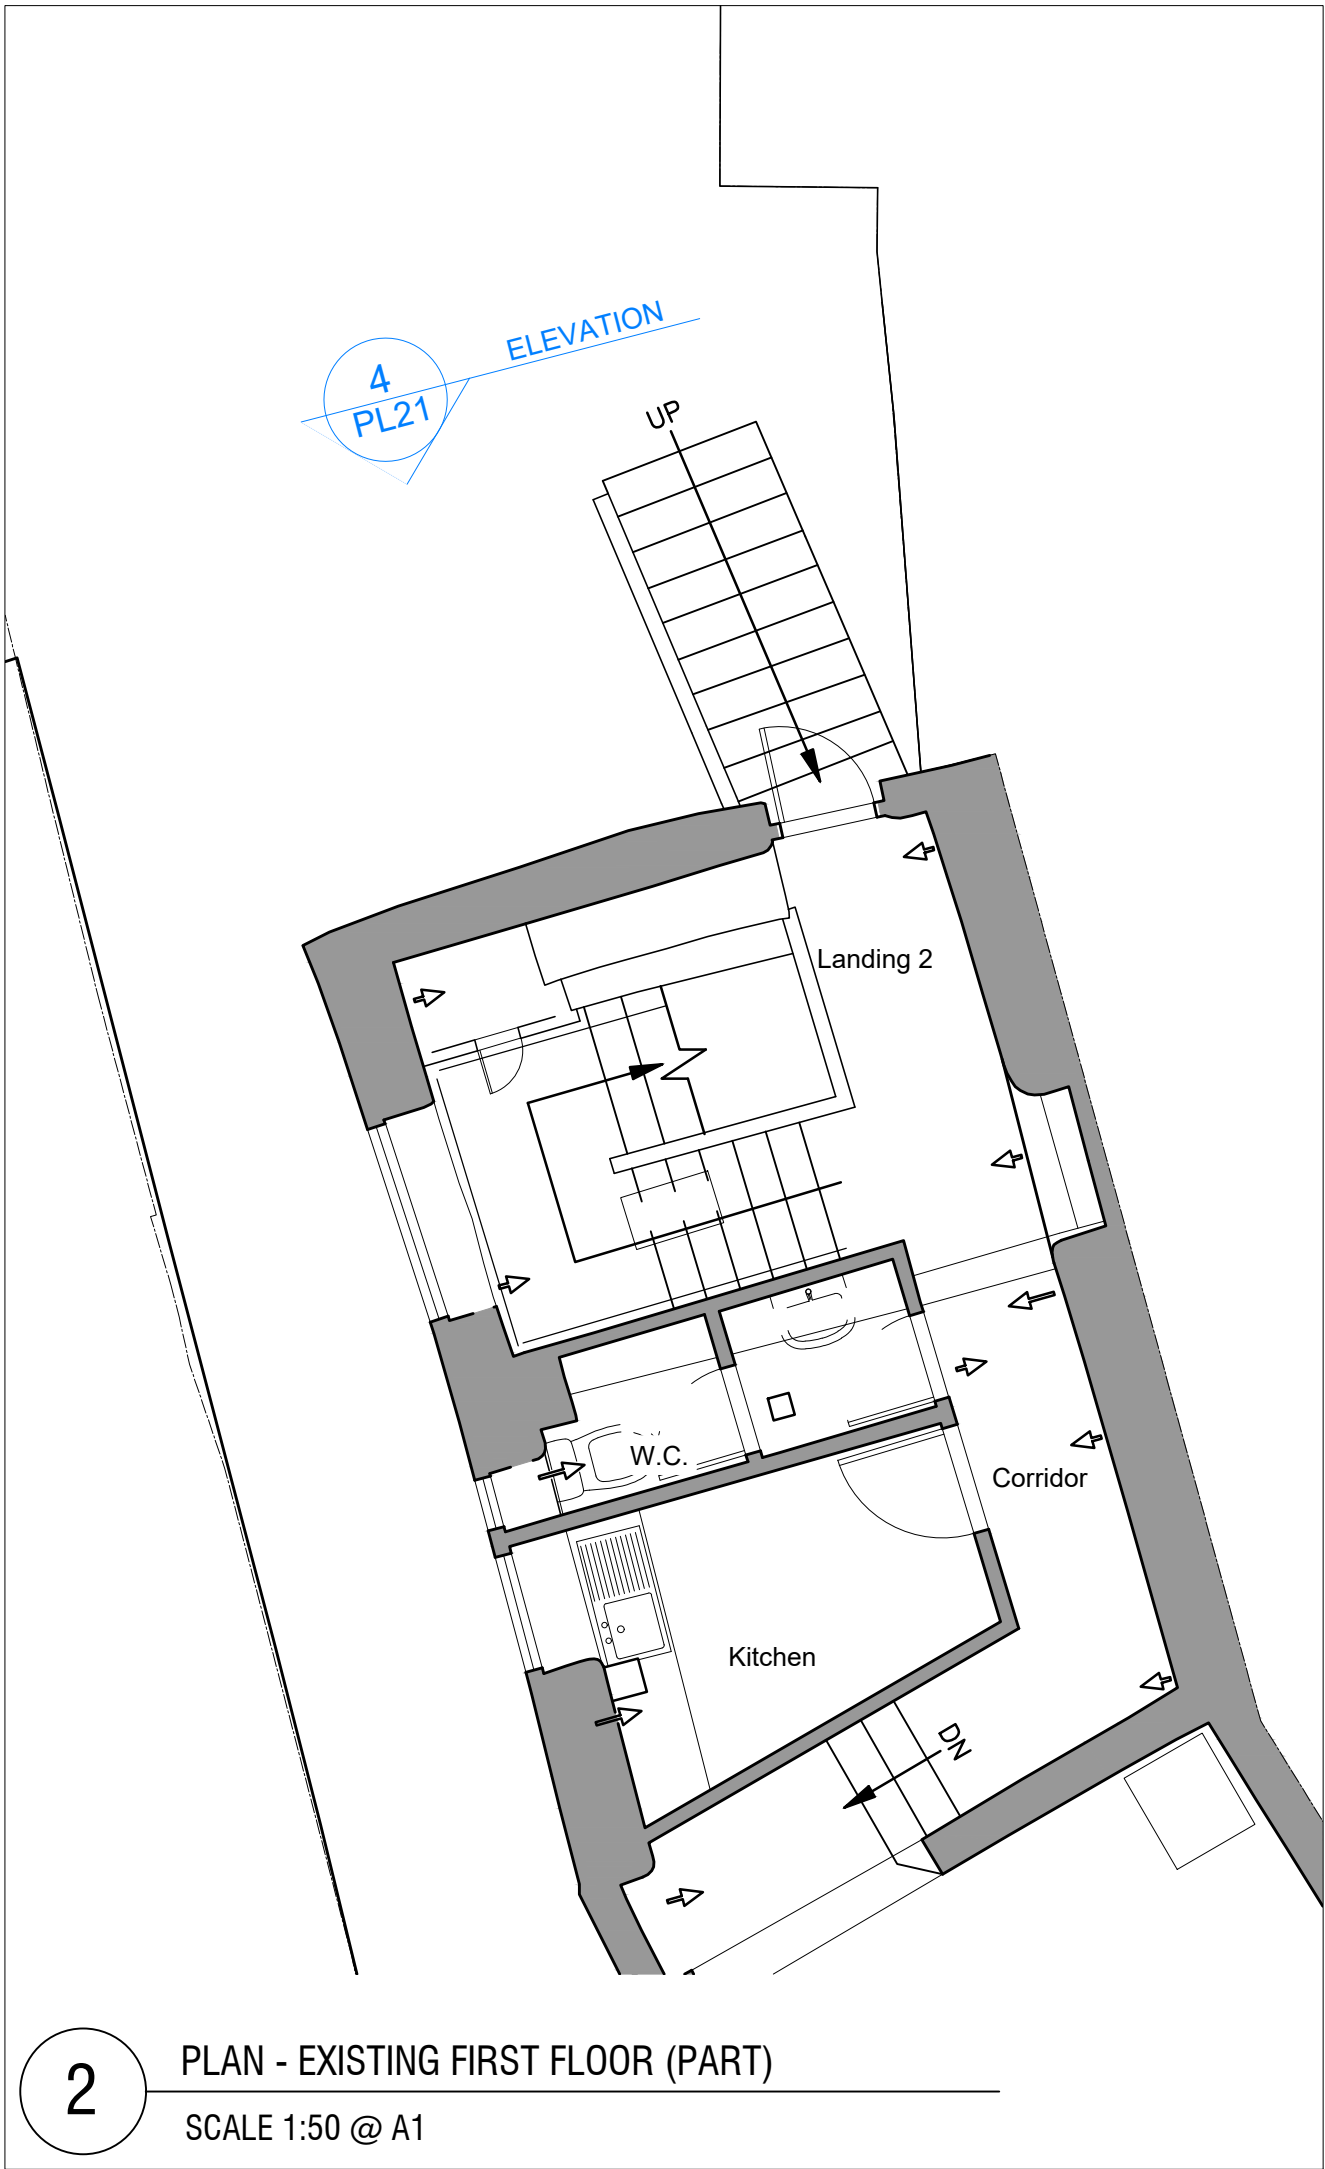


2 PLAN - EXISTING FIRST FLOOR (PART)
SCALE 1:50 @ A1

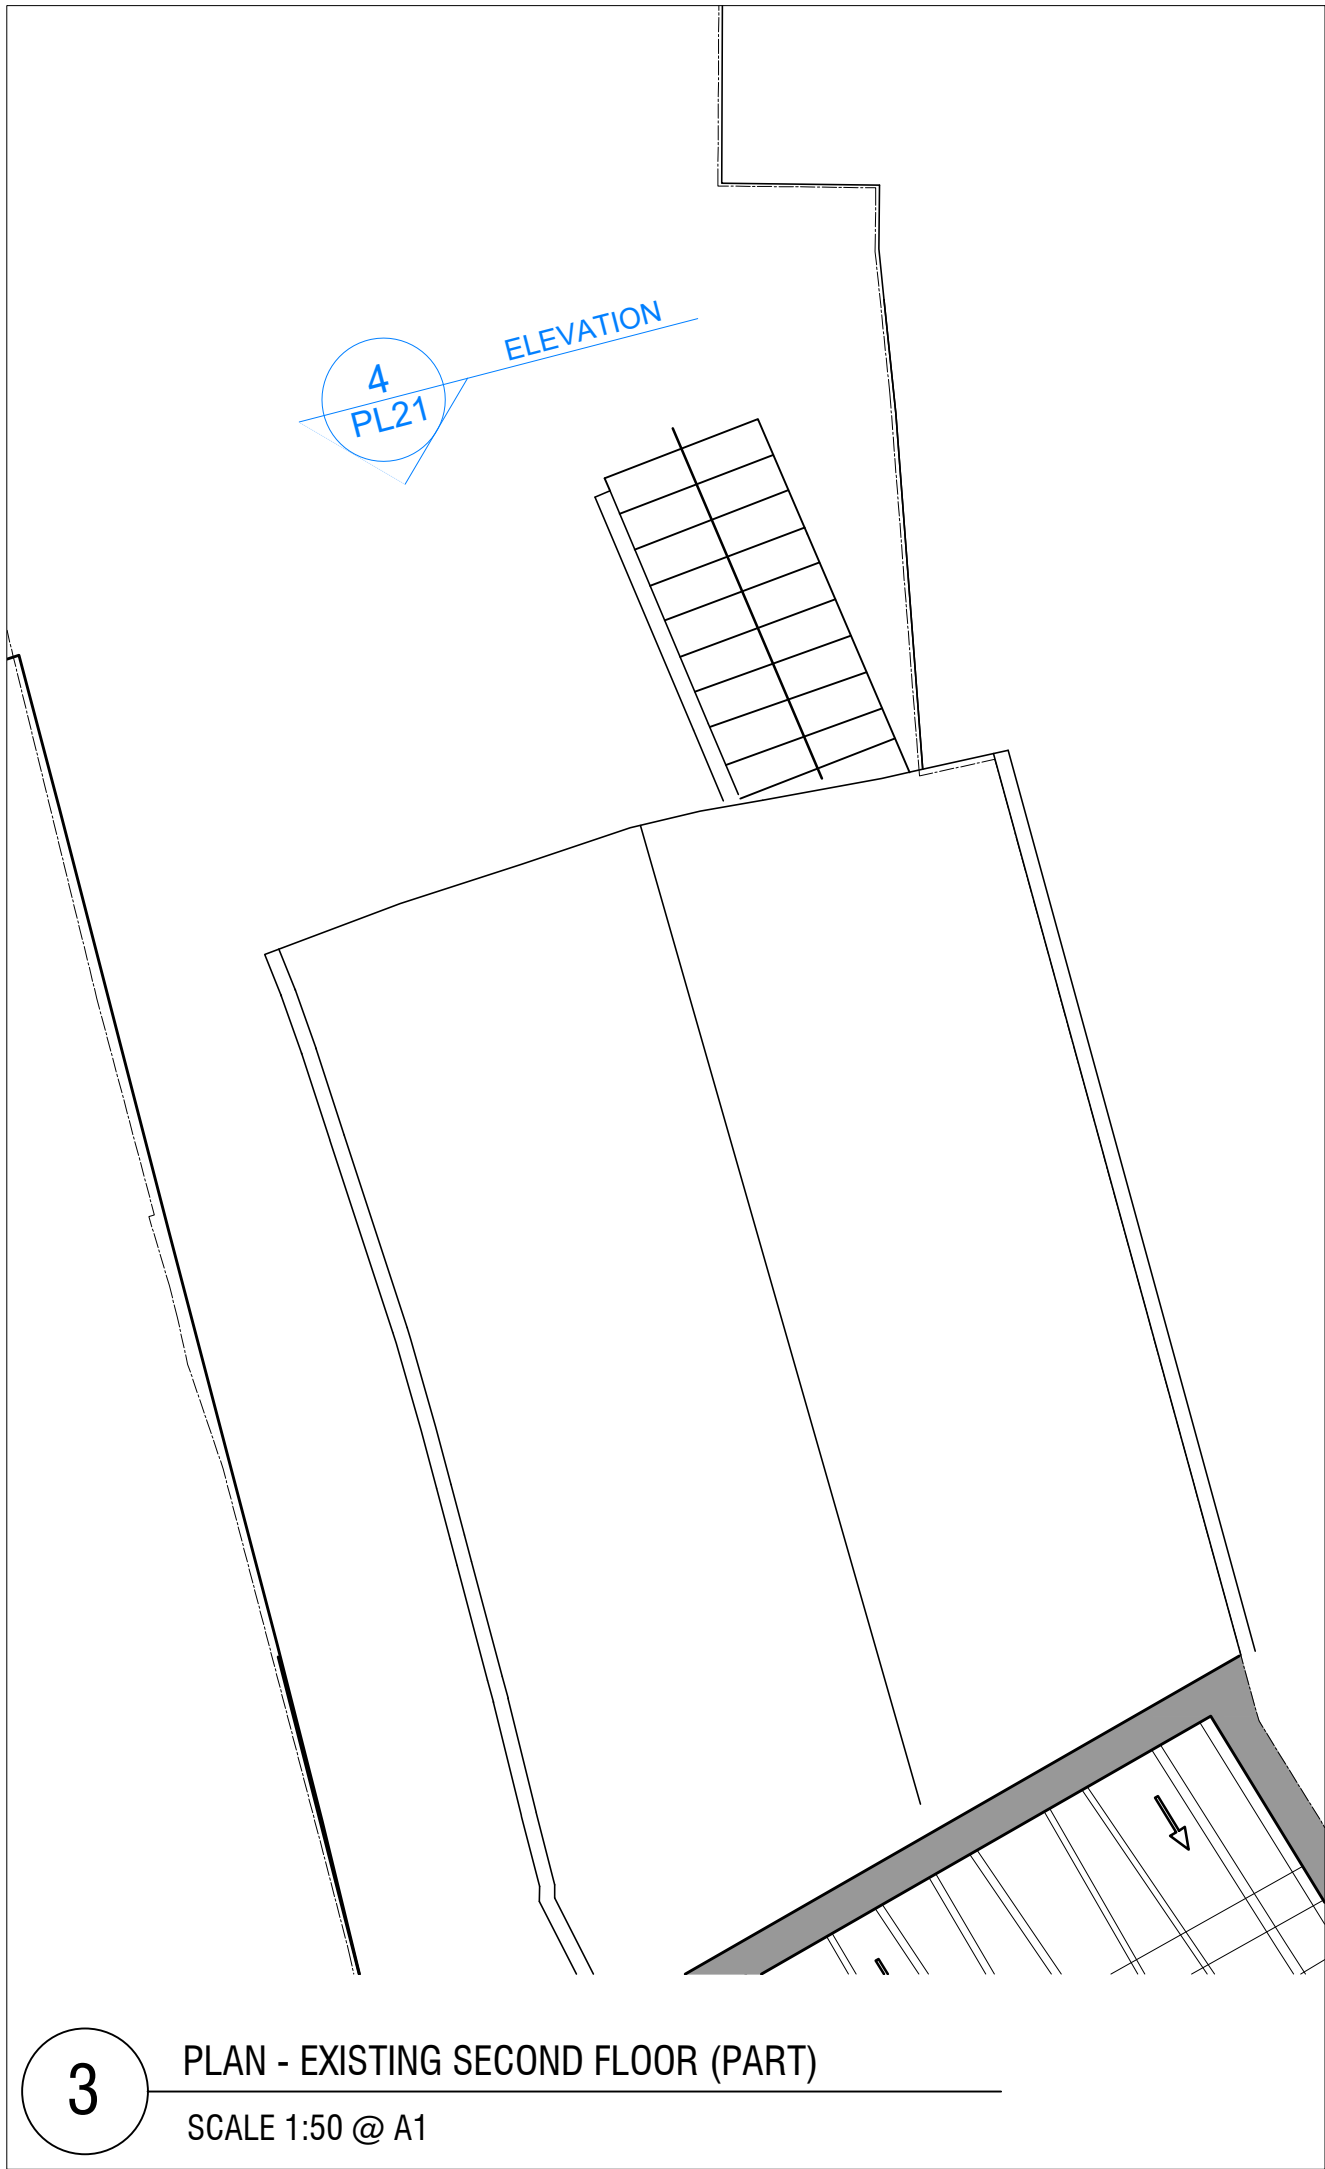

3 PLAN - EXISTING SECOND FLOOR (PART)
SCALE 1:50 @ A1

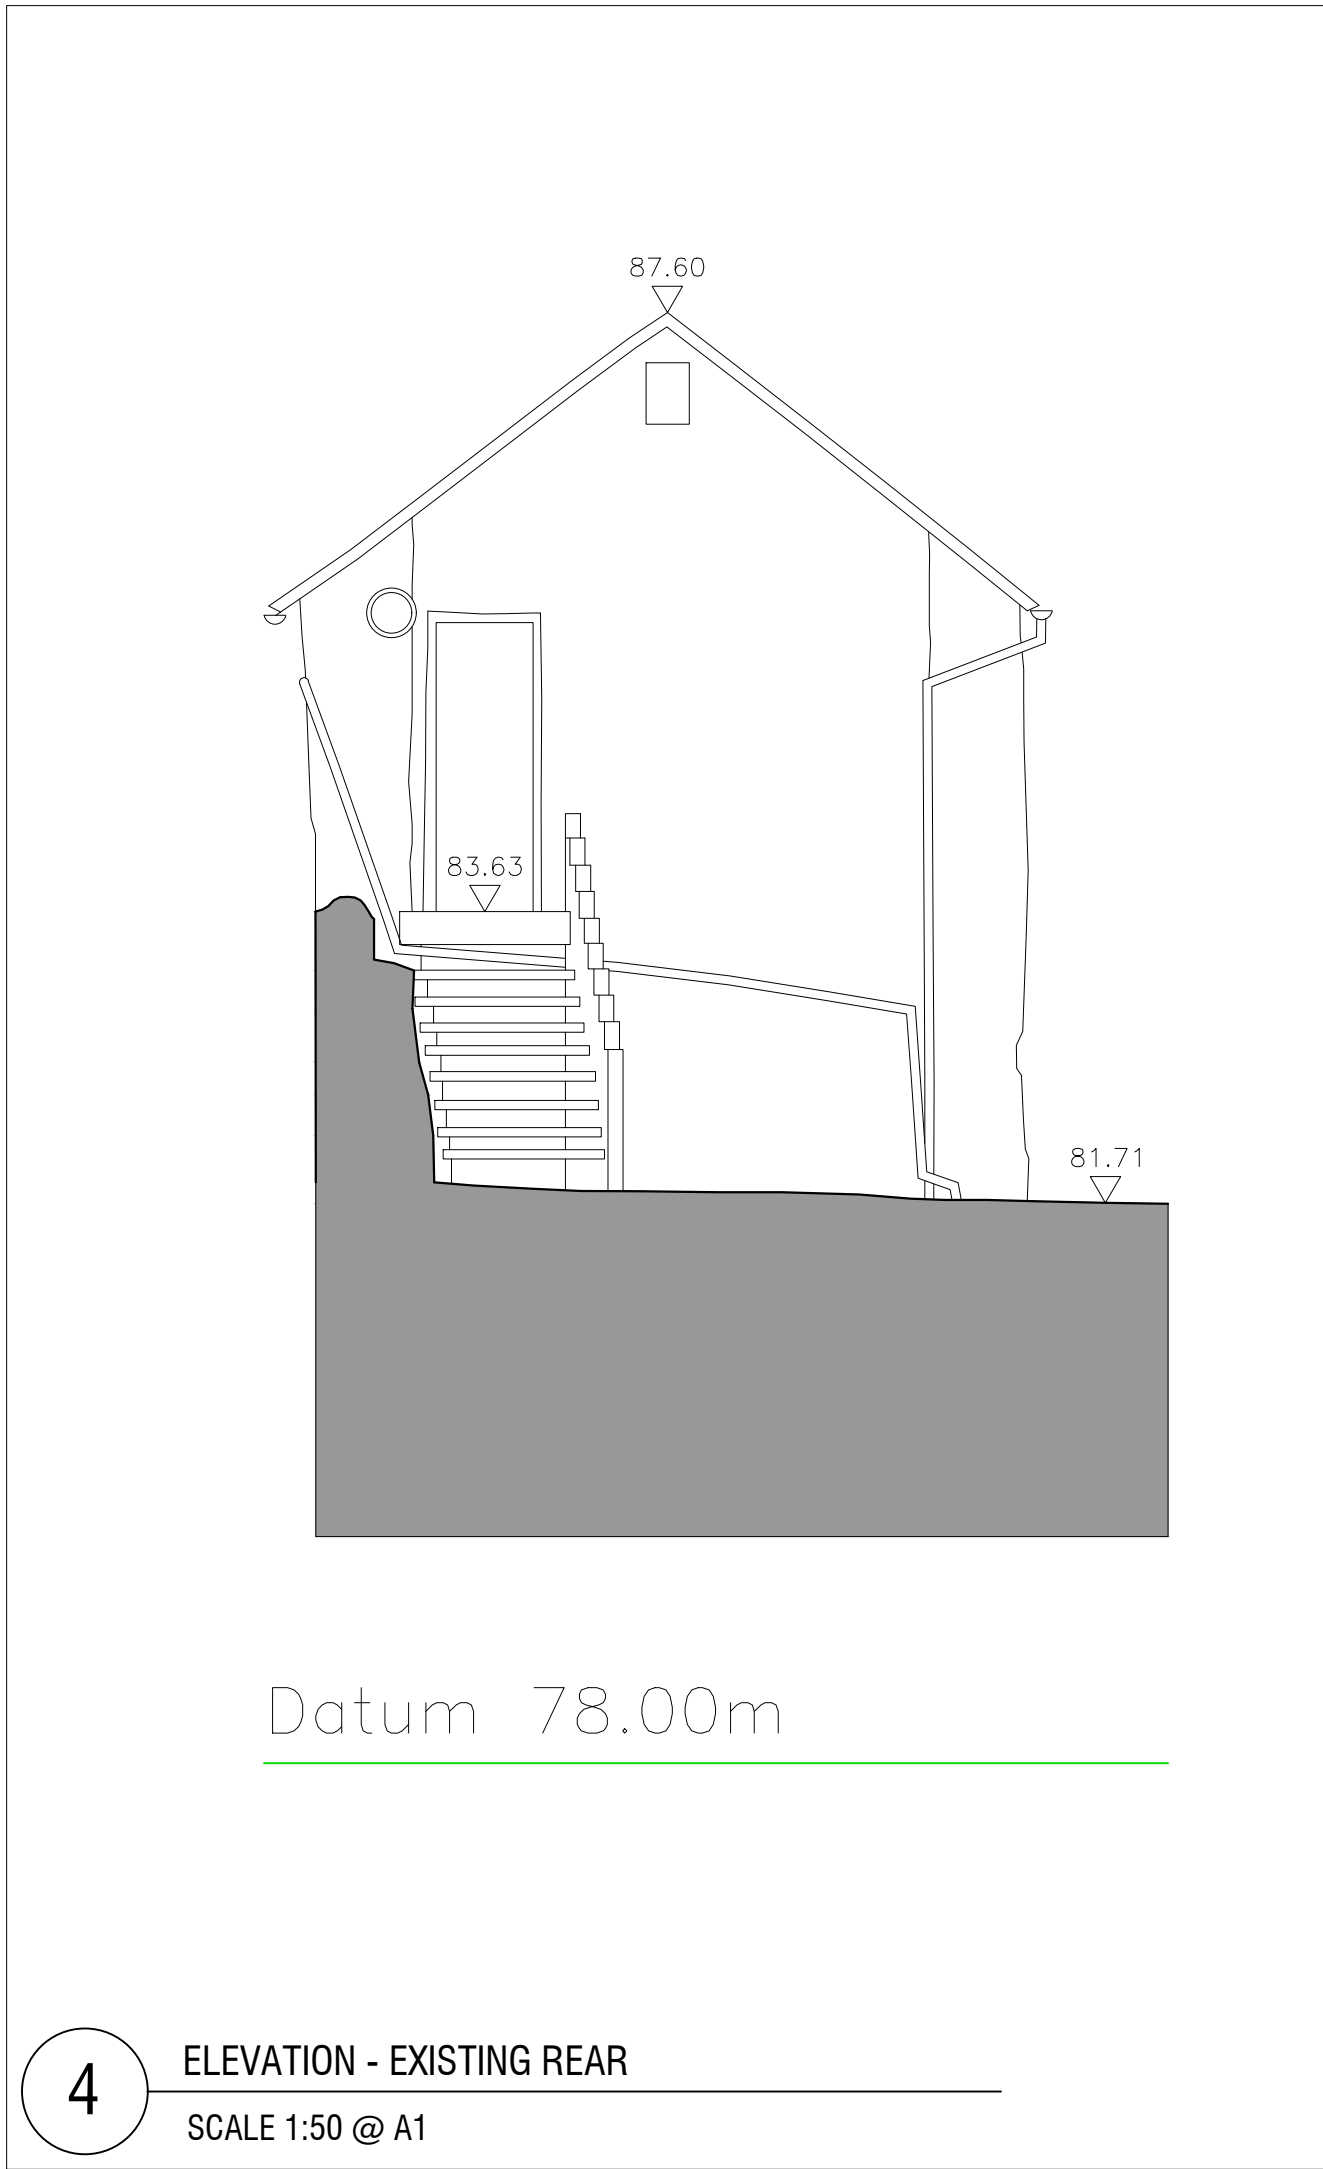

4 ELEVATION - EXISTING REAR
SCALE 1:50 @ A1

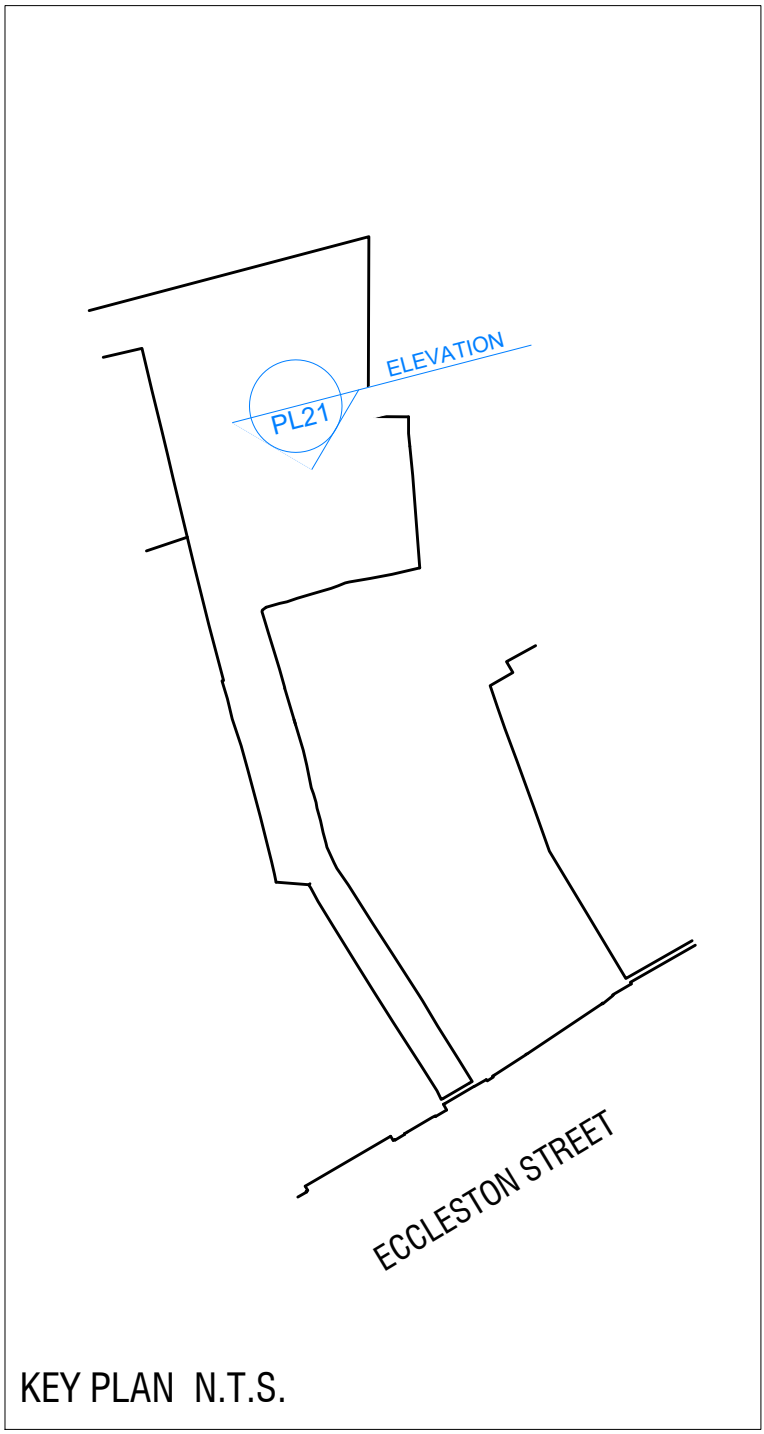

KEY PLAN N.T.S.

PLEASE NOTE:

The information is subject to relevant statutory approvals.

© This drawing is copyright of Awake Architects Ltd, and may not be reproduced in any way without their specific permission.
Awake Architects is Limited Liability Company registered in England and Wales (Reg No 6488638) Registered address: 43 Allerton Rd, Woolton Village, Liverpool, Merseyside, England L25 7RE.

REV	DATE	DESCRIPTION	BY
OP:	OUTLINE		
PL:	PLANNING		
BR:	BUILDING REGULATIONS		
TI:	TENDER		
CI:	CONSTRUCTION		
AB:	AS BUILT		

CLIENT
Mr & Mrs Millican

LOCATION
33 Eccleston St, Prescot, L34 5QA


PROJECT
Landlord Works

DRAWING TITLE
Existing & Proposed Plans & Elevations


SCALE @ A1	DRAWN BY	SCALE BAR @ 1:50	DATE
1:50	SAB	0 1 2M	01/22
JOB REF.	DRAWING NO.	REV.	DATE
1415	PL21	-	01/22

AWAKE
Architects Ltd.


Awake Architects Ltd, 43 Allerton Rd,
Woolton Village, Liverpool, L25 7RE. Tel: 0151 476 6448
info@awakearchitects.co.uk / www.awakearchitects.co.uk

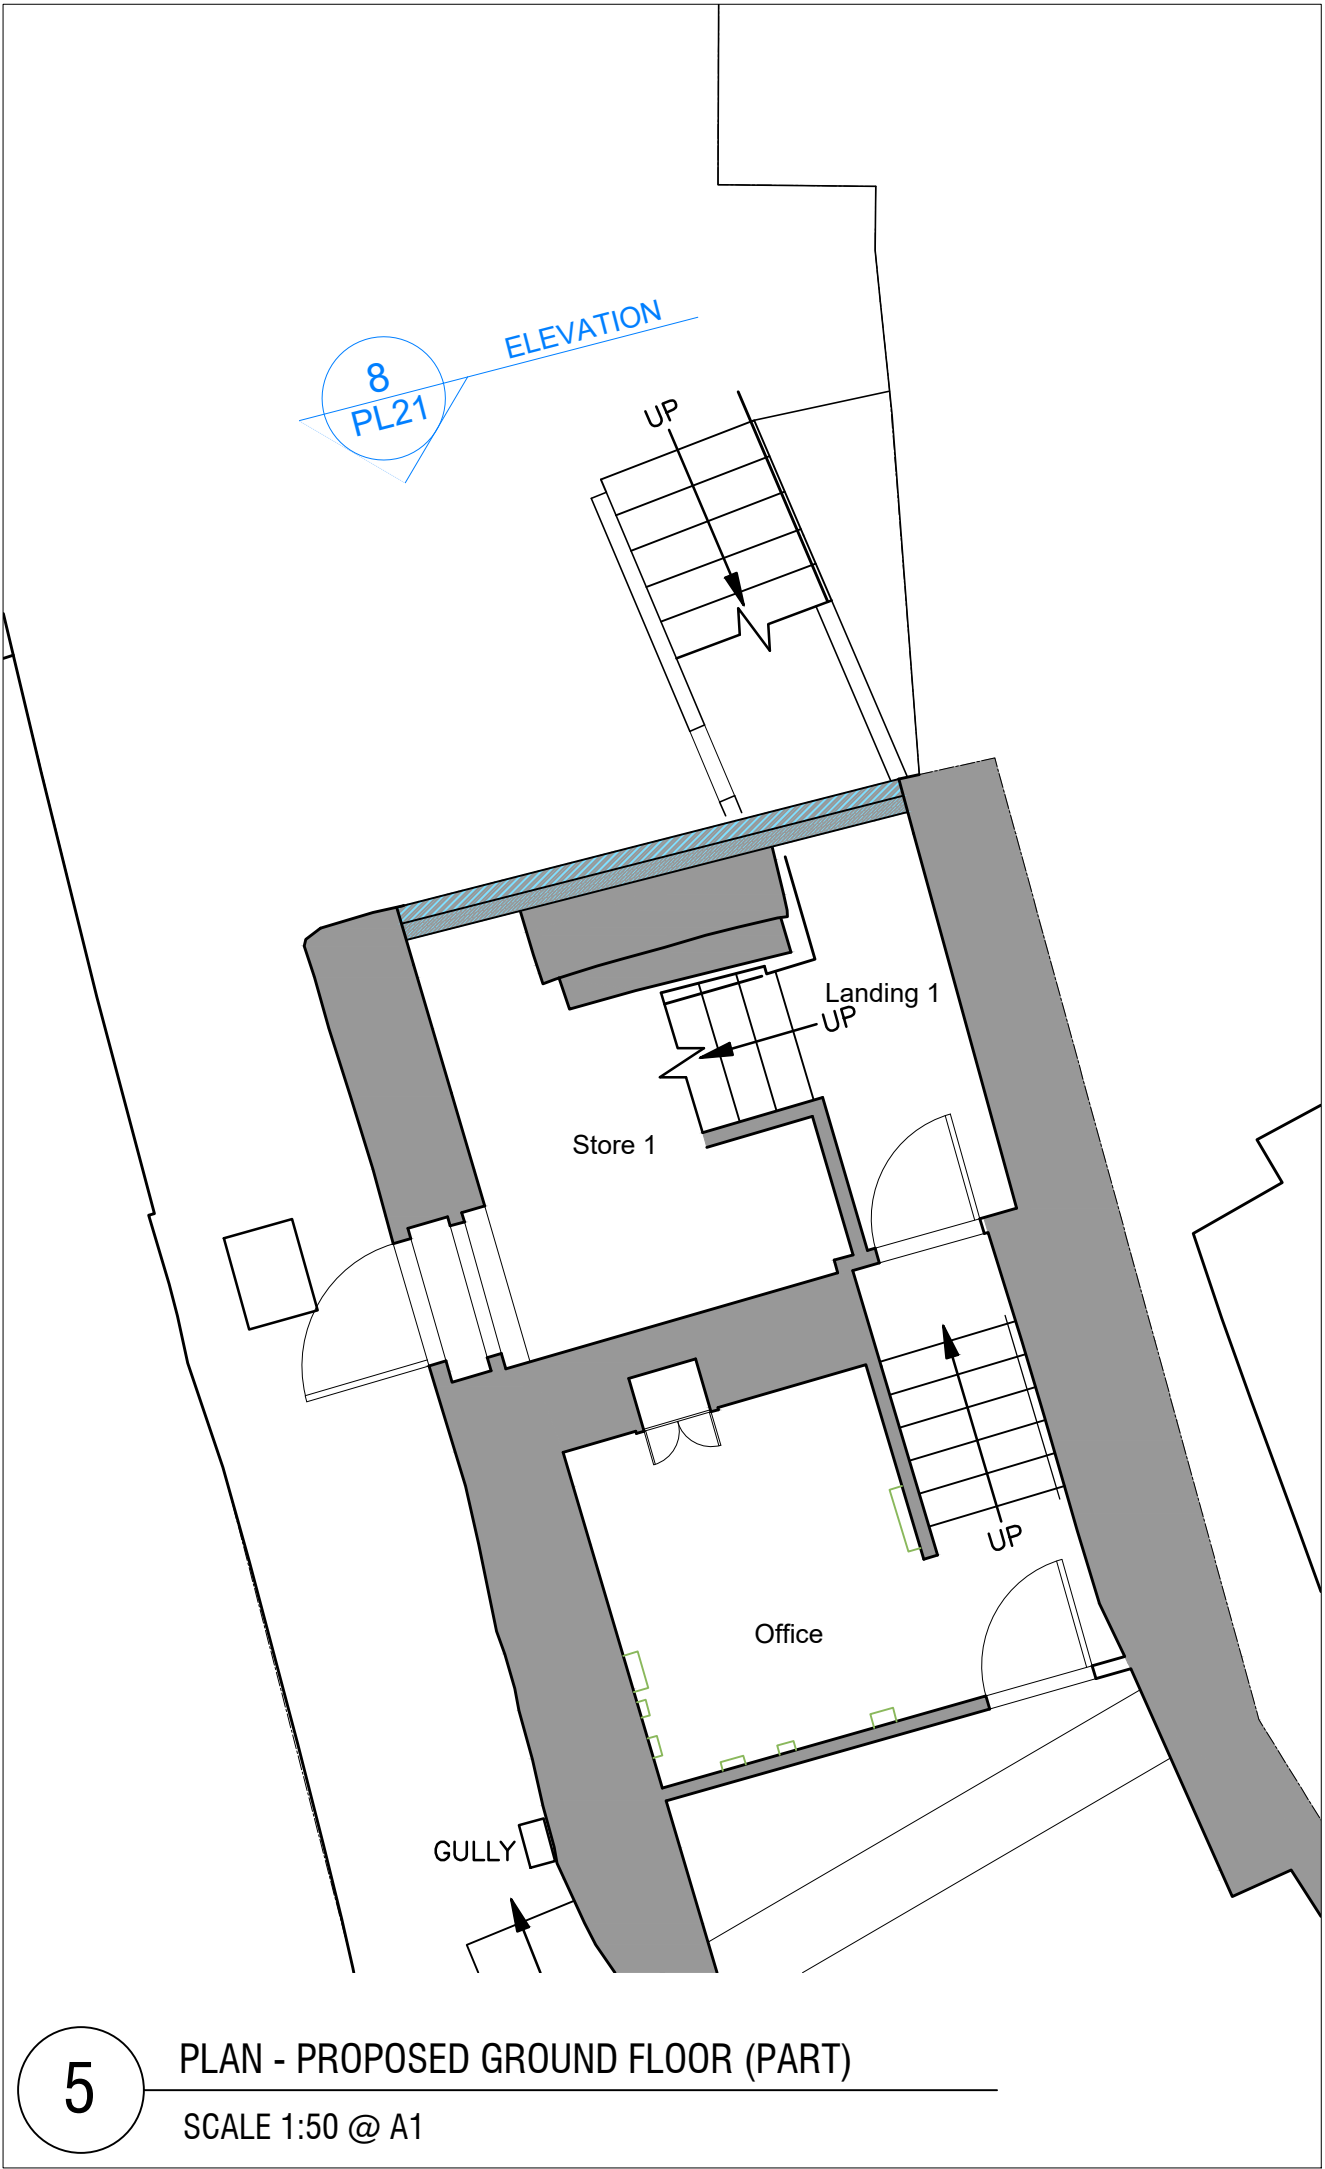


5 PLAN - PROPOSED GROUND FLOOR (PART)
SCALE 1:50 @ A1

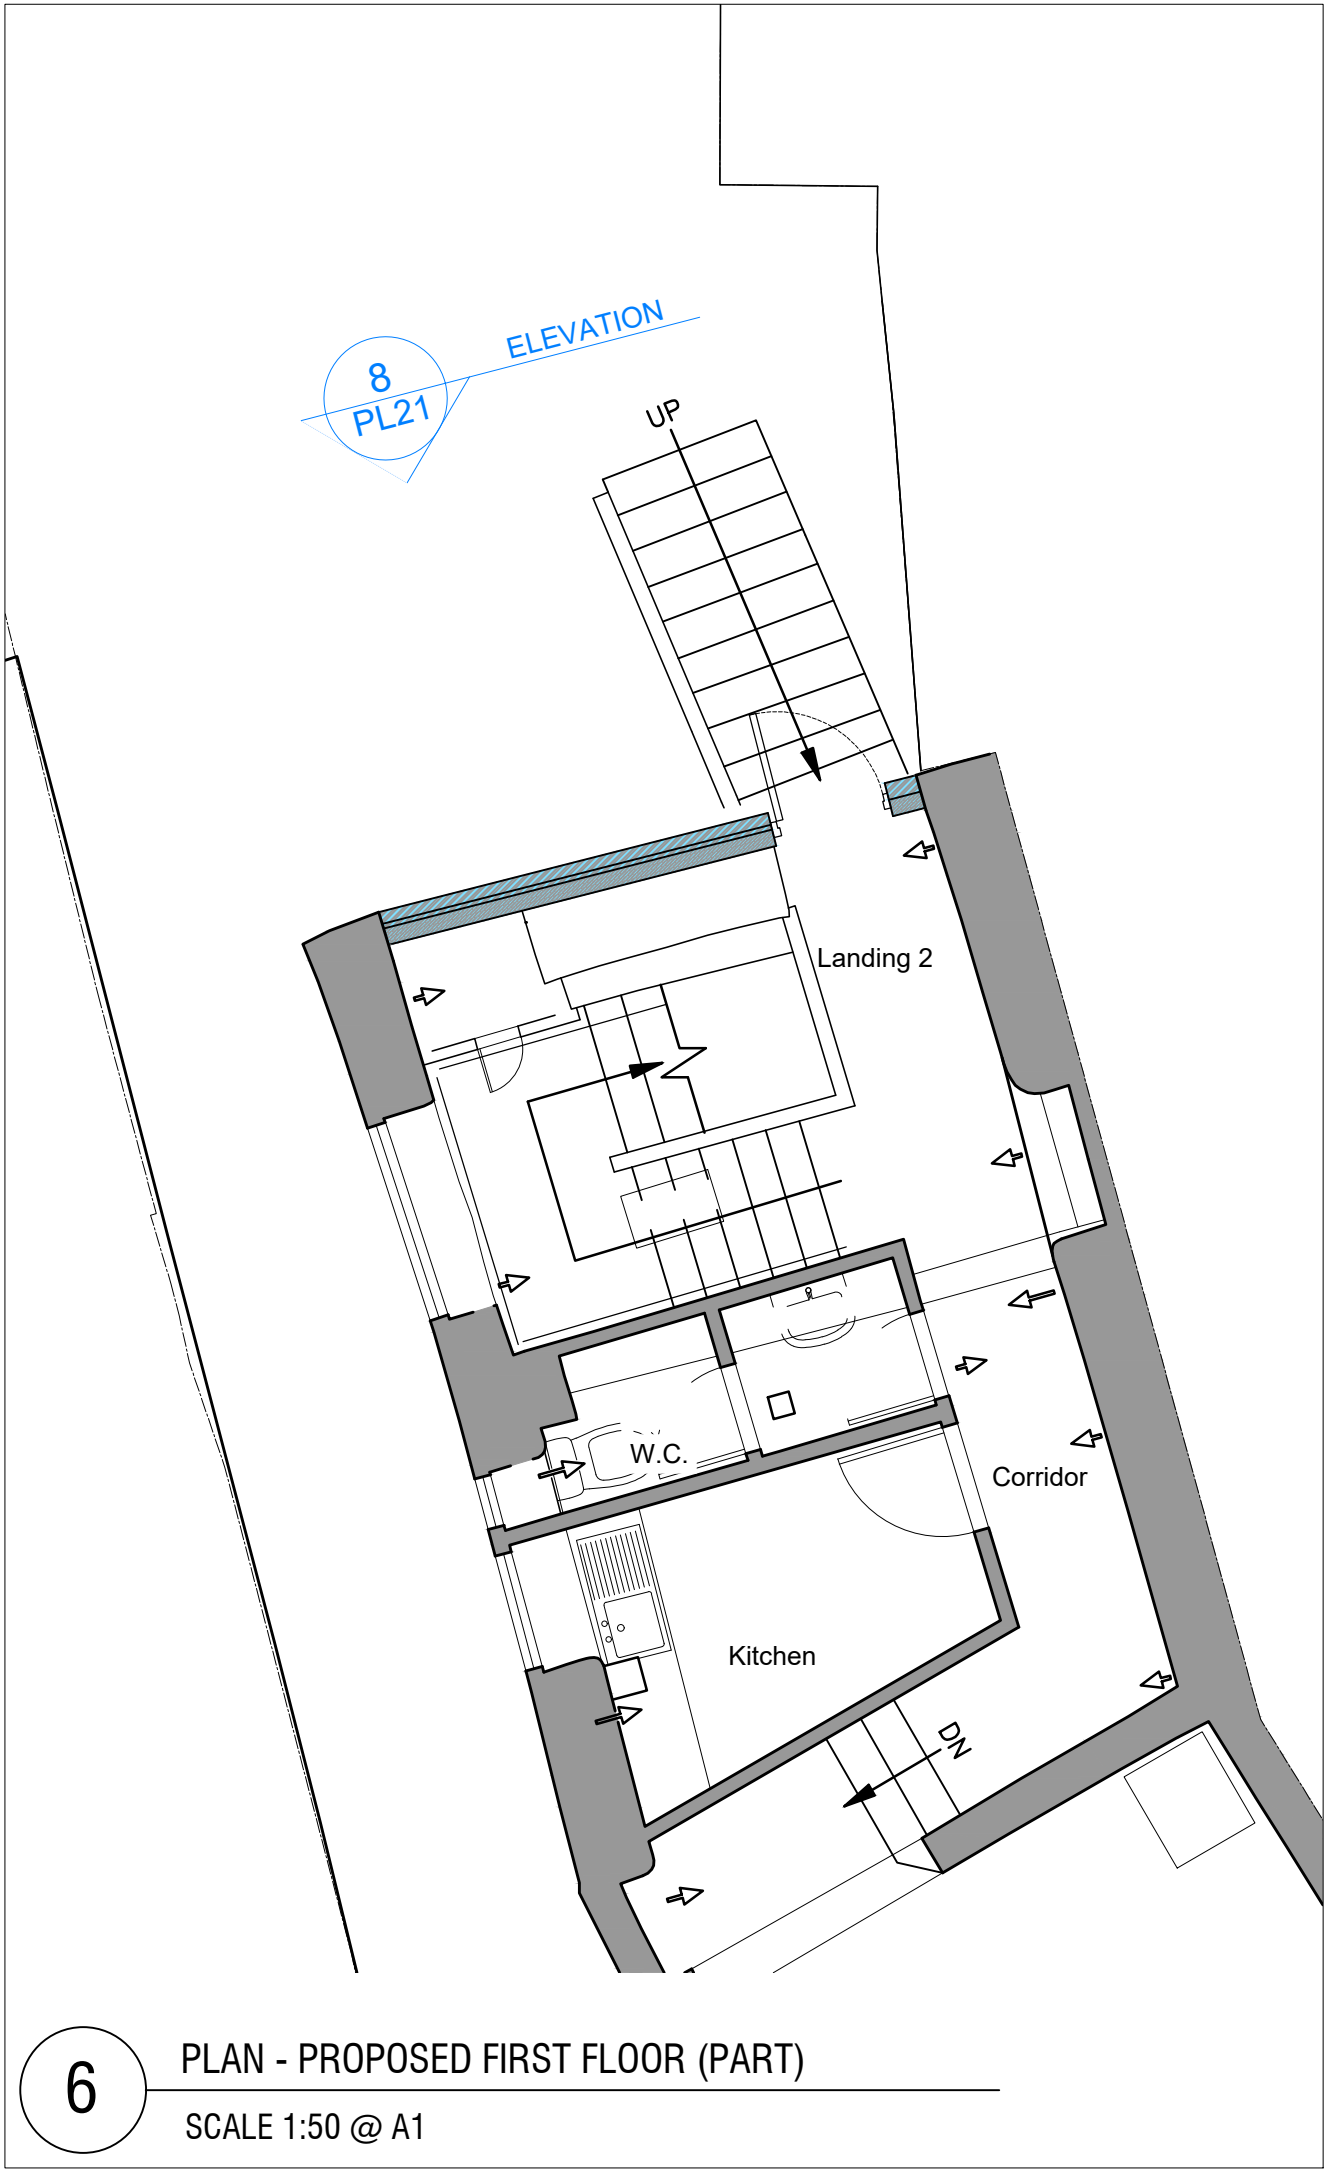

6 PLAN - PROPOSED FIRST FLOOR (PART)
SCALE 1:50 @ A1

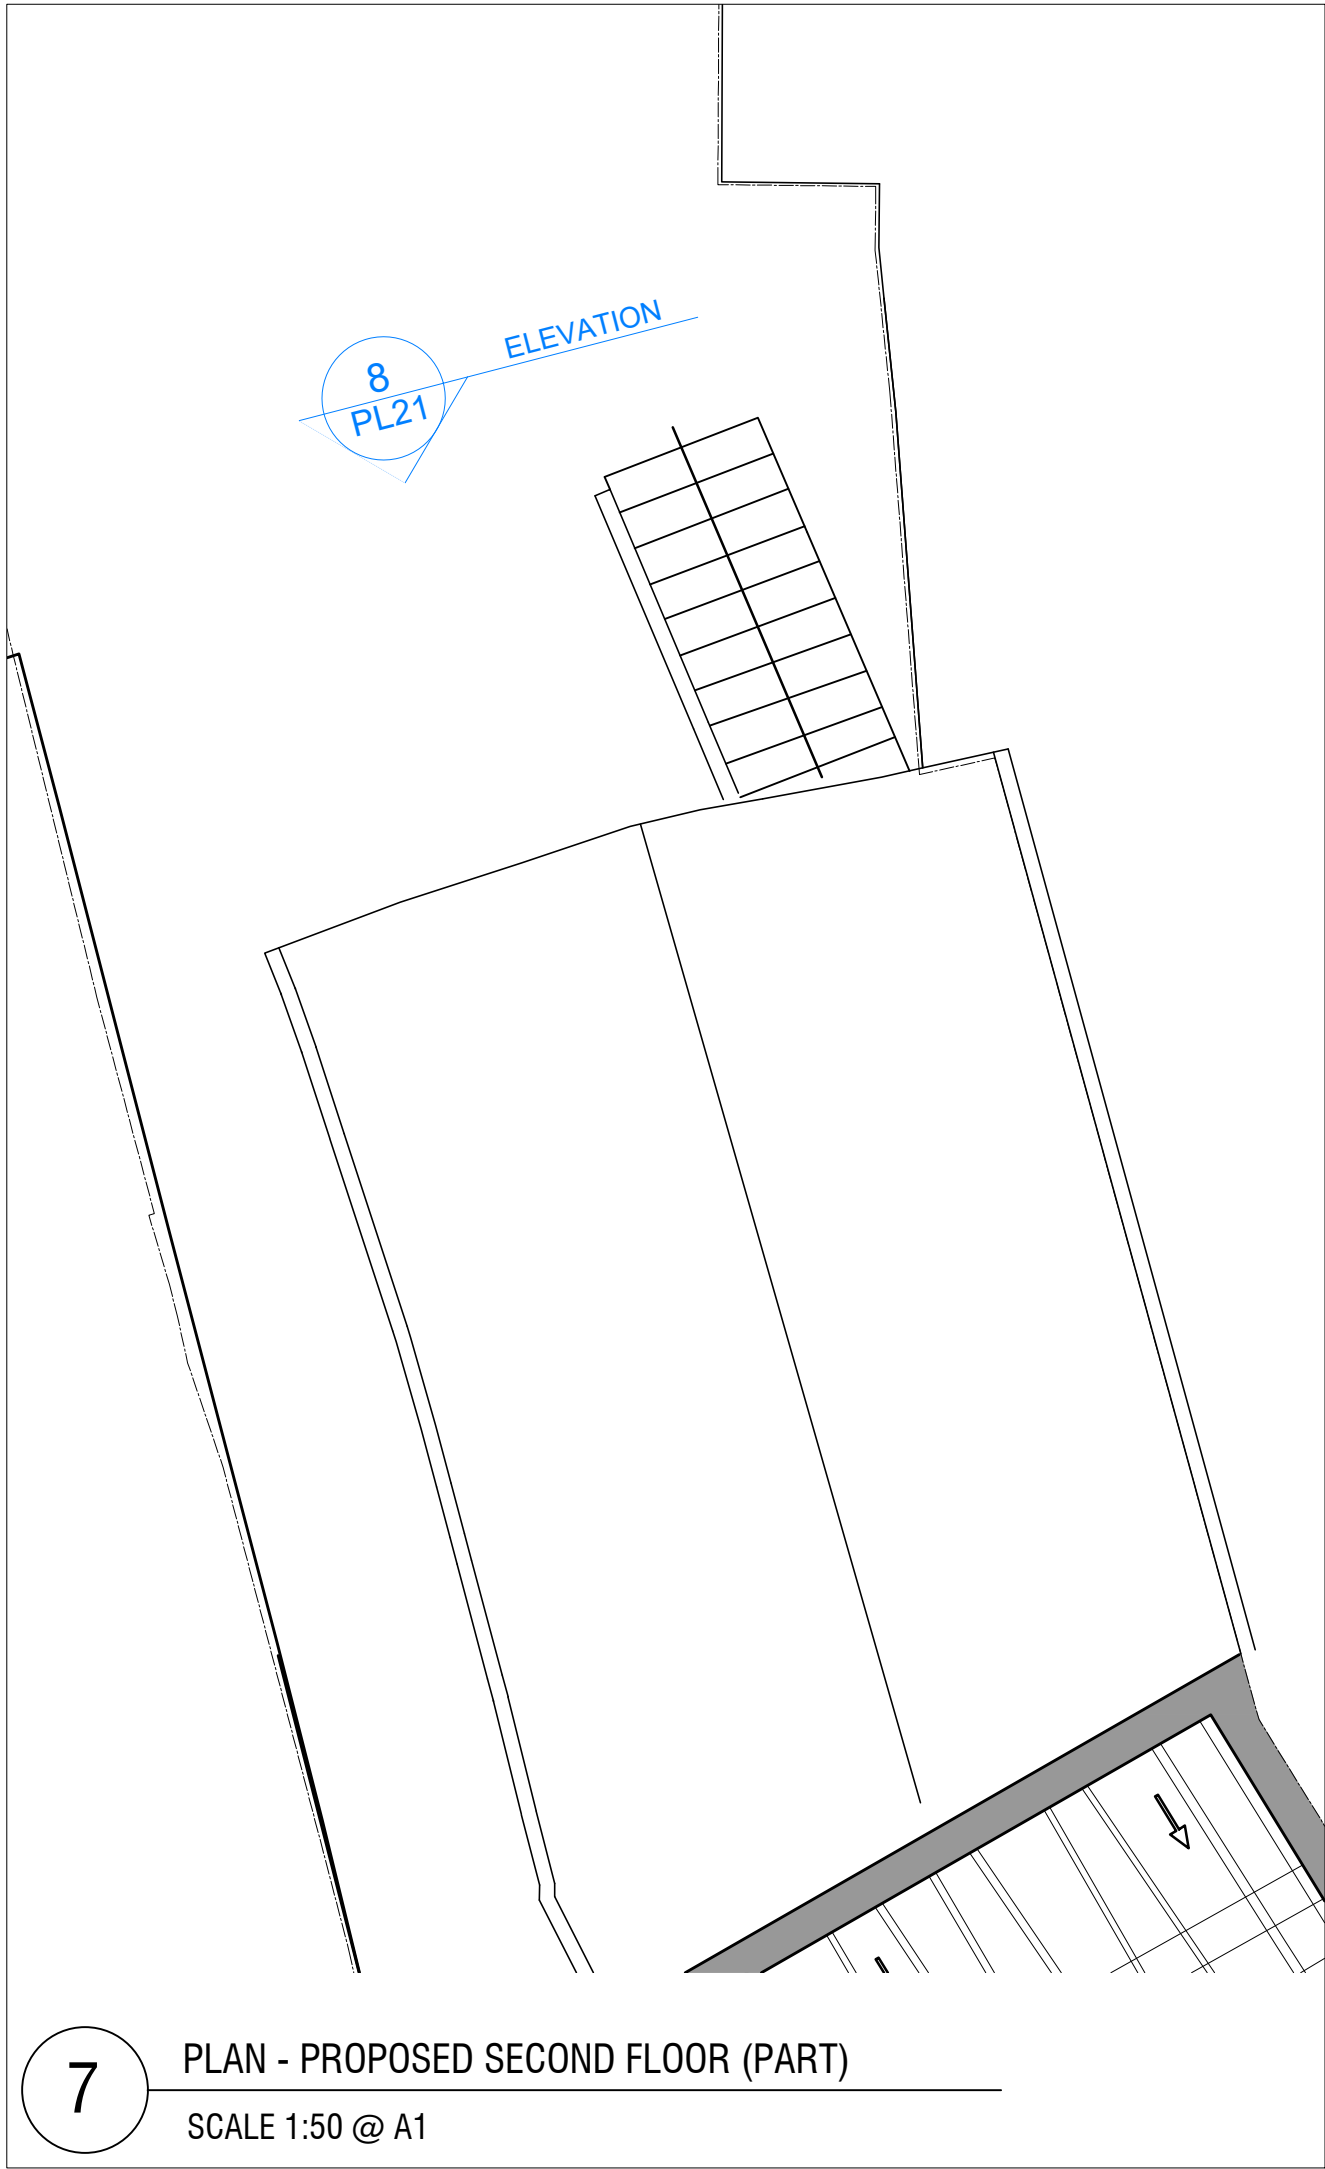

7 PLAN - PROPOSED SECOND FLOOR (PART)
SCALE 1:50 @ A1

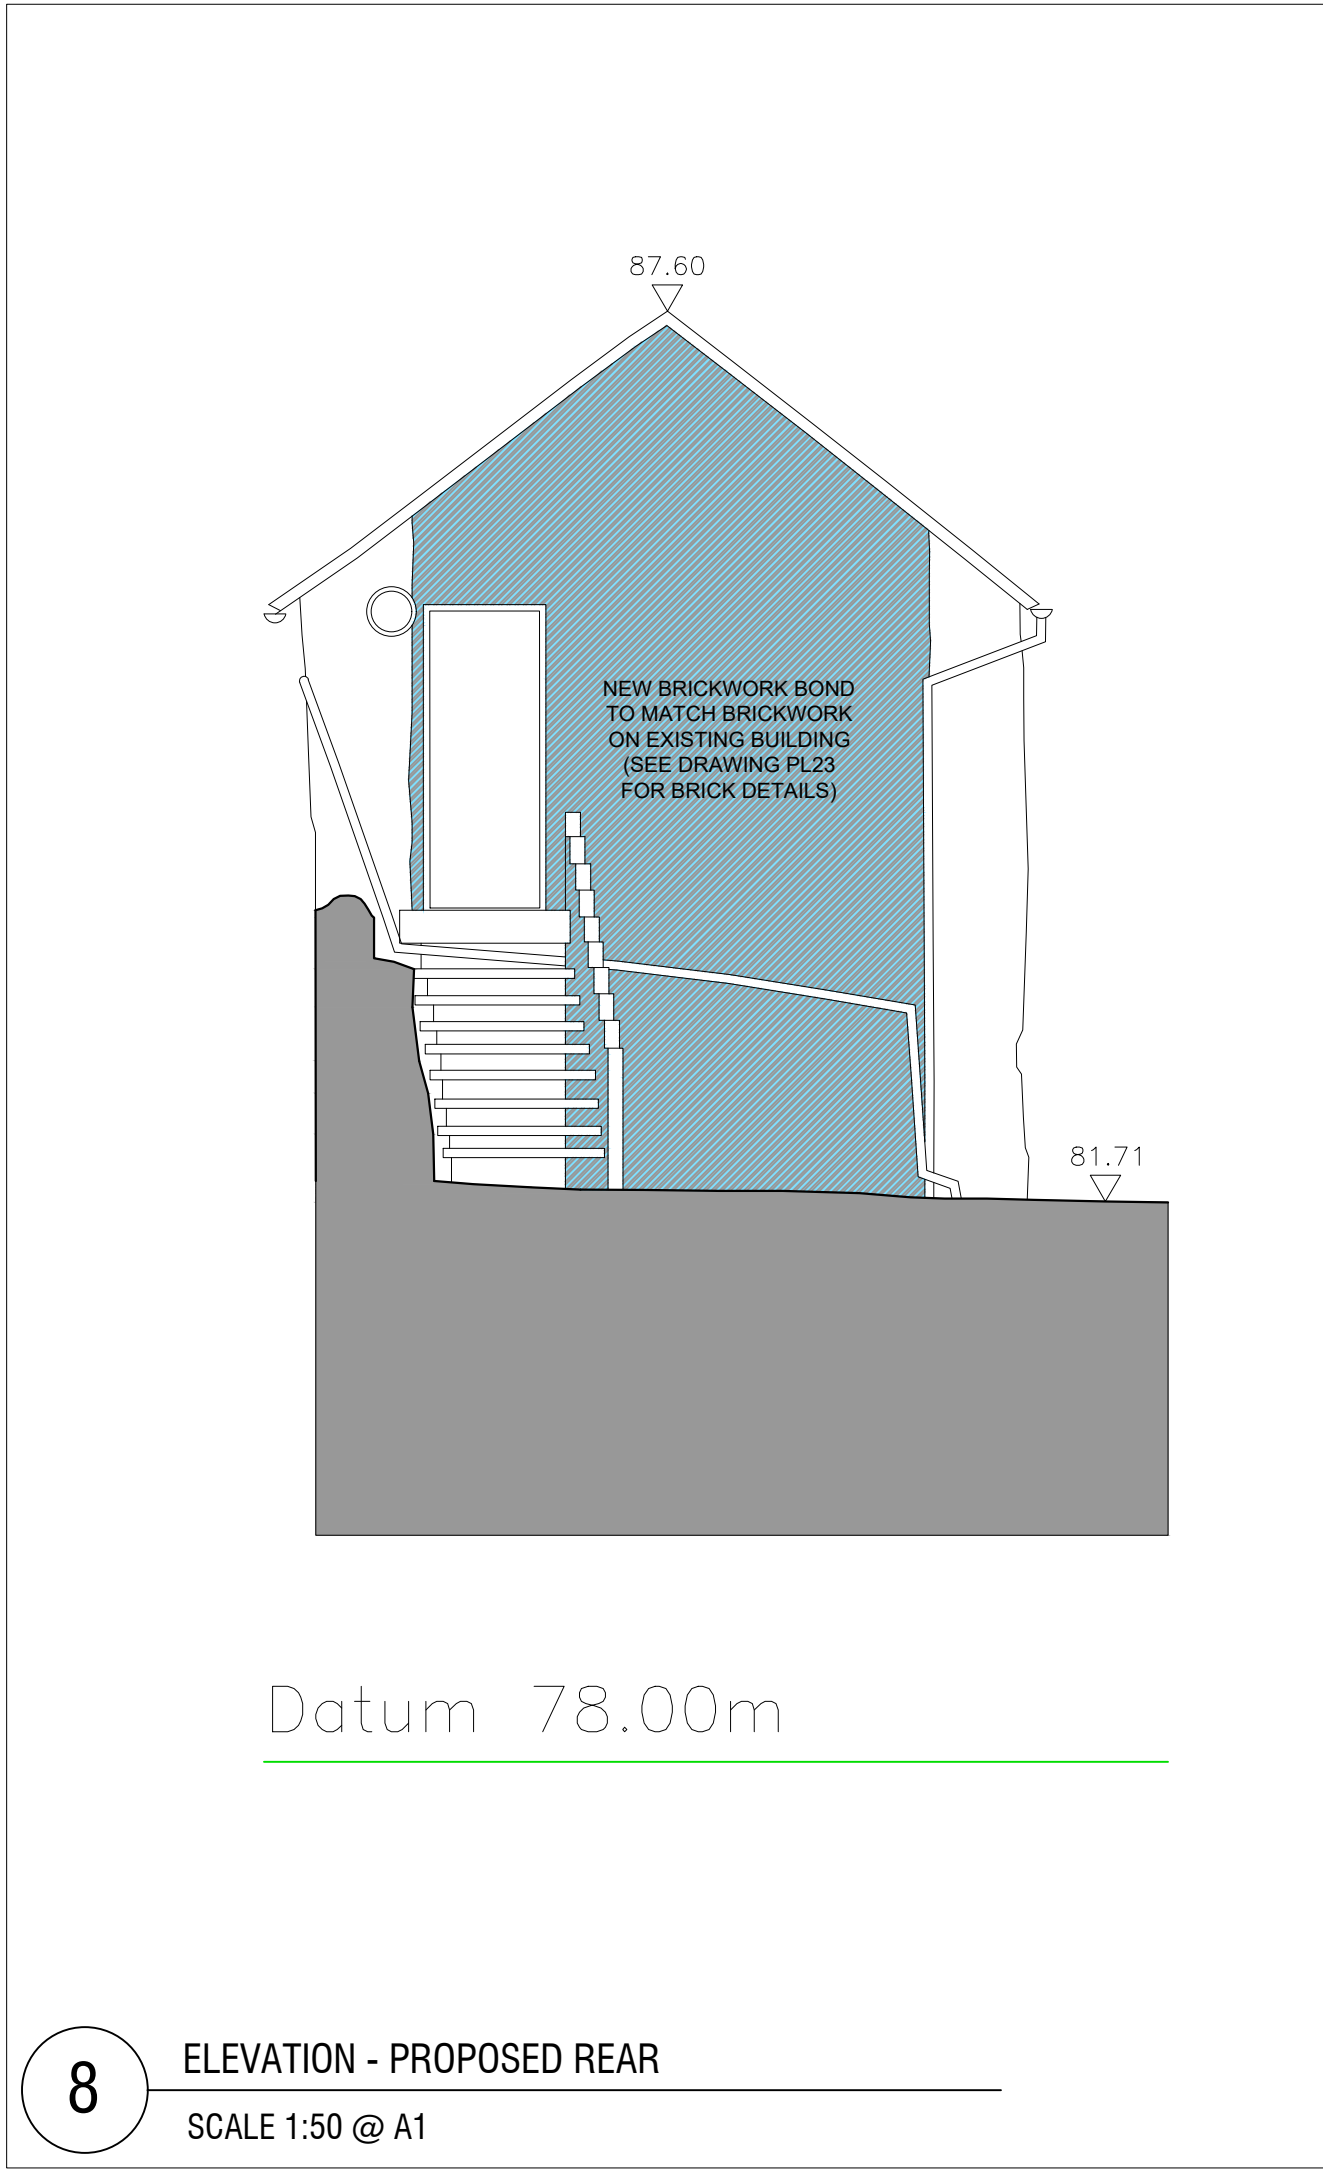

8 ELEVATION - PROPOSED REAR
SCALE 1:50 @ A1